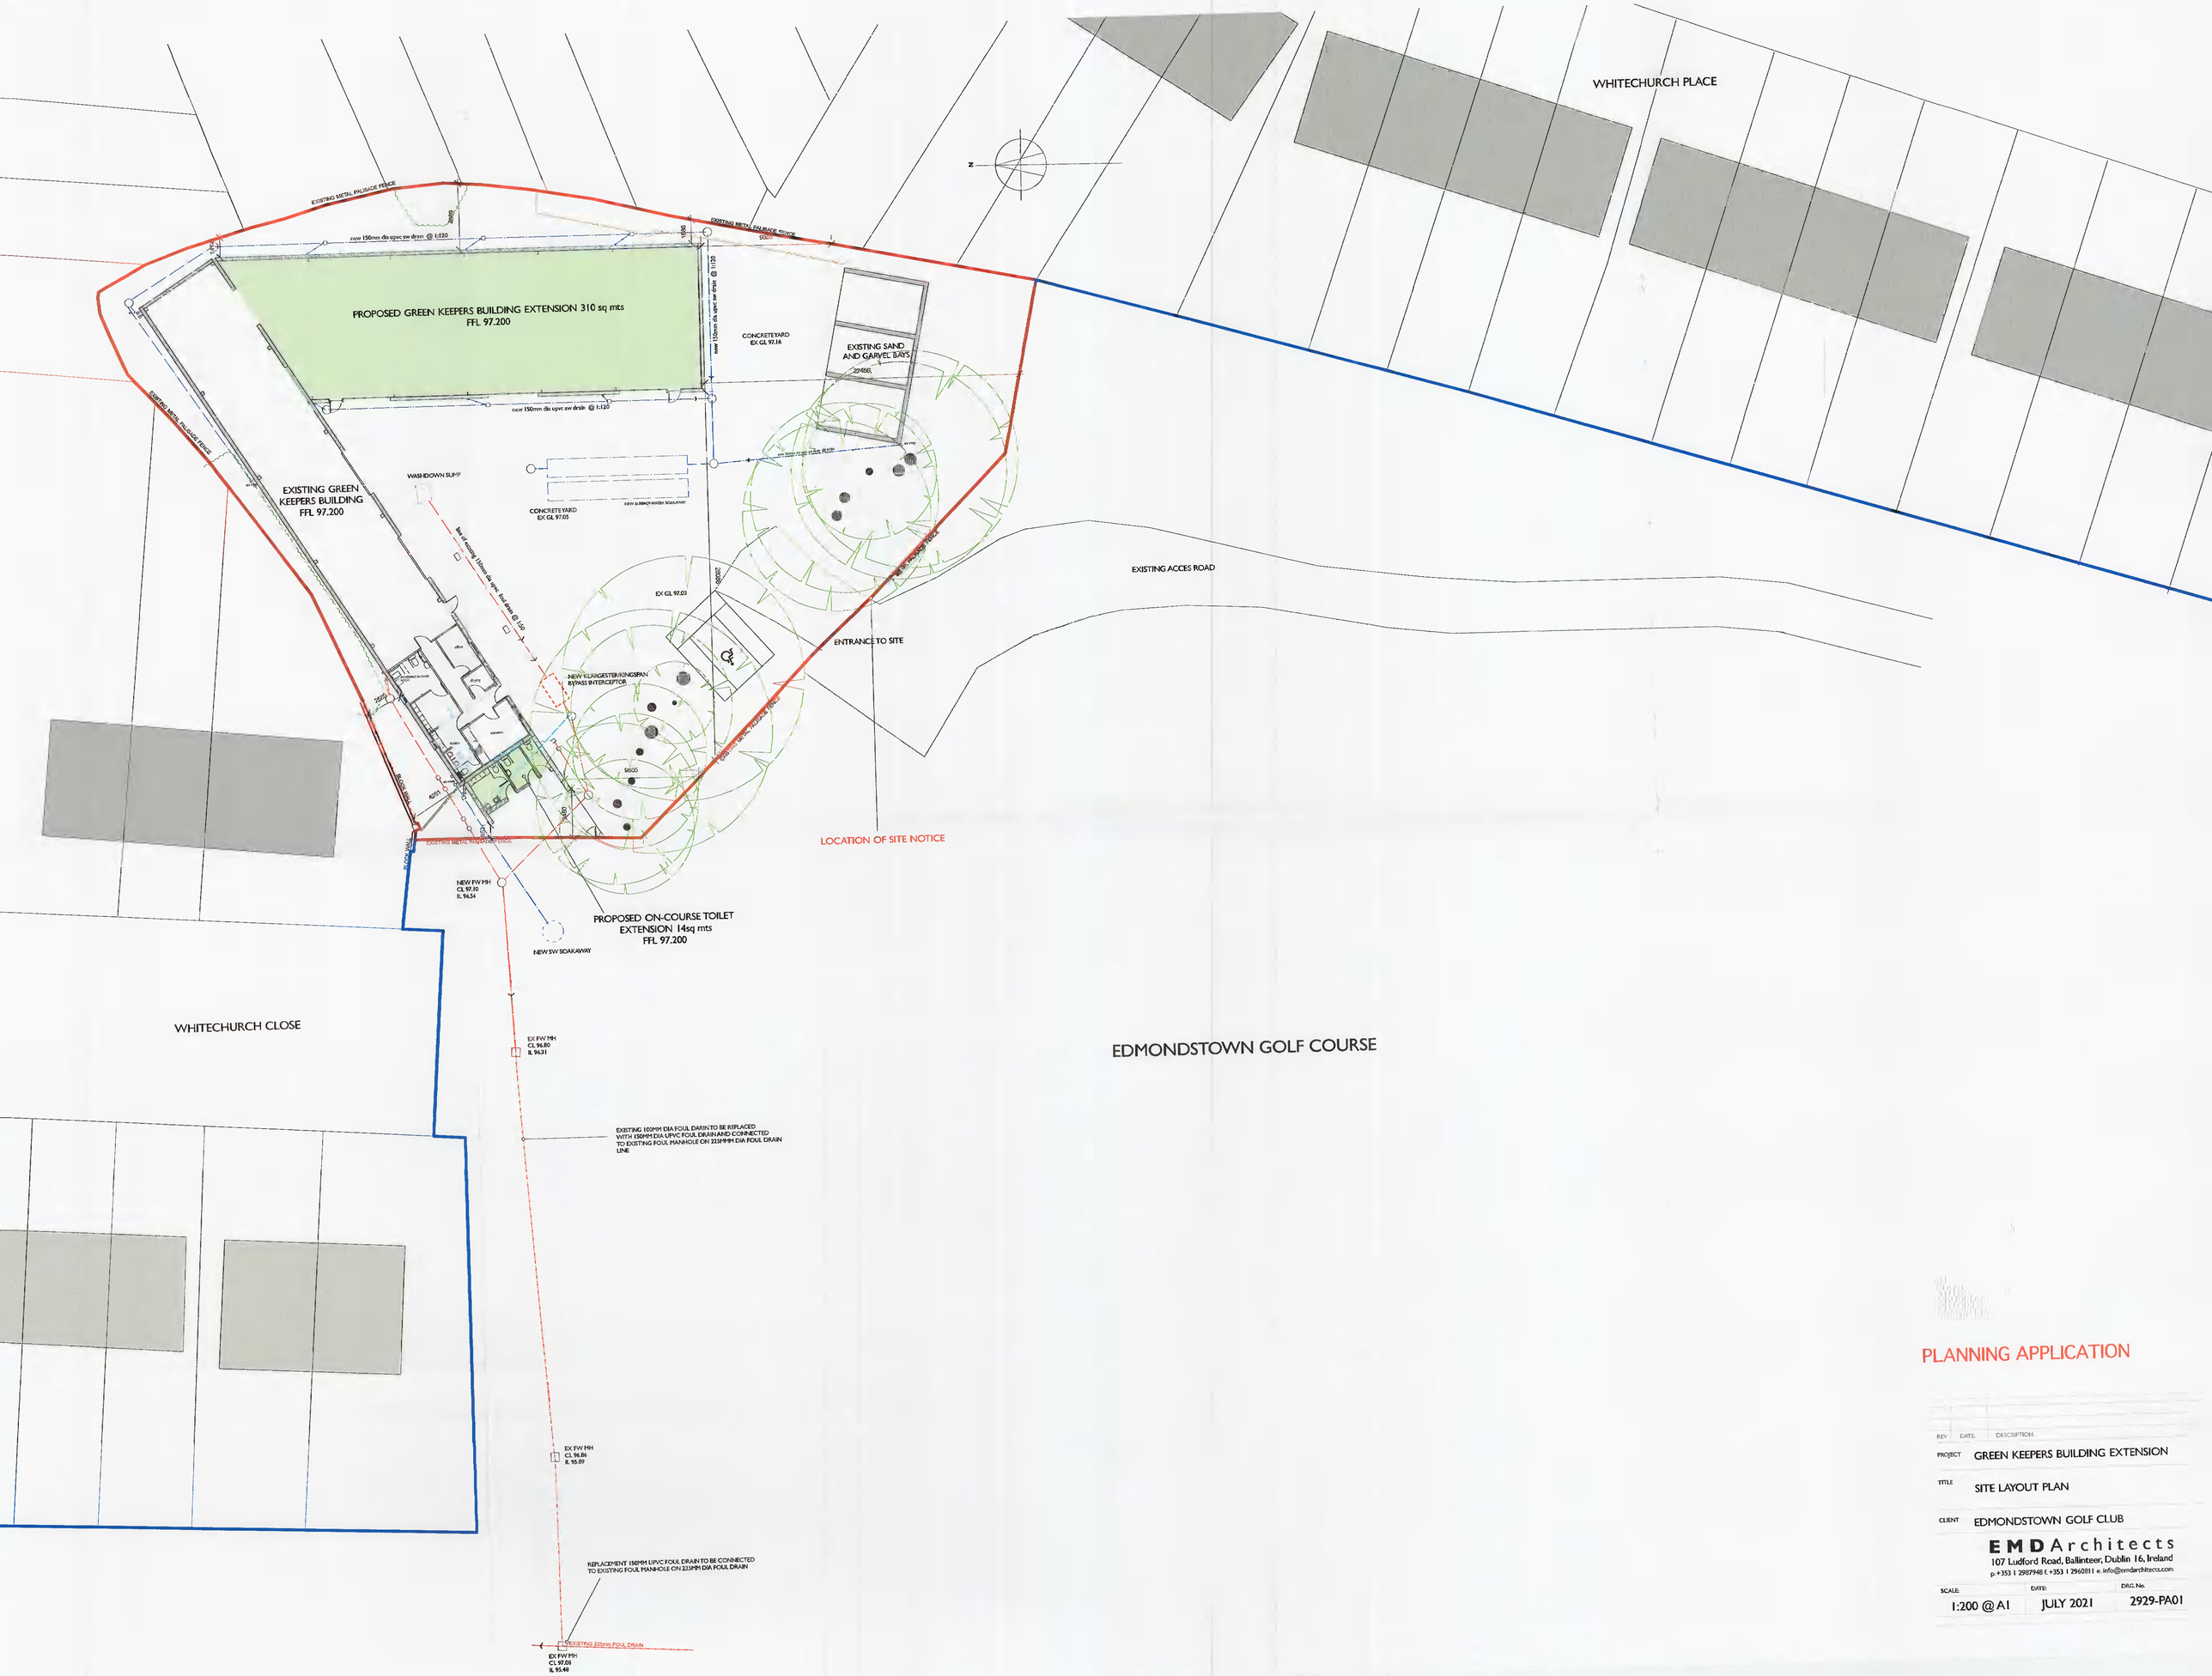

PLANNING APPLICATION

REV	DATE	DESCRIPTION

PROJECT GREEN KEEPERS BUILDING EXTENSION

TITLE SITE LAYOUT PLAN

CLIENT EDMONDSTOWN GOLF CLUB

EMD Architects
107 Ludford Road, Ballinteer, Dublin 16, Ireland
p. +353 1 2987948 f. +353 1 2960811 e. info@emdarchitects.com

SCALE	DATE	DRG. No.
1:200 @ A1	JULY 2021	2929-PA01