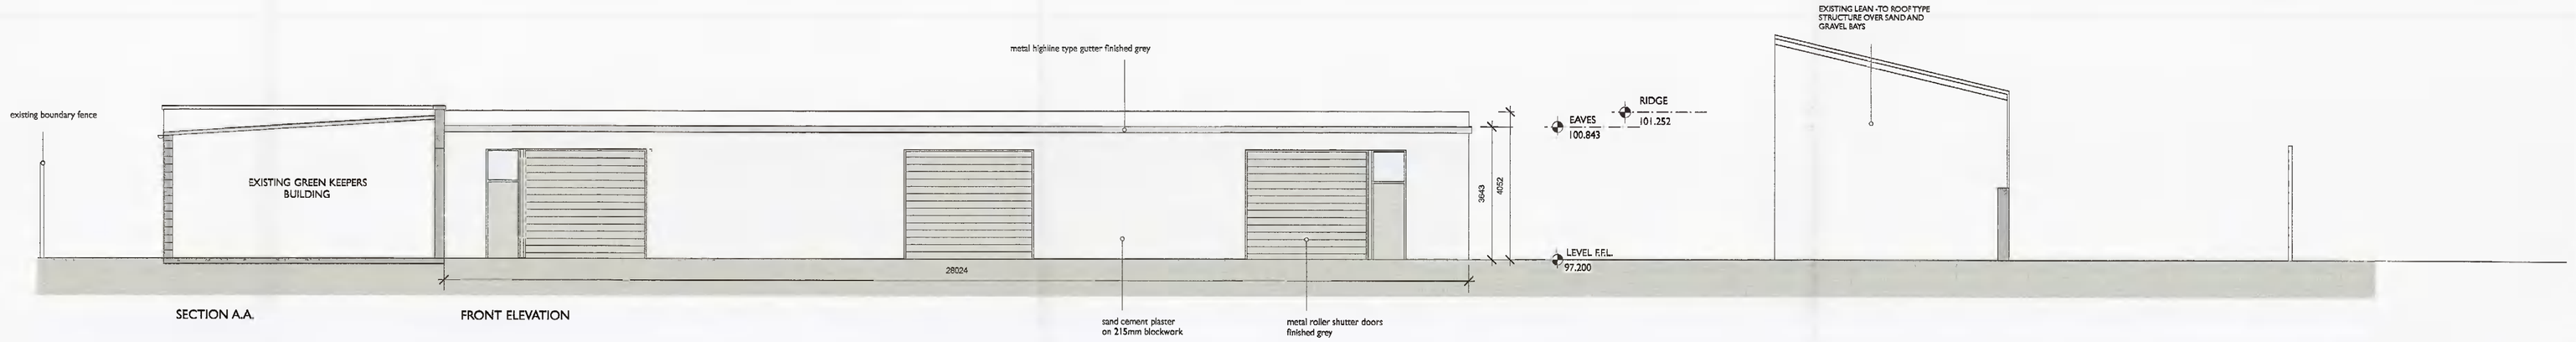

SECTION A.A.

FRONT ELEVATION

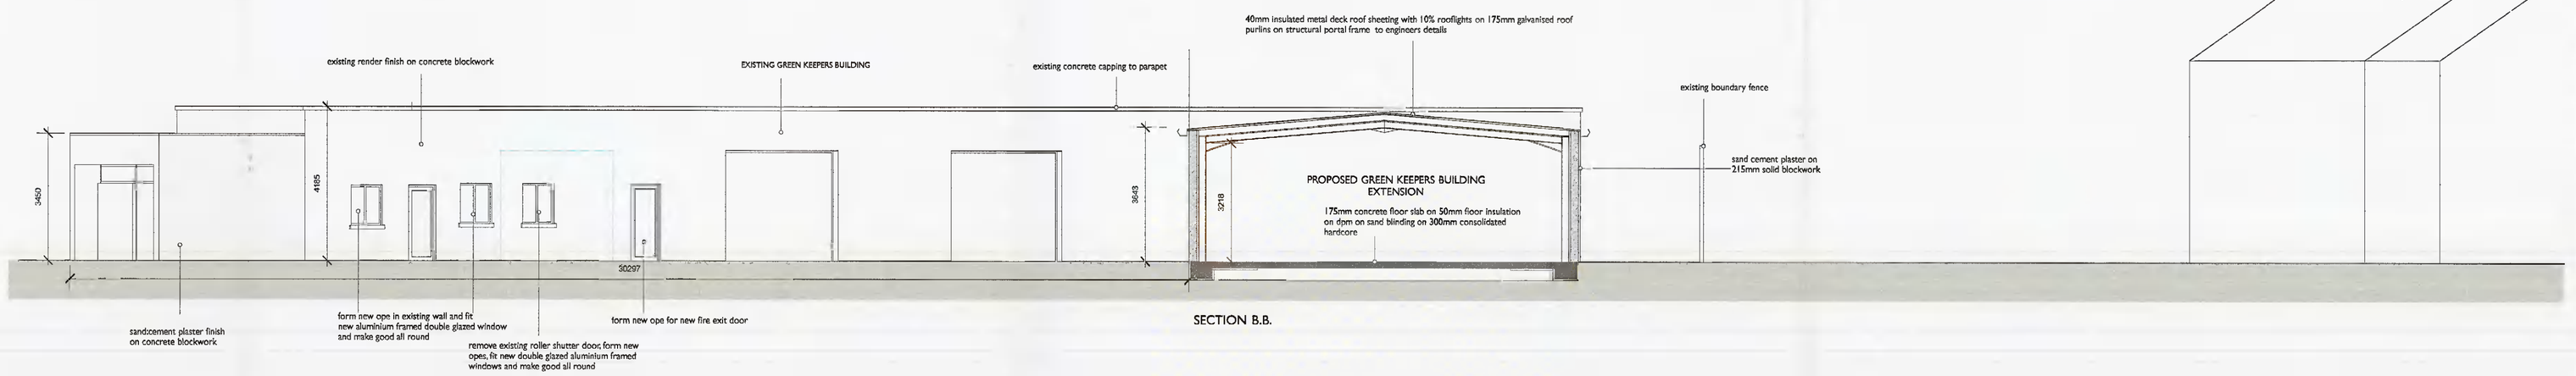

SECTION B.B.

REAR ELEVATION

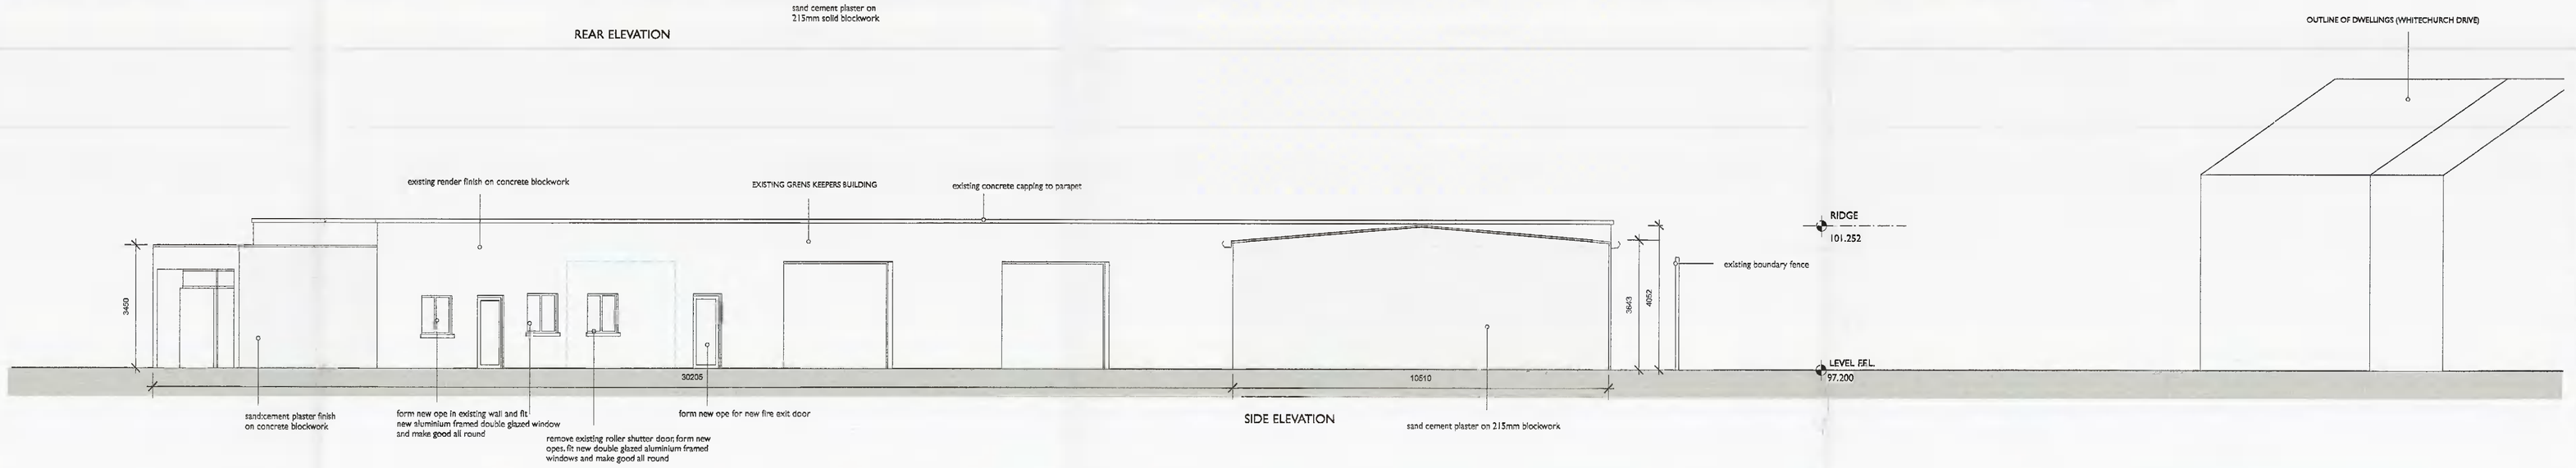

SIDE ELEVATION

PLANNING APPLICATION

REV	DATE	DESCRIPTION
PROJECT	GREEN KEEPERS BUILDING EXTENSION	
TITLE	ELEVATIONS & SECTIONS	
CLIENT	EDMONDSTOWN GOLF CLUB	

EMD Architects
107 Ludford Road, Ballinteer, Dublin 16, Ireland
p. +353 1 2987948 f. +353 1 2960811 e. info@emdarchitects.com

SCALE:	DATE:	DRG No.
1:100 @ A1	JULY 2021	2929-PA03