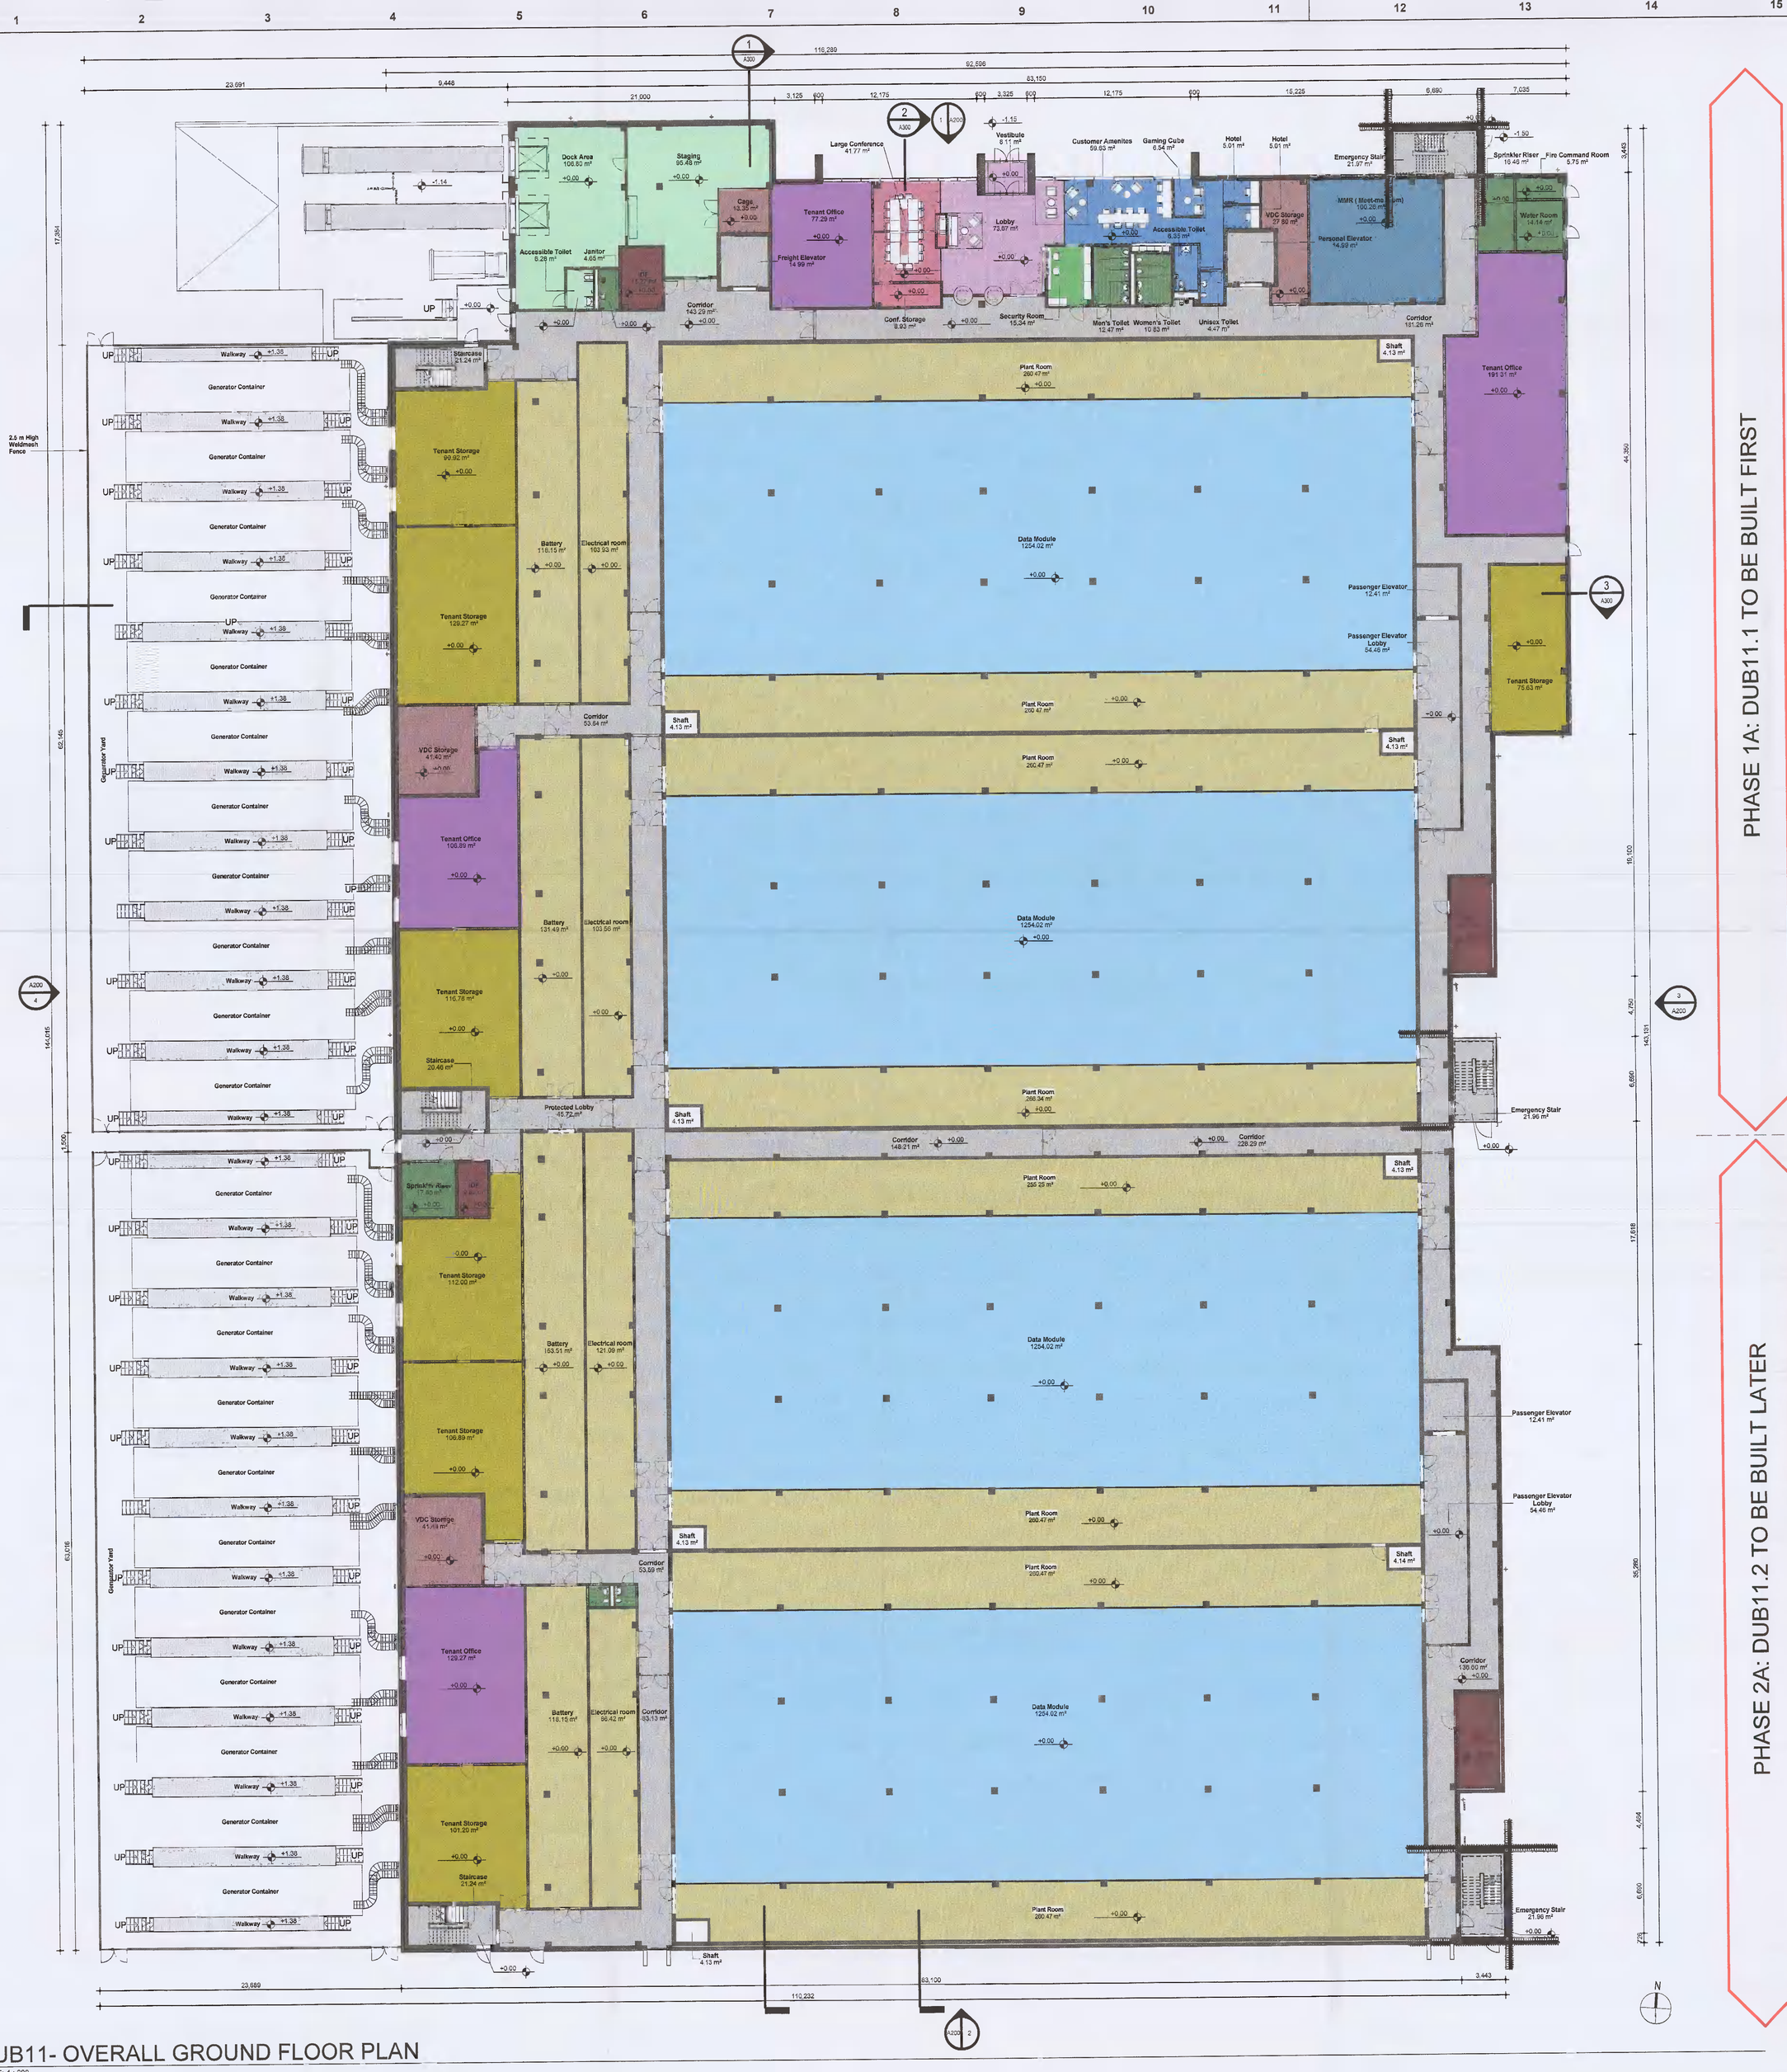

Design originator:

BURNS McDONNELL

2 Cornwall St, Birmingham B3 2DL, United Kingdom
Telephone : 00 44 121 291 2829

www.burnsmcd.com/locations/birmingham
www.burnsmcd.com/services

SPACE ALLOCATION LEGEND

- BREAK ROOM/COMMUNITY AREA
- CIRCULATION
- CONFERENCE
- CRAH/PDU/CDP GALLERIES
- DATA CENTER
- IDF
- LOBBY
- MMR/POE
- NON CRITICAL SUPPORT
- OFFICE (CUSTOMER)
- OFFICE (VDC)
- SHIPPING/RECEIVING
- STORAGE (CUSTOMER)
- STORAGE (VDC)

Rev.	Revision Rev. Date	By	Checked By	Description
PL		AC	AP	PLANNING - REV V0

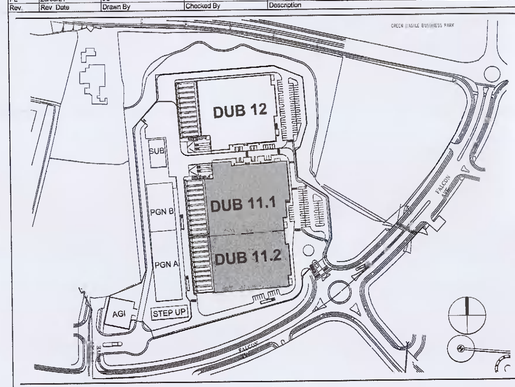

Client:
VANTAGE DATA CENTERS

Structural Engineer:
Pinnacle Consulting Engineers
Engineer's Name:
Date: 20/08/21

Architect/Engineer:
BURNS McDONNELL
Burns & McDonnell
18th Floor, 100 Bishopsgate
London EC2N 4AG
United Kingdom

Signature Designer & Engineer
Signature:
Date: 20/08/21

Associate Architect:
Hyphen
Hyphen Archi Ireland Ltd.
1st Floor, 10/17 College Green, Dublin 2
Dublin D02 VC70
Republic of Ireland

BM coordinator: G.Cantaro
Approved by: J.Mullan
Checked by: J.Bushell
Drawn by: A.Dudzinski

Project address:
Profile Park, Dublin 22, Ireland
53°19'1.40"N , 6°26'40.80"W

Drawing title: DUB 11-Ground Floor Plan
Sheet number: A100

Format / Scale	Scale:	Status:	Date	File Code:
A0 841x1189	1:200	PL	20/08/21	DUB11-DR-00-A100-V0-PL-BMD

PLANNING SUBMITTAL
NOT FOR
CONSTRUCTION