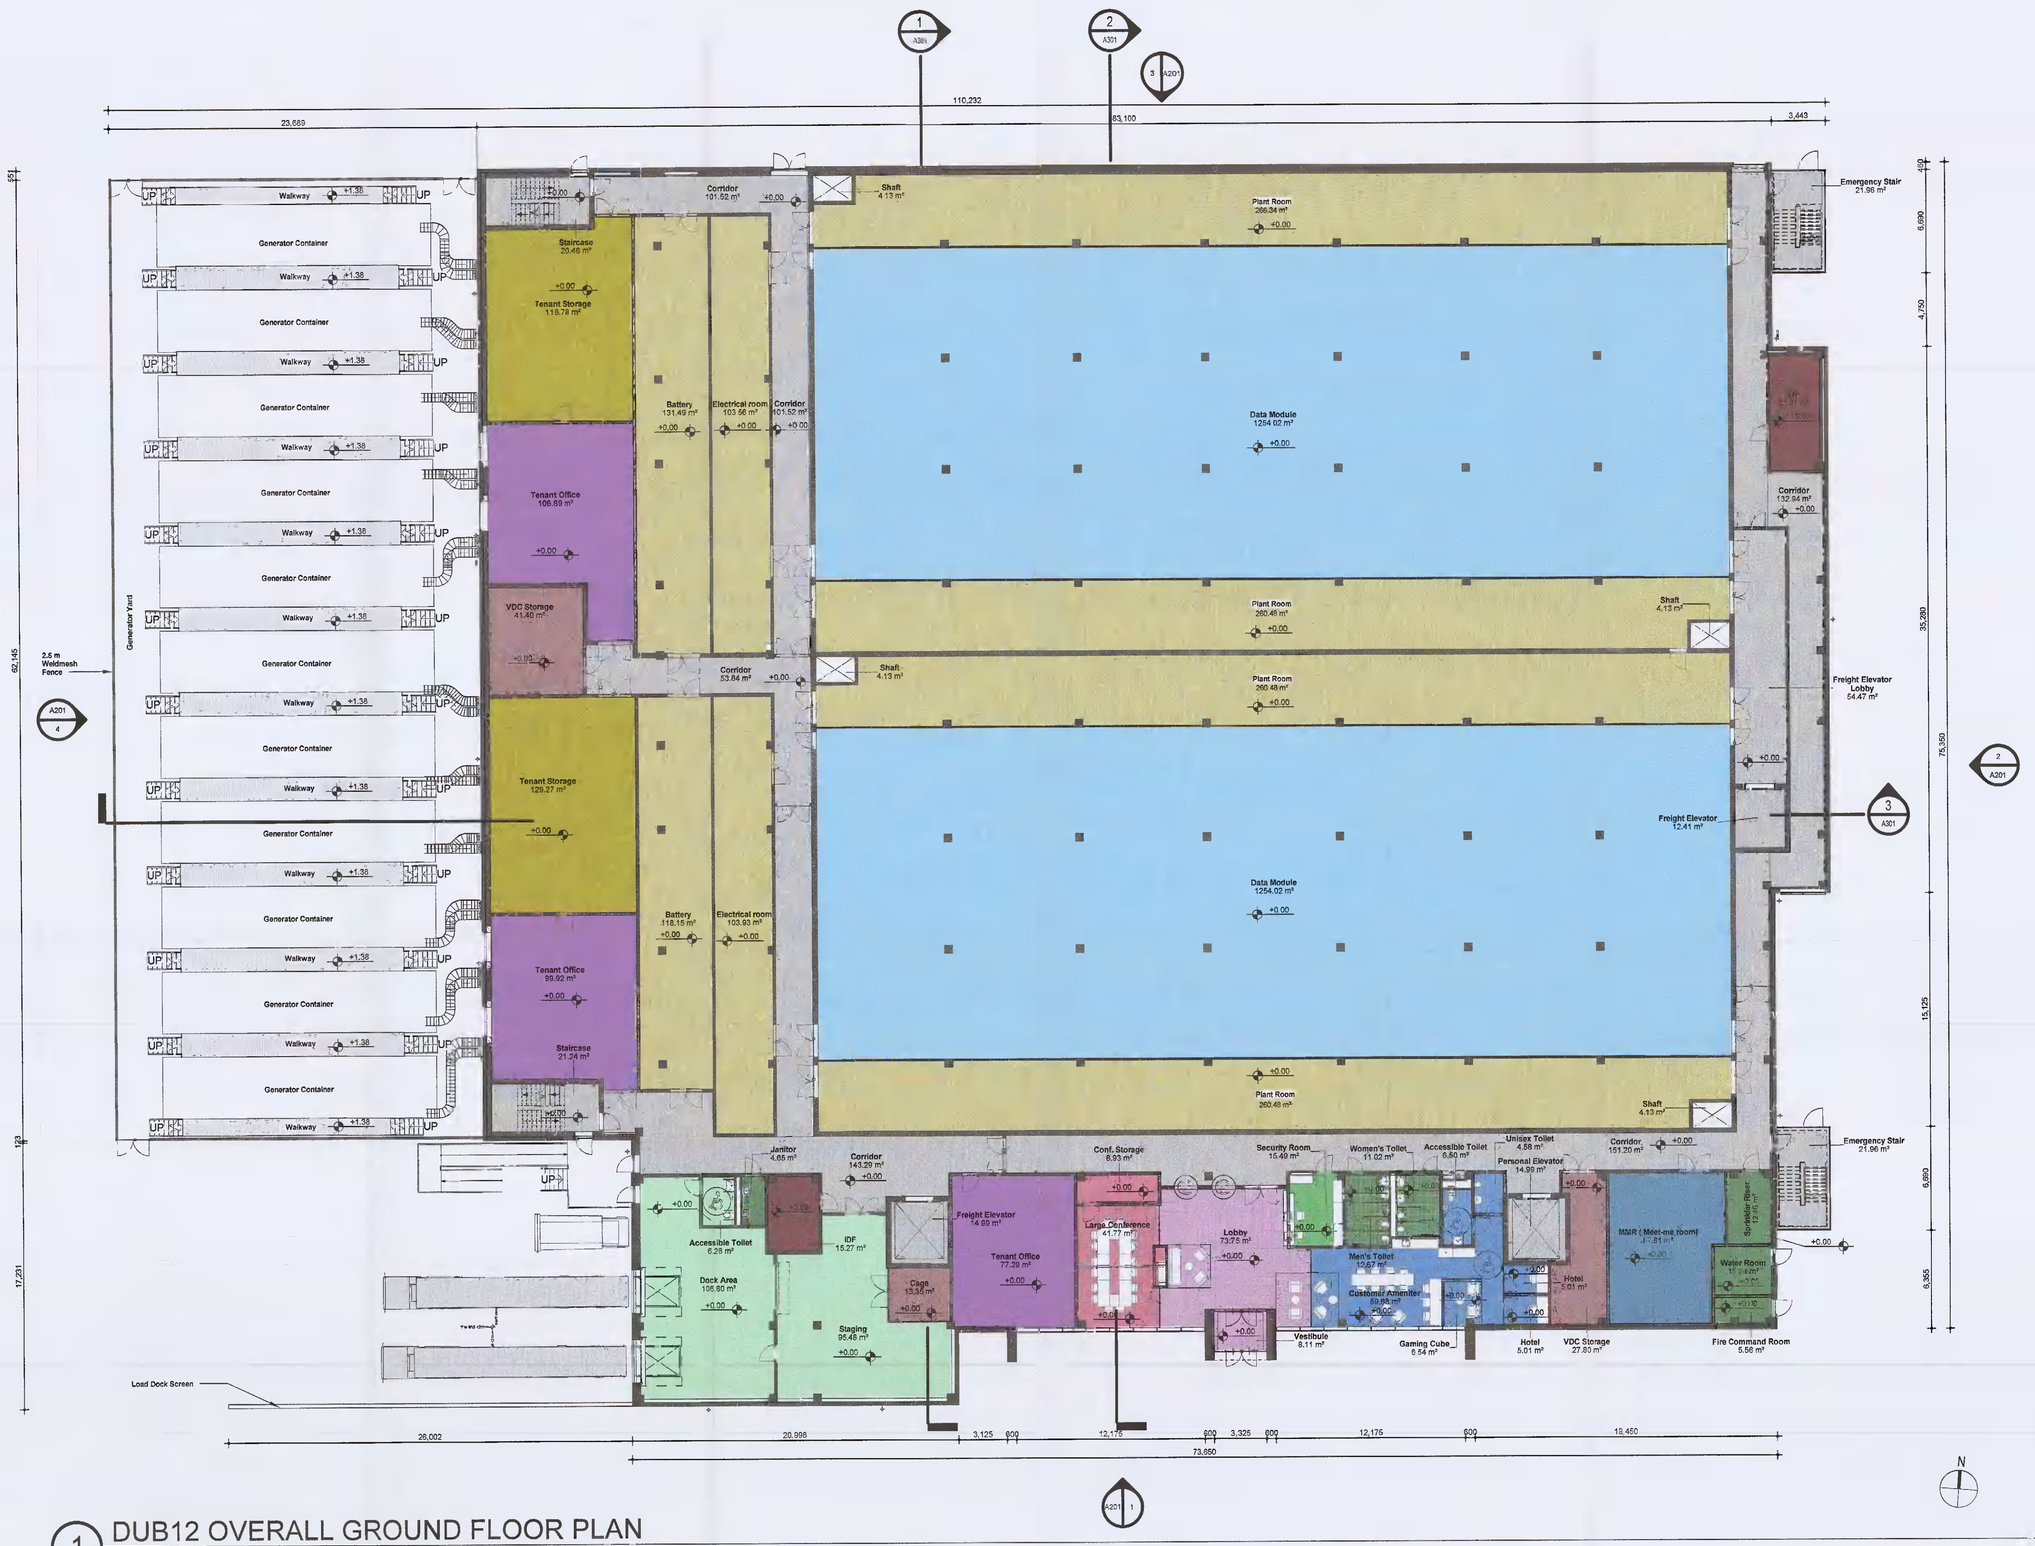

1 DUB12 OVERALL GROUND FLOOR PLAN
SCALE: 1 : 200

Design originator:

BURNS McDONNELL
2 Cornwall St, Birmingham B3 2DL, United Kingdom
Telephone : 00 44 121 281 2828

www.burnsmcd.com/locations/birmingham
www.burnsmcd.com/services

SPACE ALLOCATION LEGEND

- BREAK ROOM/COMMUNITY AREA
- CIRCULATION
- CONFERENCE
- CRAH/PDU/CDP GALLERIES
- DATA CENTER
- IDF
- LOBBY
- MMR/POE
- NON CRITICAL SUPPORT
- OFFICE (CUSTOMER)
- OFFICE (VDC)
- SHIPPING/RECEIVING
- STORAGE (CUSTOMER)
- STORAGE (VDC)

Rev	Rev. Date	Drawn By	Checked By	Description
PL	20/08/21	JC	AP	PLANNING - REV V0

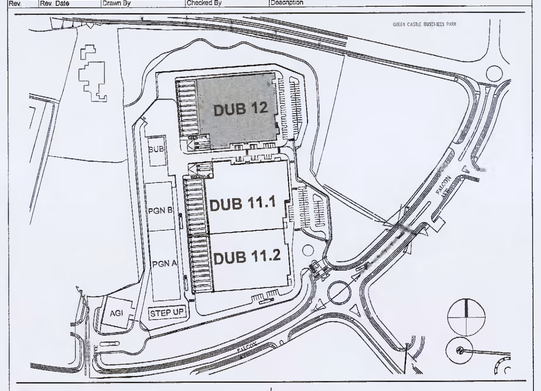

Client:
VANTAGE DATA CENTERS

Structural Engineer:
Pinnacle Consulting Engineers
Engineer's Name:
Date: 20/08/21

Architect/Engineer:
BURNS McDONNELL
Burns & McDonnell
18th Floor, 100 Bishopsgate
London EC2N 4AG
United Kingdom

Signature Designer & Engineer
Signature:
Date: 20/08/21

Associate Architect:
Hyphen
Hyphen Archi Ireland Ltd
1st Floor, 16/17 College Green, Dublin 2
Dublin D02 V070
Republic of Ireland

Bill coordinator:	Approved by:	Checked by:	Drawn by:
G.Cantaro	J.Mullan	J.Bushell	A.Dudzinski

Project address:
Profile Park, Dublin 22, Ireland
53°19'1.40"N , 6°26'40.80"W

Drawing title:
DUB12 - GROUND FLOOR PLAN

Sheet number:
A110

Format / Size	Scale:	Status:	Date	File Code:	
A0 841x1188	1:200	PL	20/08/21	DUB12-DR-00-A110-V0-PL-BMD	V0

PLANNING SUBMITTAL
NOT FOR
CONSTRUCTION