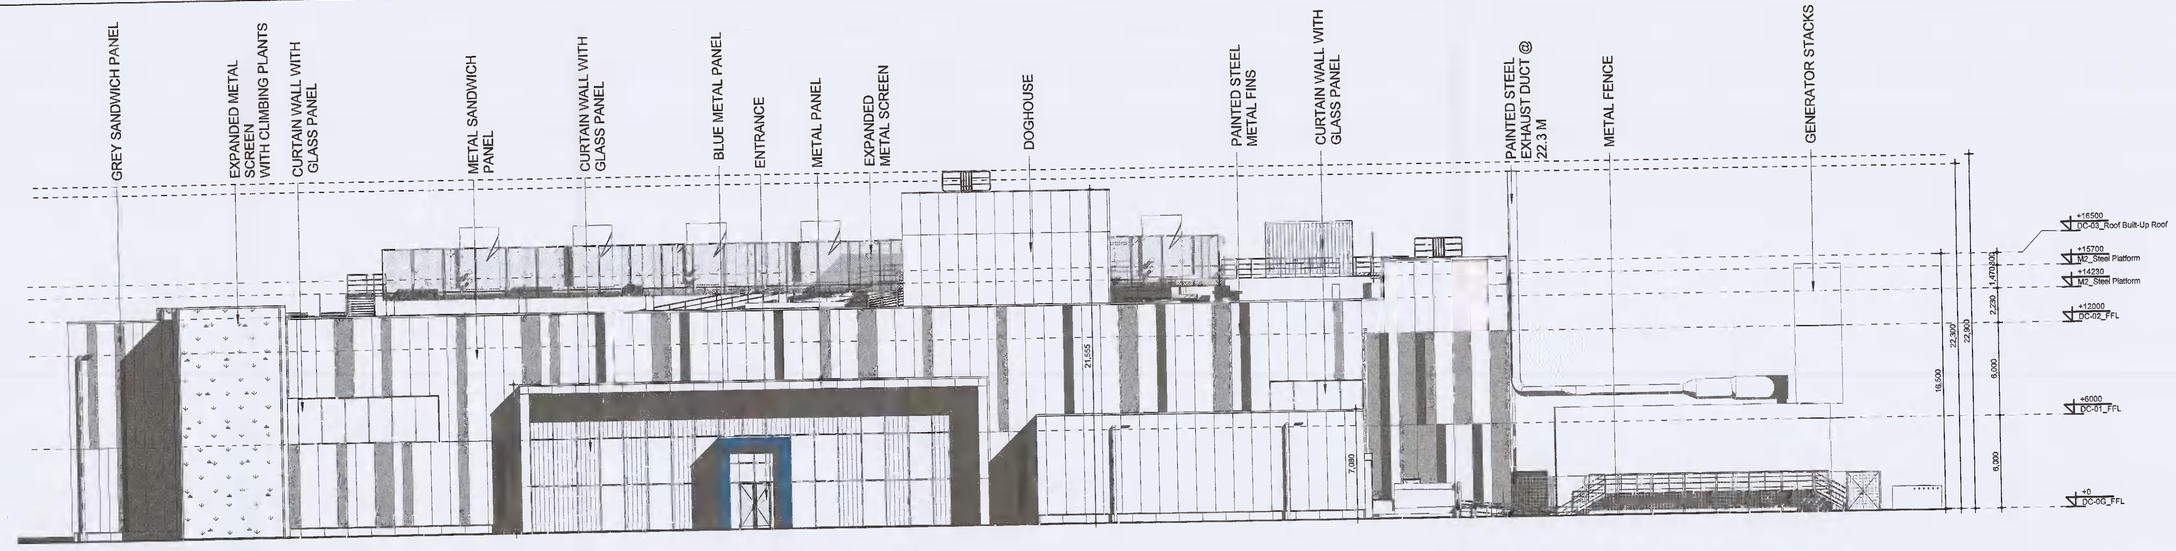

1 DUB11 BUILDING ELEVATION - NORTH
SCALE: 1 : 200

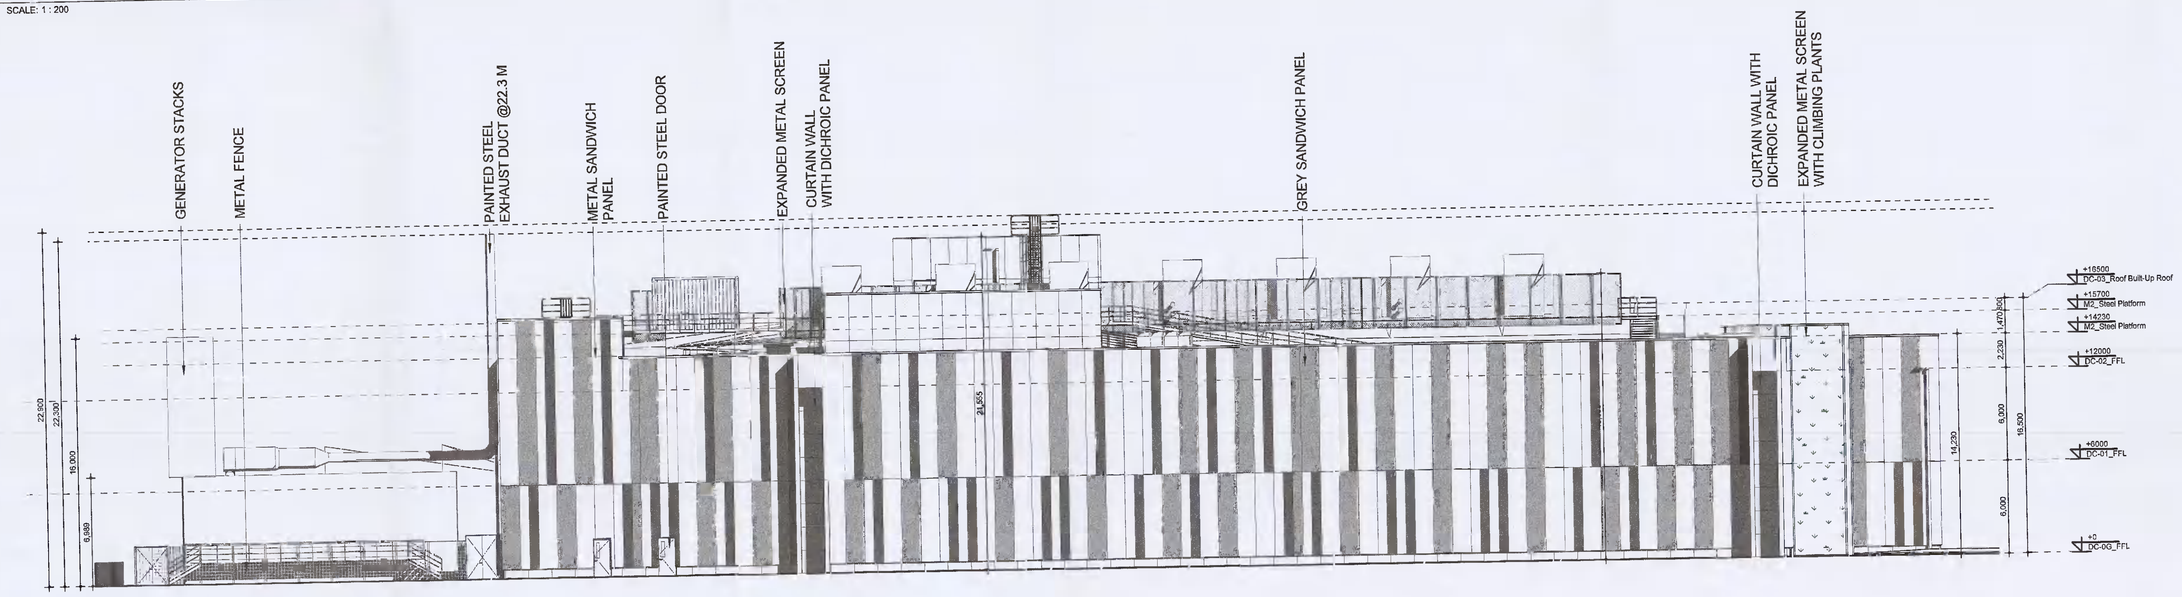

2 DUB11 BUILDING ELEVATION - SOUTH
SCALE: 1 : 200

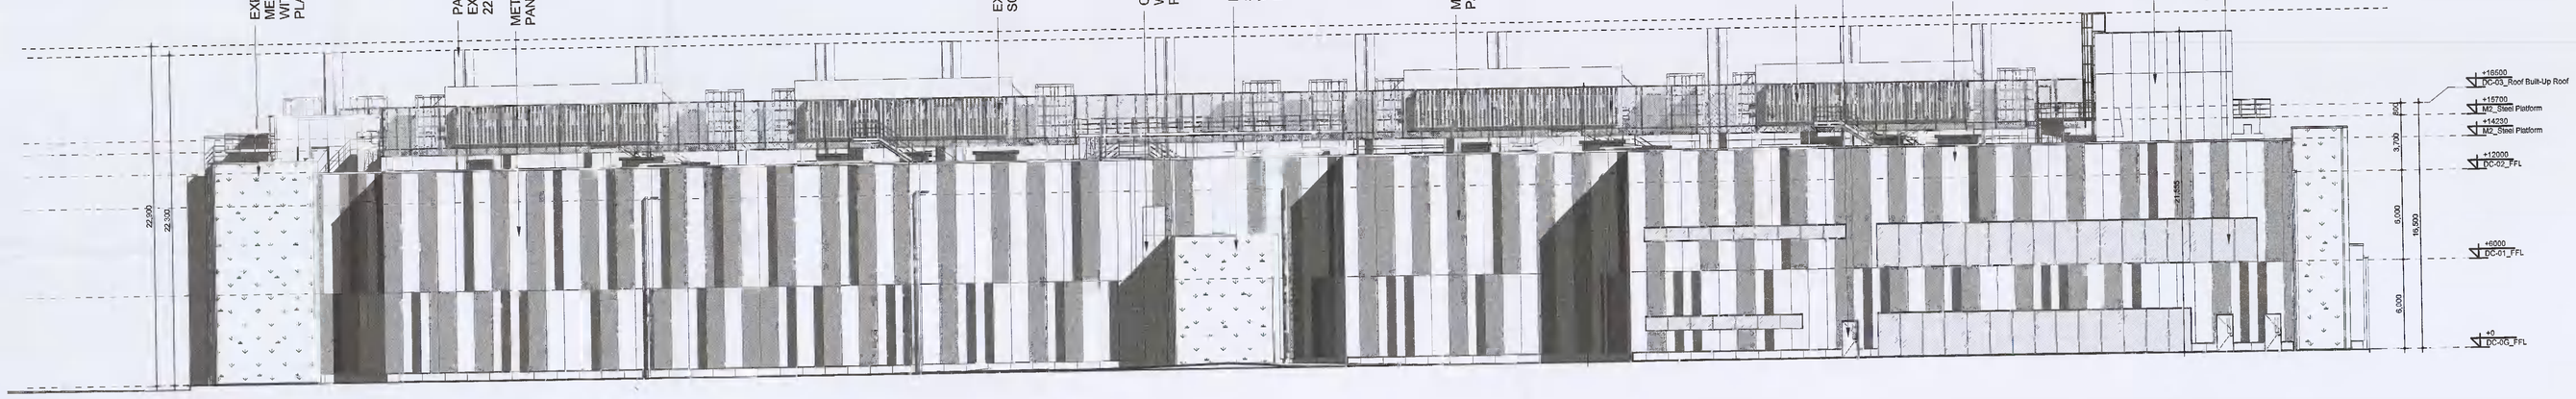

3 DUB11 BUILDING ELEVATION - EAST
SCALE: 1 : 200

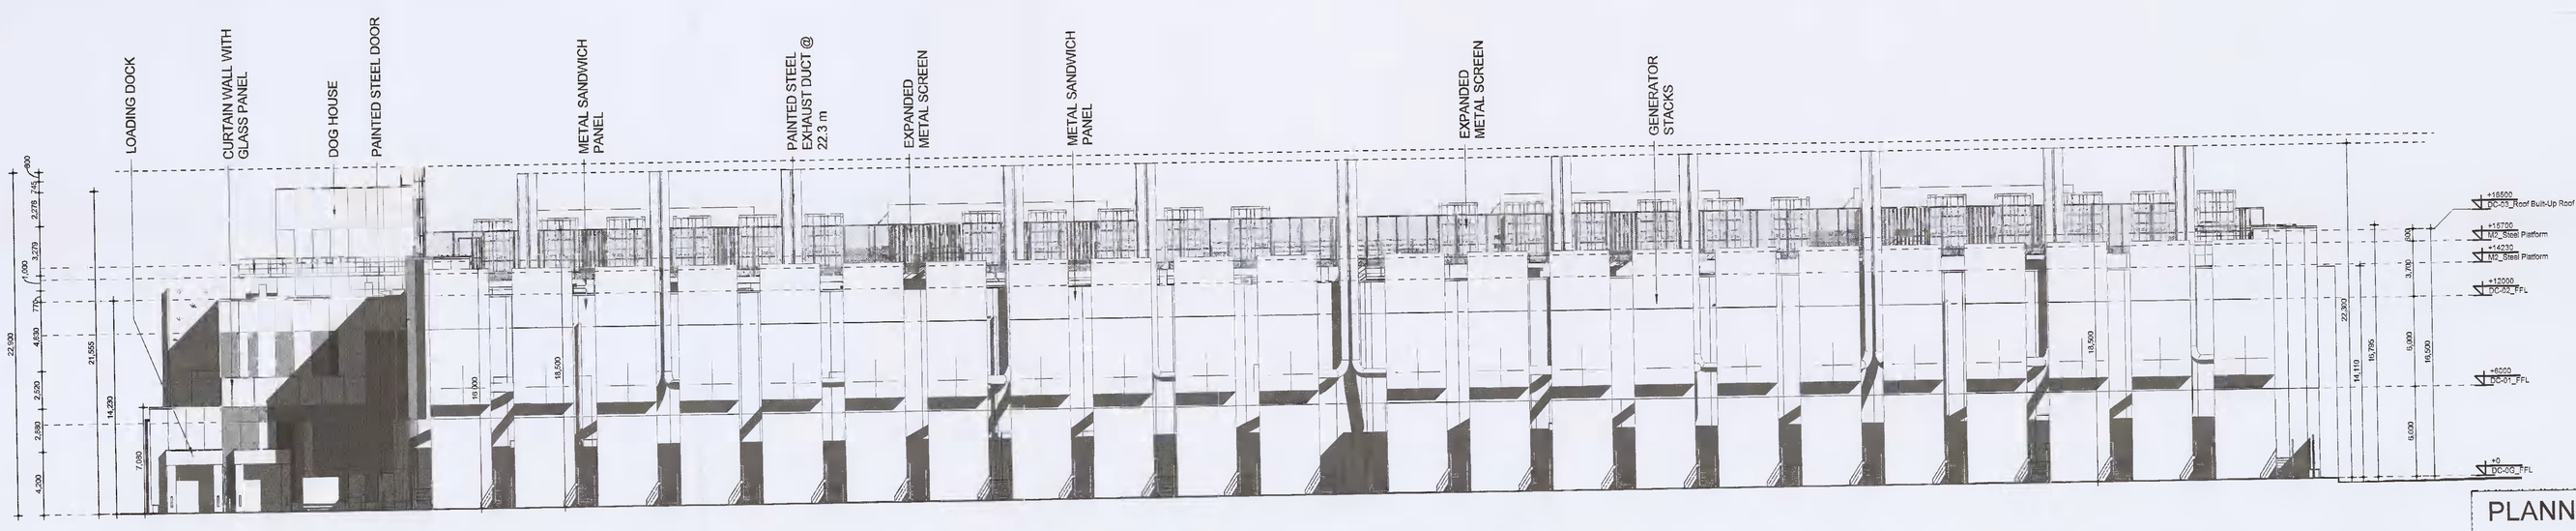

4 DUB11 BUILDING ELEVATION - WEST
SCALE: 1 : 200

PLANNING SUBMITTAL
NOT FOR
CONSTRUCTION

Design originator:

BURNS McDONNELL
2 Cornwall St, Birmingham B3 2DL, United Kingdom
Telephone : 00 44 121 281 2800

www.burnsmcd.com/locations/birmingham
www.burnsmcd.com/services

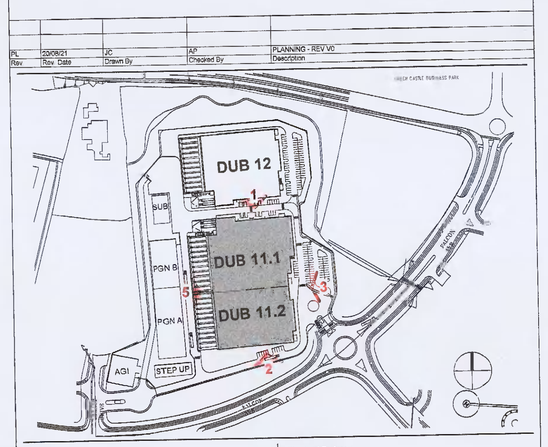

Client:
VANTAGE DATA CENTERS

Structural Engineer:
Pinnacle Consulting Engineers
Engineer's Name
Date: 20/08/21

Architect/Engineer:
BURNS McDONNELL
Burns & McDonnell
10th Floor, 100 Bishopsgate
London EC2N 4AG
United Kingdom

Signature Designer & Engineer
Signature:
Date: 20/08/21

Associate Architect:
Hyphen
Hyphen Arkki Ireland Ltd
1st Floor, 16/17 College Green, Dublin 2
Dublin D02 W378
Republic of Ireland

BIM coordinator: G.Cantaro
Approved by: J.Mullan
Checked by: J.Bushell
Drawn by: J.Cardoso

Project address:
Profile Park, Dublin 22, Ireland
53°19'1.40"N , 6°26'40.80"W

Drawing title:
DUB11 - ELEVATIONS

Sheet number:
A200

Format / Size	Scale:	Status:	Date:	File Order:	
A0 841x1189	1 : 200	PL	20/08/21	DUB11-DR-00-A200-V0-PL-BMD	V0

Rev	Date	Drawn By	Checked By	Description
PL	20/08/21	JC	MJF	PLANNING - REV V0

Millimeters
Inches
Scale For Microfilming