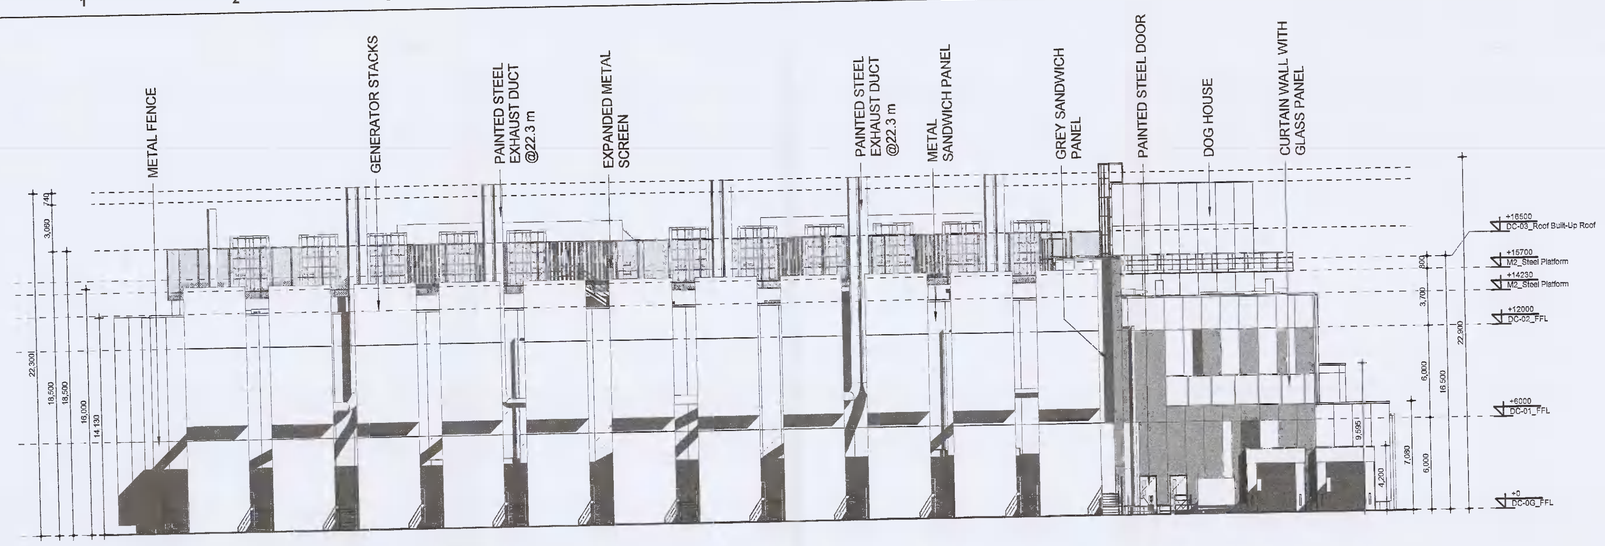

4 DUB 12 BUILDING ELEVATION - WEST
SCALE: 1 : 200

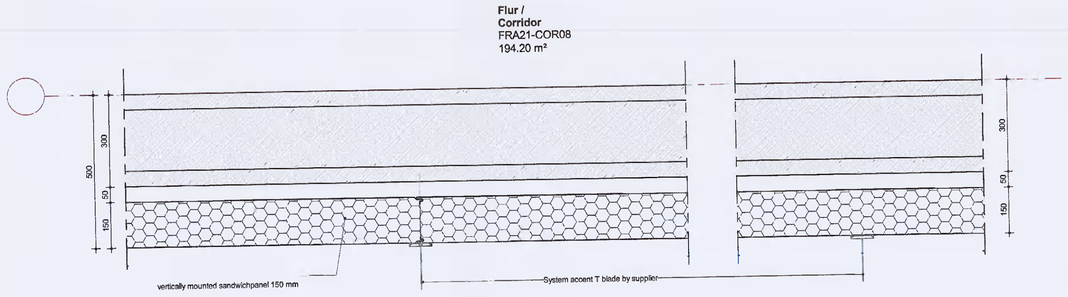

5 METAL FIN DETAIL
SCALE: 1 : 200

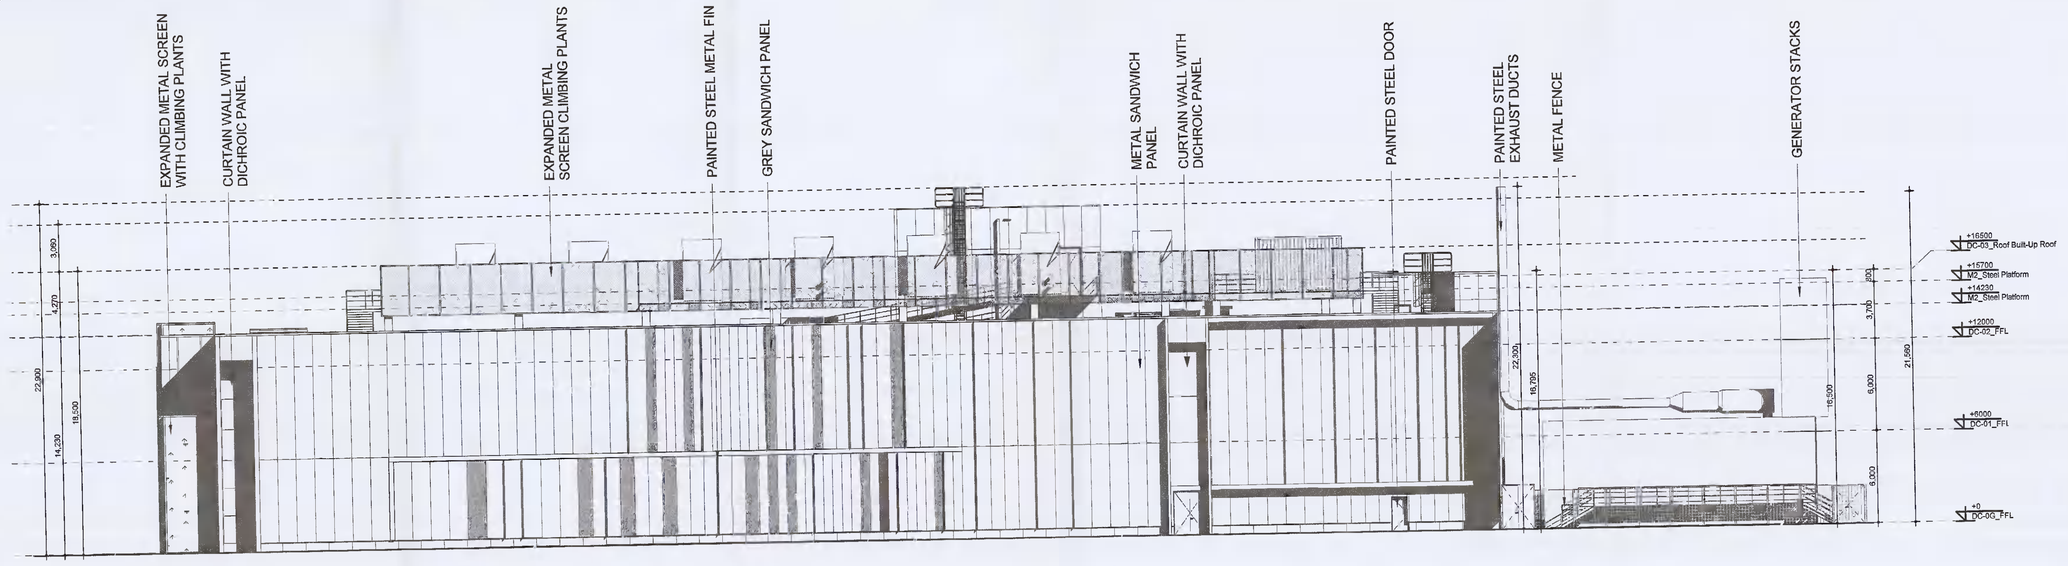

3 DUB 12 BUILDING ELEVATION - NORTH
SCALE: 1 : 200

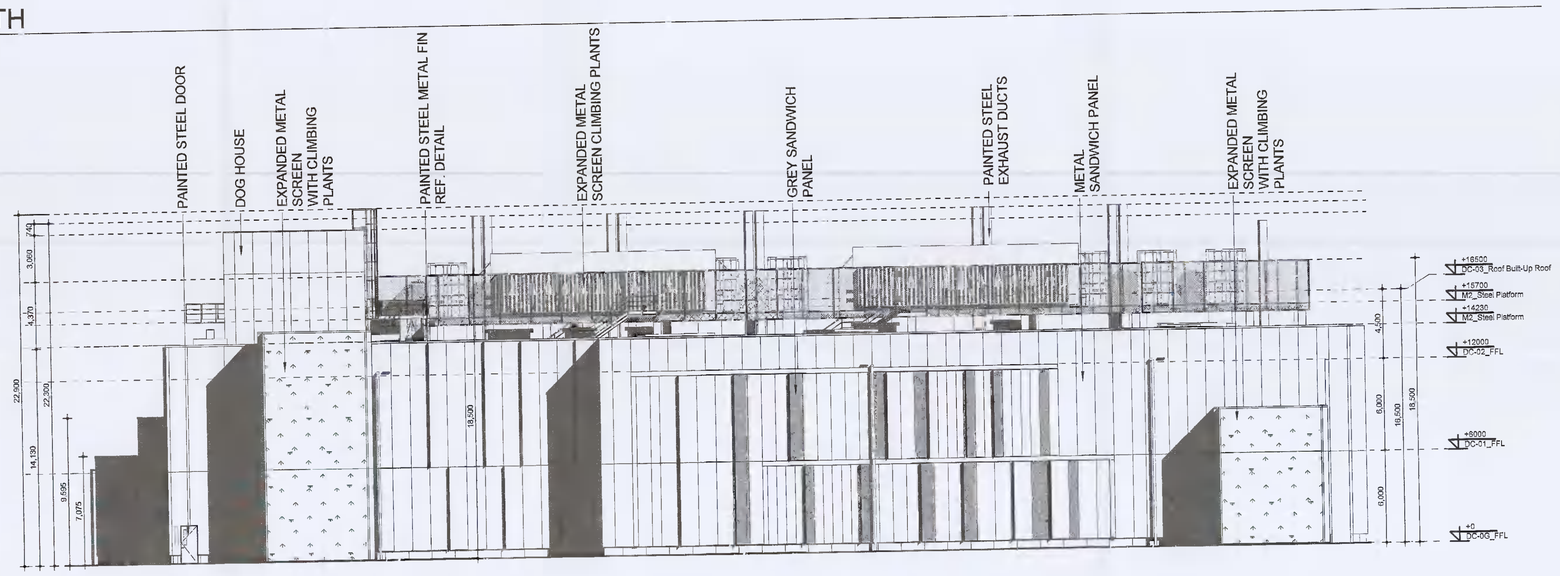

2 DUB 12 BUILDING ELEVATION - EAST
SCALE: 1 : 200

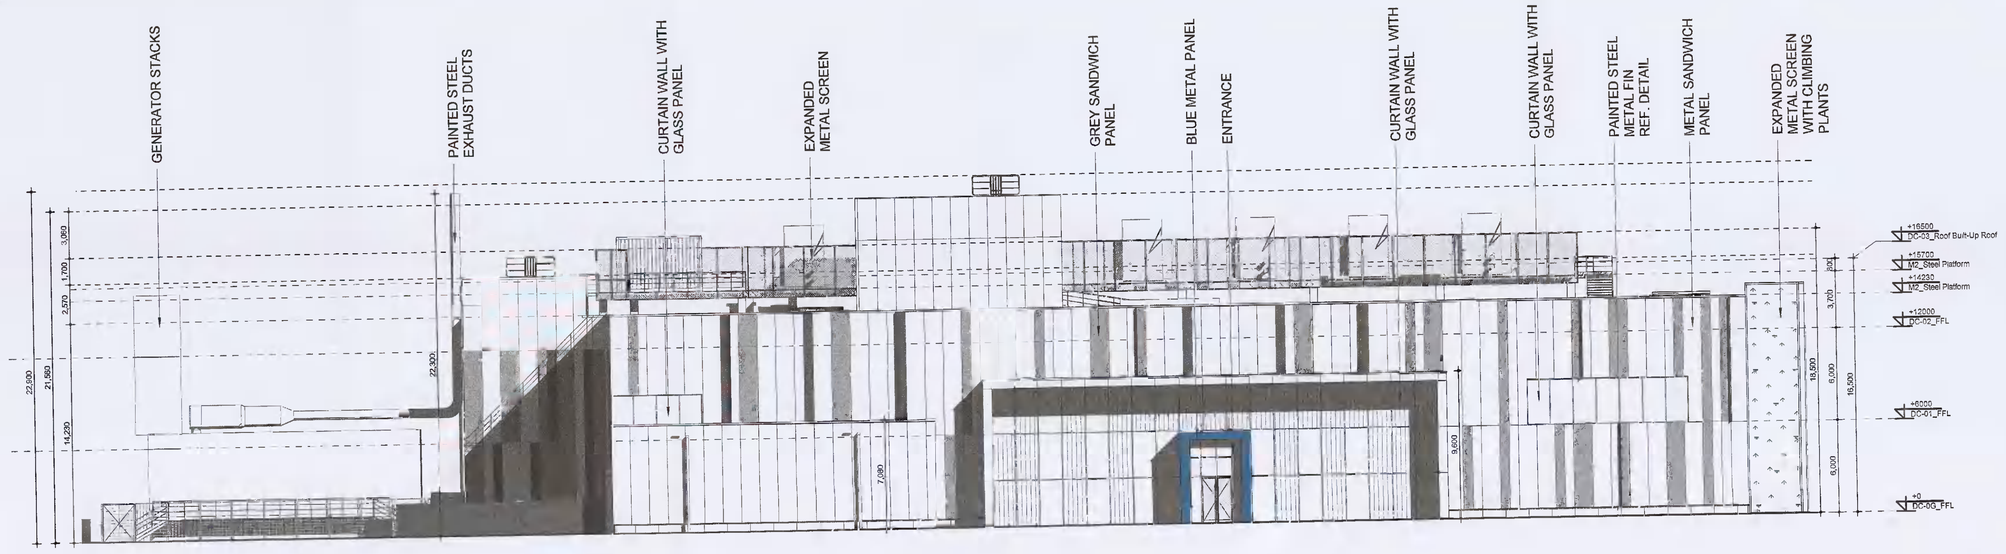

1 DUB 12 BUILDING ELEVATION - SOUTH
SCALE: 1 : 200

PLANNING SUBMITTAL
NOT FOR
CONSTRUCTION

Design originator:
BURNS McDONNELL
2 Cornwall St, Birmingham B3 2DL, United Kingdom
Telephone : 00 44 121 281 2828
www.burnsmcd.com/locations/birmingham
www.burnsmcd.com/services

Rev.	Rev. Date	Drawn By	Checked By	Description
PL	20/08/21	JC	AP	PLANNING - REV V0

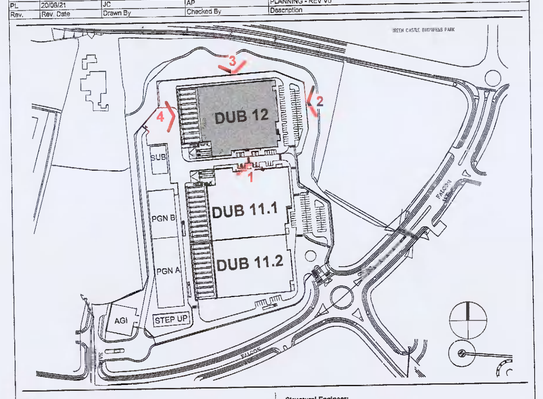

Client:
VANTAGE DATA CENTERS

Structural Engineer:
Principle Consulting Engineers
Engineer's Name:
Date: 20/08/21

Architect/Engineer:
BURNS McDONNELL
Burns & McDonnell
18th Floor, 100 Bishopsgate
London EC2N 4AG
United Kingdom

Signature Designer & Engineer
Signature:
Date: 20/08/21

Associate Architect:
Hyphen
Hyphen Archi Ireland Ltd
1st Floor, 16/17 College Green, Dublin 2
Dublin D02 V018
Republic of Ireland

BIM coordinator:	Approved by:	Checked by:	Drawn by:
G.Cantaro	J.Mullan	J.Bushell	J.Cardoso

Project address:
Profile Park, Dublin 22, Ireland
53°19'1.40"N , 6°26'40.80"W

Drawing title:
DUB12 - BUILDING ELEVATIONS

Sheet number:
A201

Format / Size	Scale:	Status:	Date	File Code:	
A0 841x1189	1 : 200	PL	20/08/21	DUB12-DR-00-A201-V0-PL-BMD	V0