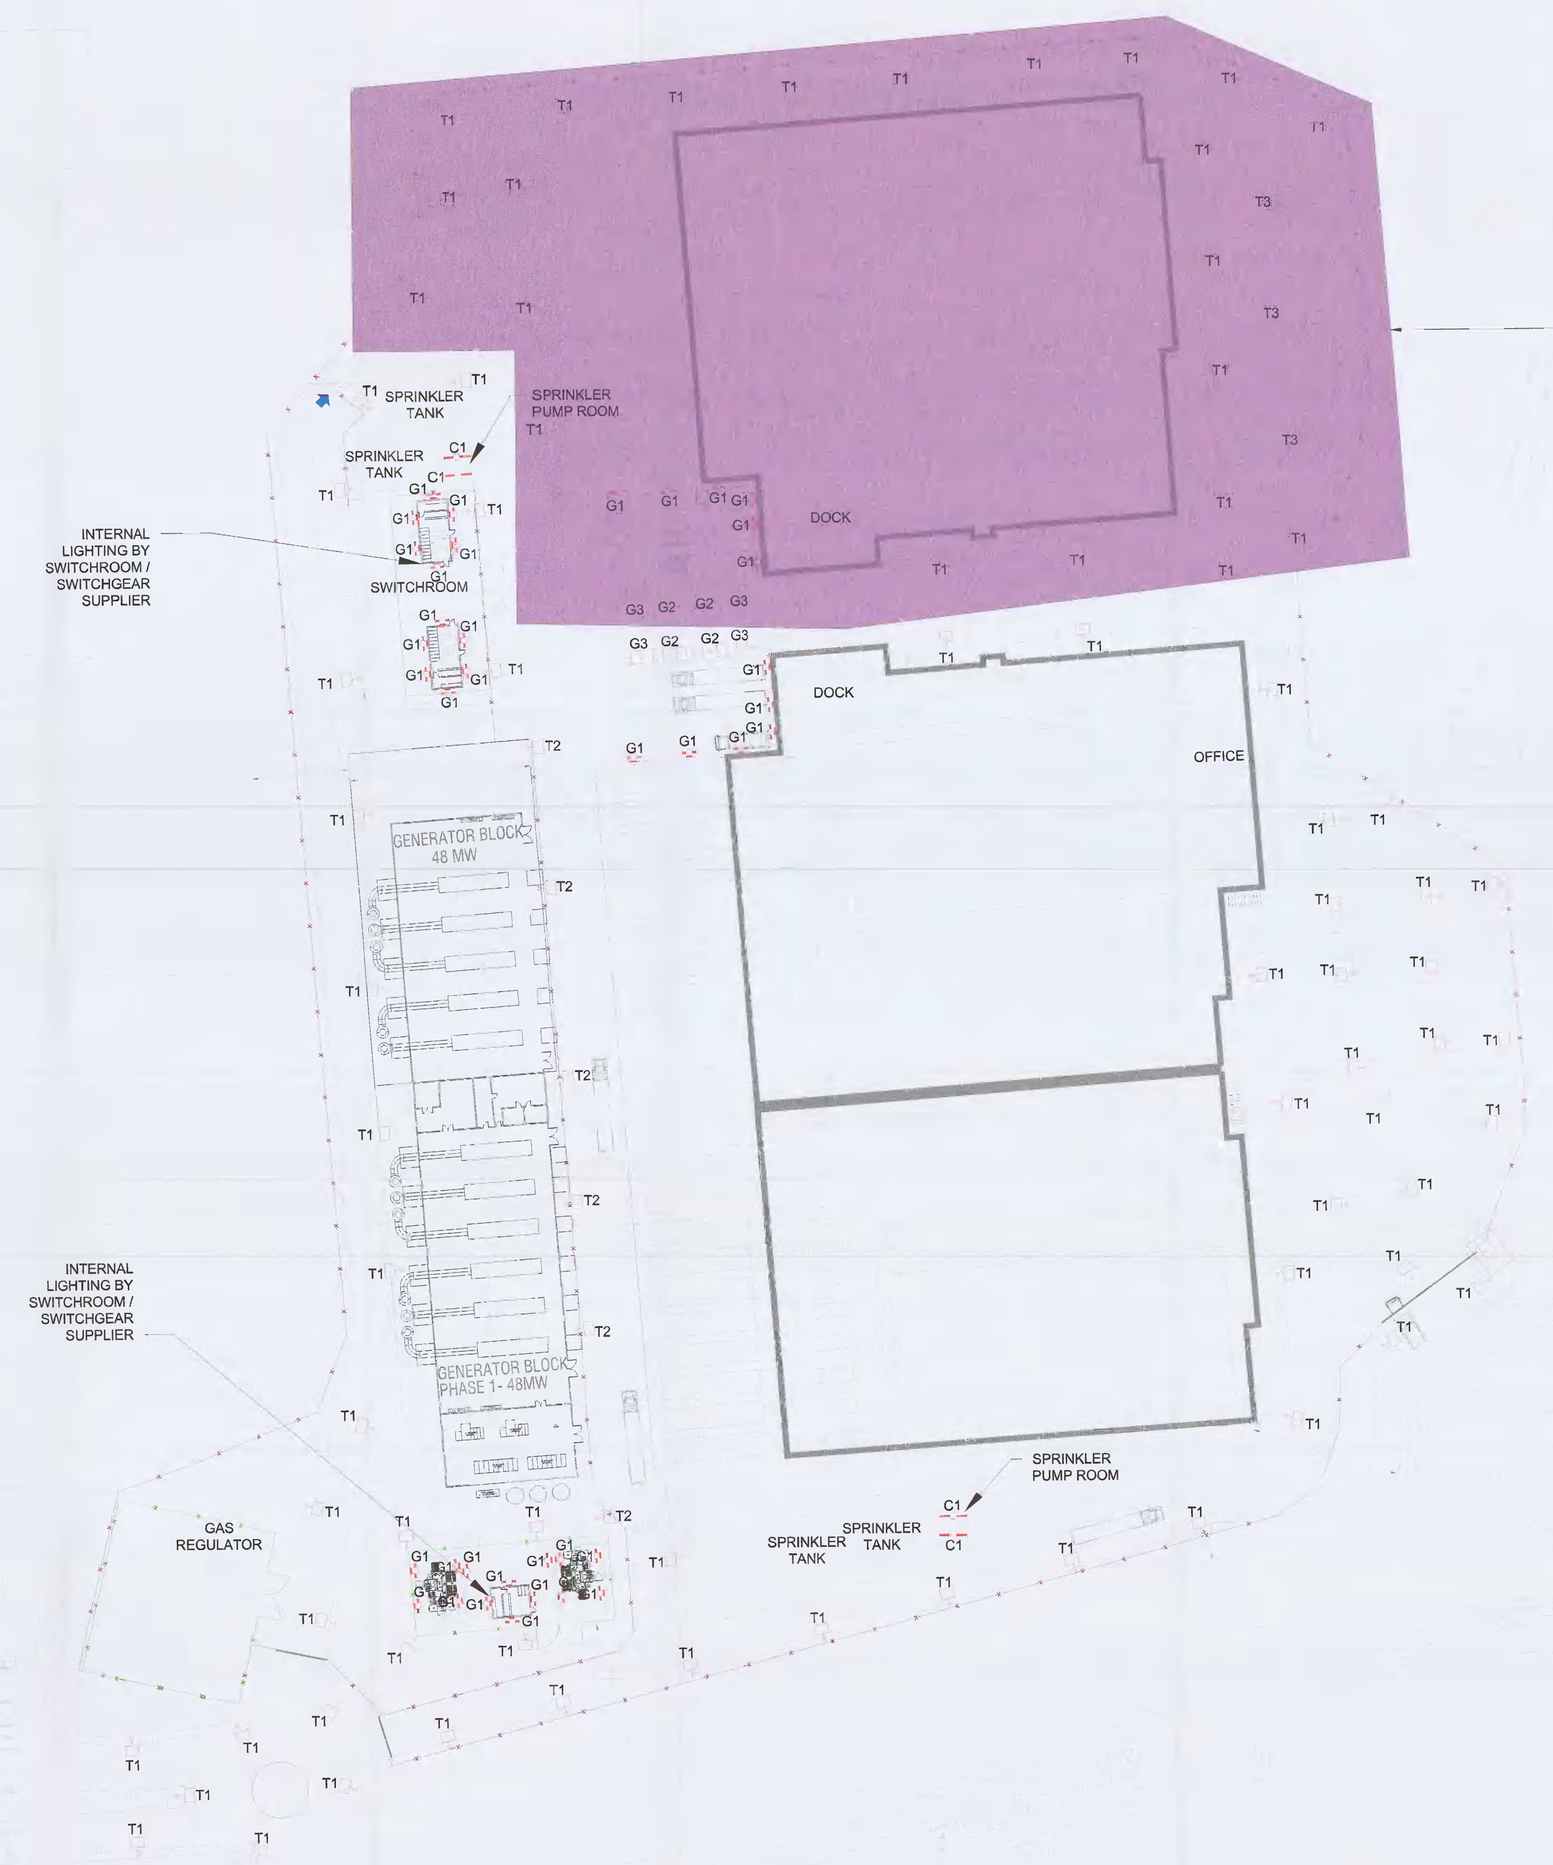

1 LIGHTING PLAN - TERRAIN

0 10m 20m

SCALE IN METERS

Design originator

BURNS McDONNELL

2 Cornwall St, Birmingham B3 2DL, United Kingdom
Telephone: 00 44 121 281 2888

www.burnsmcd.com/locations/birmingham

www.burnsmcd.com/services

LEGEND

C4 - PHILIPS WT470C LED42S/840 WB L1300
CEILING MOUNTED

G1 - THORN TR 72L50-740 SC BP CL2 FD W9 L60E
WALL MOUNTED.

G2 - THORN 2X FIXTURE: TR 72L50-740 SC BP CL2 FD W9 L60E
8 METER POLE

G3 - THORN 1X FIXTURE: TR 72L50-740 SC BP CL2 FD W9 L60E
8 METER POLE

T1 - THORN 1X FIXTURE: 24L35-740 NR BPS HFX CL2 FD T60E
8 METER POLE

T2 - THORN 1X FIXTURE: 24L50-740 NR BPS HFX CL1 FD T60E
8 METER POLE

T3 - THORN 2X FIXTURE: 24L35-740 NR BPS HFX CL2 FD T60E
8 METER POLE

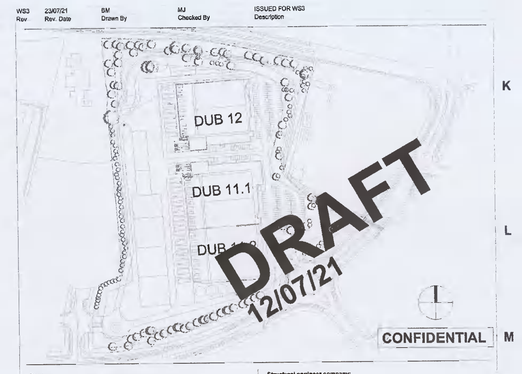

CONFIDENTIAL

Client
VANTAGE DATA CENTERS
Vantage Data Centers
10 Fleetwood Rd
Ravenscraig, ML1 4TY
United Kingdom

Structural engineer company:
Engineer's Name:
Signature:
Date: 12/07/21

BURNS McDONNELL
Burns & McDonnell
10th Floor, 100 Wenaughe
London EC2N 4AG

Planning Application Checker Name:
Signature:
Date: 12/07/21

Signature Architect Company:
Hyphen
Hyphen Arch+ Ireland Ltd
1st Floor, 10/17 College Green, Dublin 2
Dublin D02 VD78
Republic of Ireland

Signature Architect Name:
Michael Mullen, RIAI RIBA ARB
Signature:
Date: 12/07/21

BIM coordinator: G.CANTARO
Approved by: E.PUTNAM
Checked by: M. JONES
Drawn by: B. PINKLEY

Project address:
Dublin
Ireland
53°19'1.40"N , 6°26'40.80"W

Drawing title:
LIGHTING PLAN - TERRAIN

PRELIMINARY - NOT FOR CONSTRUCTION

Format / Size	Scale	Status	Date	Sheet number	Rev.
A0+ 841x1189	AS INDICATED	ISSUED	23/07/21	DUB11-DR-SP-E120-V0-WS3-BMD	V0

Scale For Plotting
Millimeters
Inches