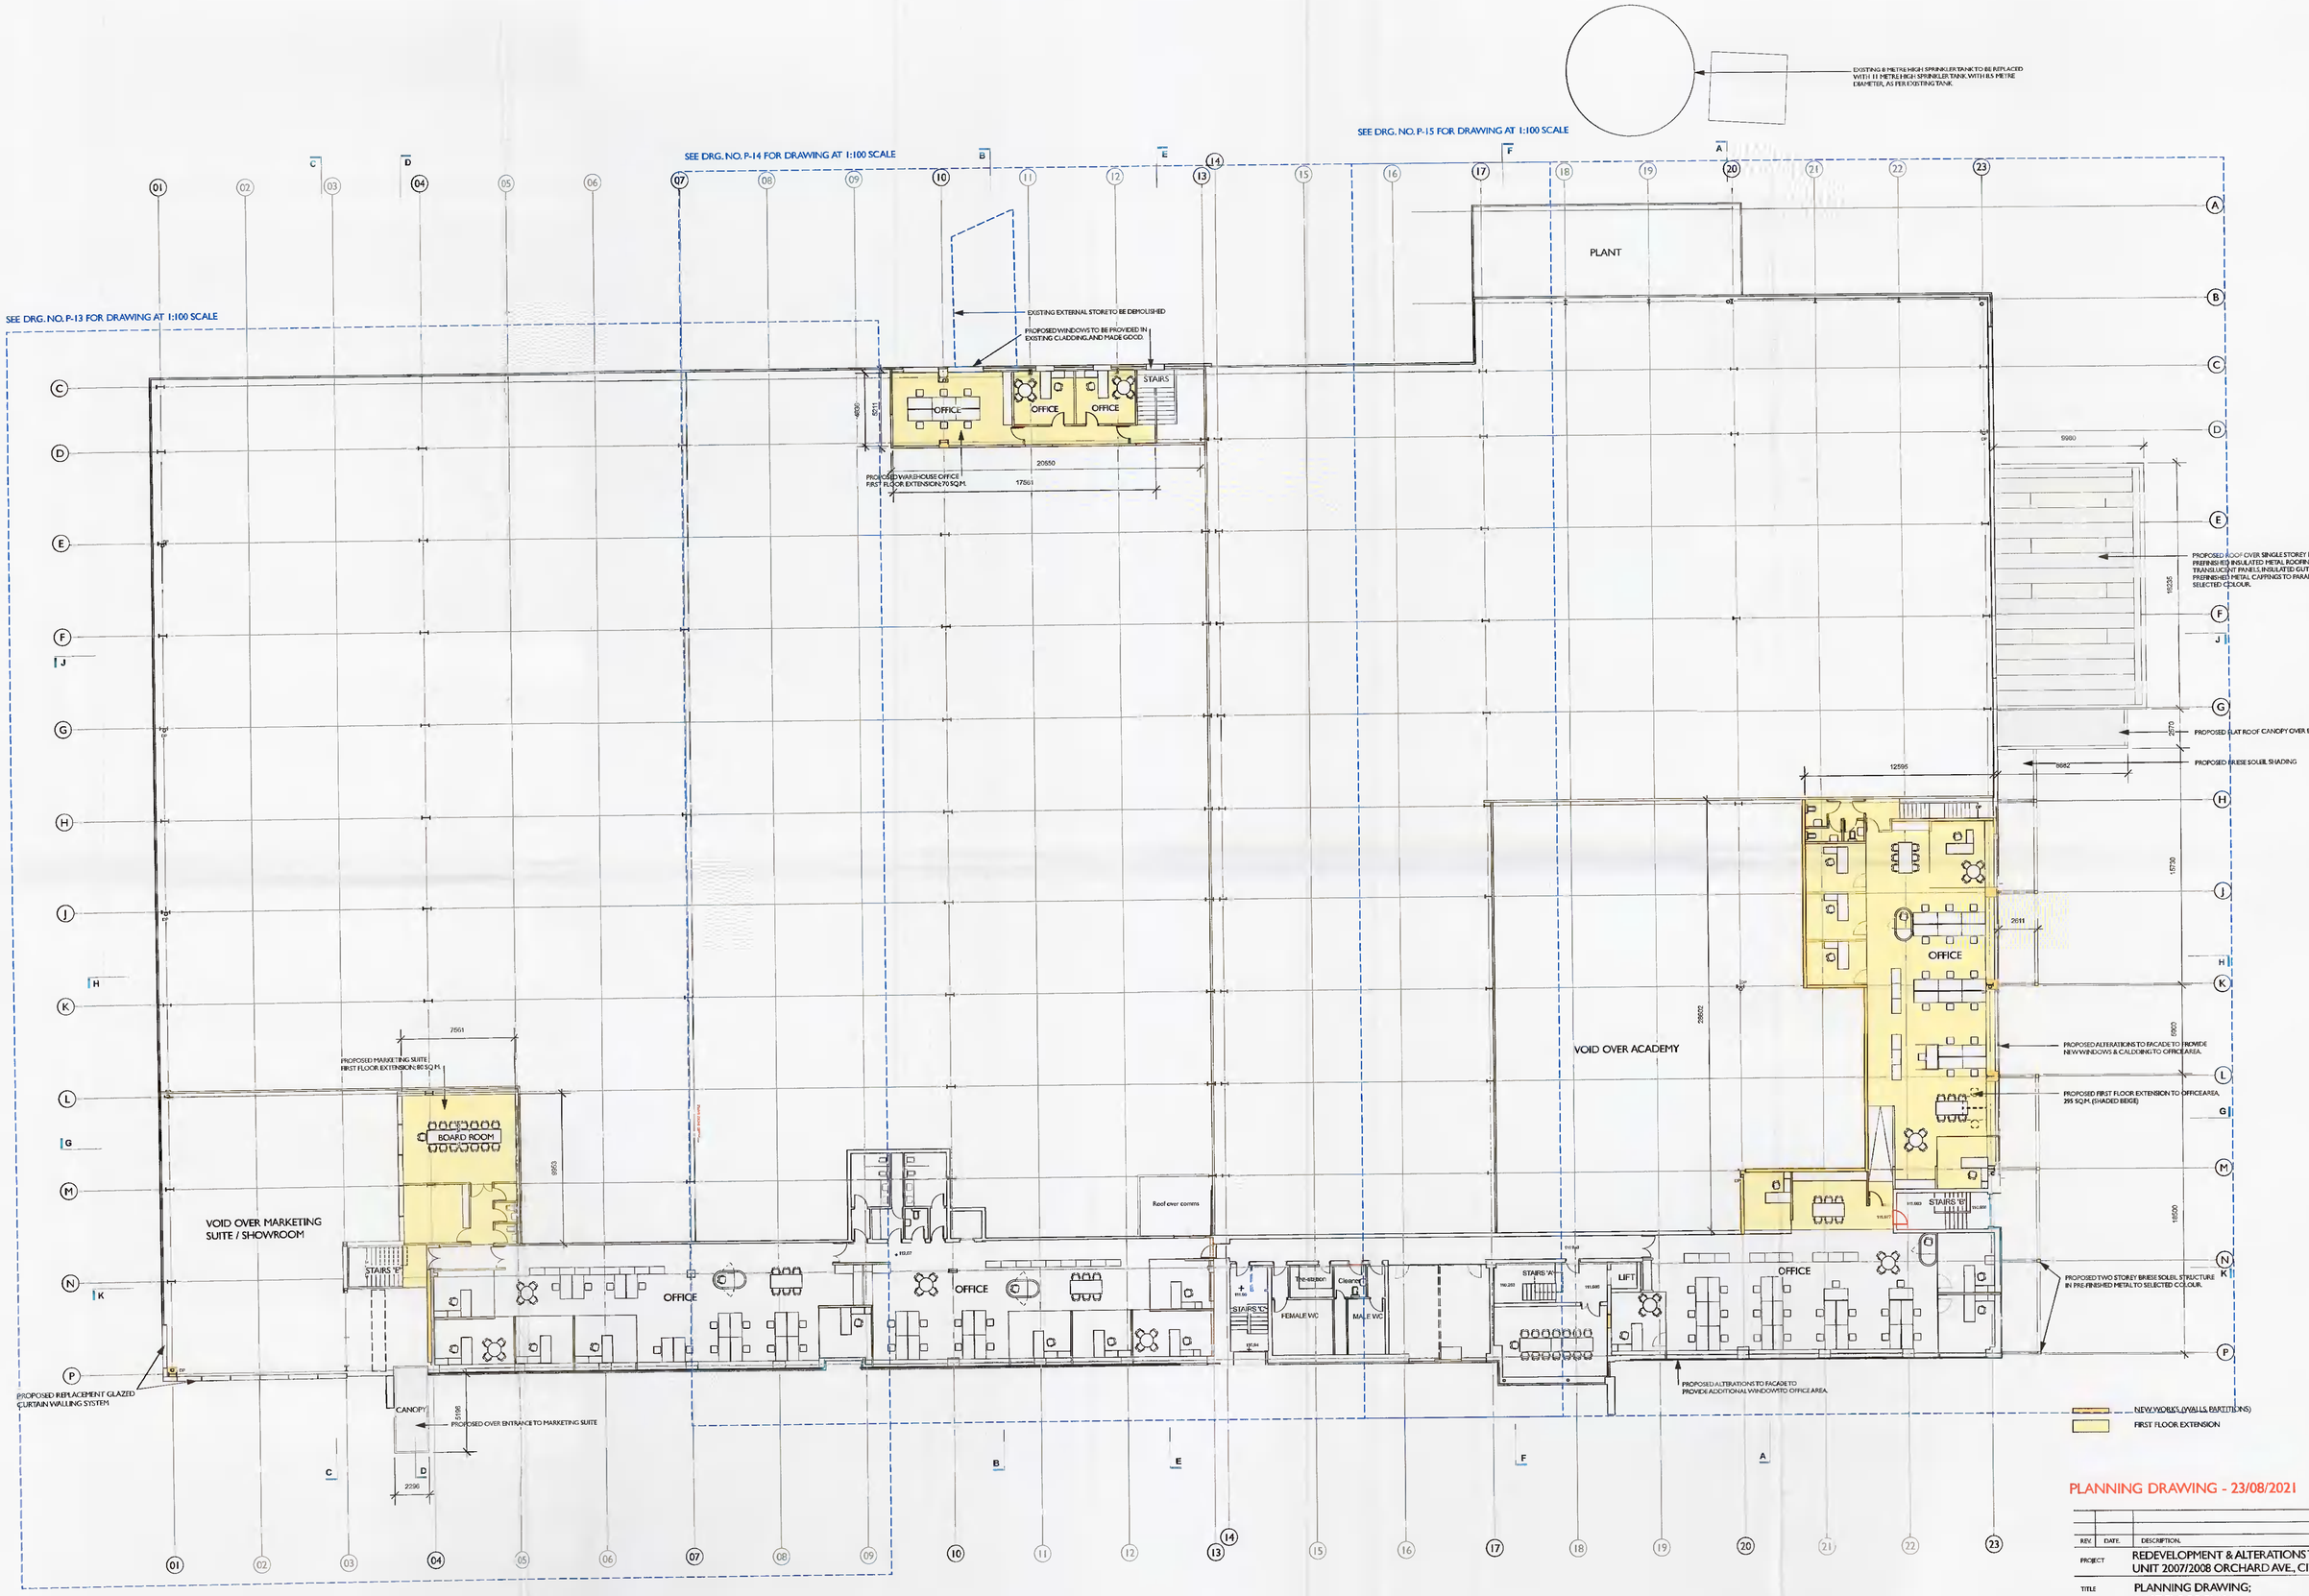

PLANNING DRAWING - 23/08/2021

REV.	DATE.	DESCRIPTION.

PROJECT: REDEVELOPMENT & ALTERATIONS TO UNIT 2007/2008 ORCHARD AVE., CITY WEST

TITLE: PLANNING DRAWING; FIRST FLOOR PLAN

CLIENT: GOWAN GROUP

EMD Architects
107 Ludford Road, Ballinteer, Dublin 16, Ireland
p. +353 1 2987948 f. +353 1 2960811 e. info@emdarchitects.com

SCALE:	DATE:	DRG. No.
1:200@A1	July 2021	P - 03