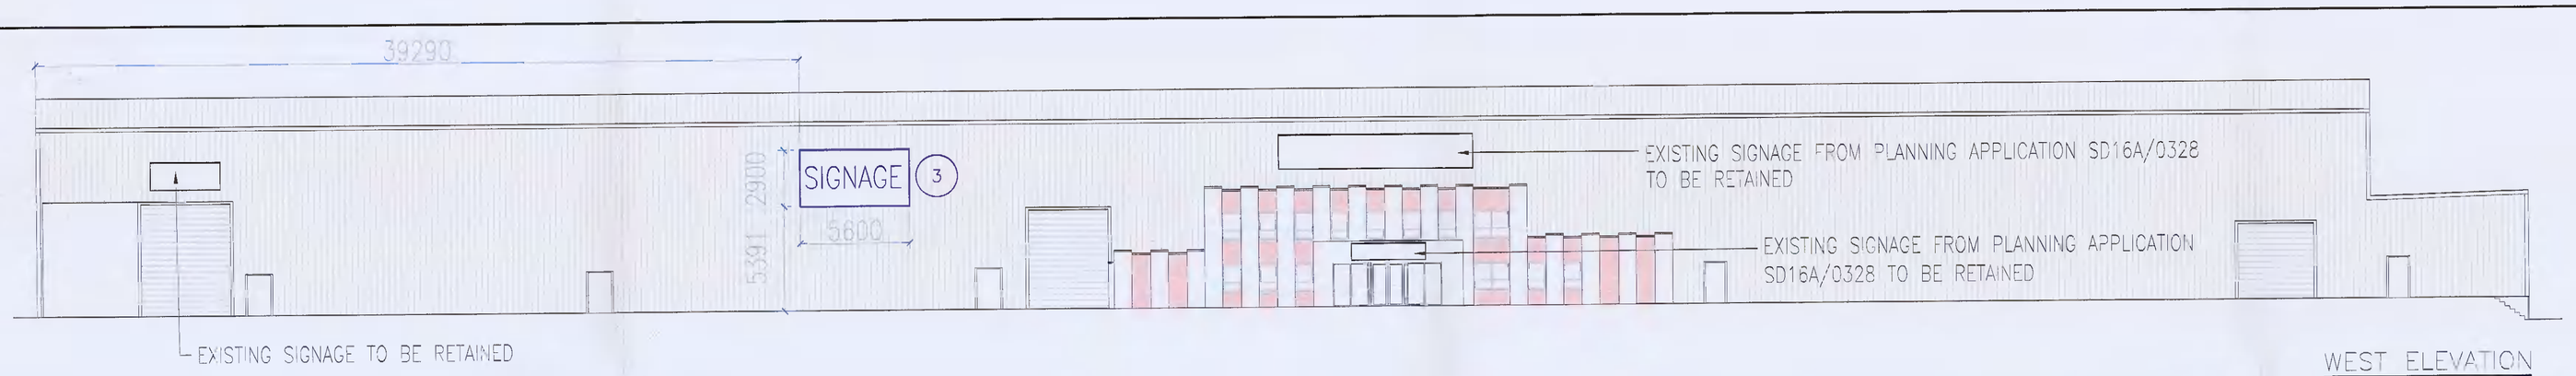

WEST ELEVATION
SCALE 1:200

KEY

(1) FOR DETAILS OF ALL PROPOSED SIGNAGE PLEASE REFER TO THE SIGNAGE DOCUMENT ENCLOSED

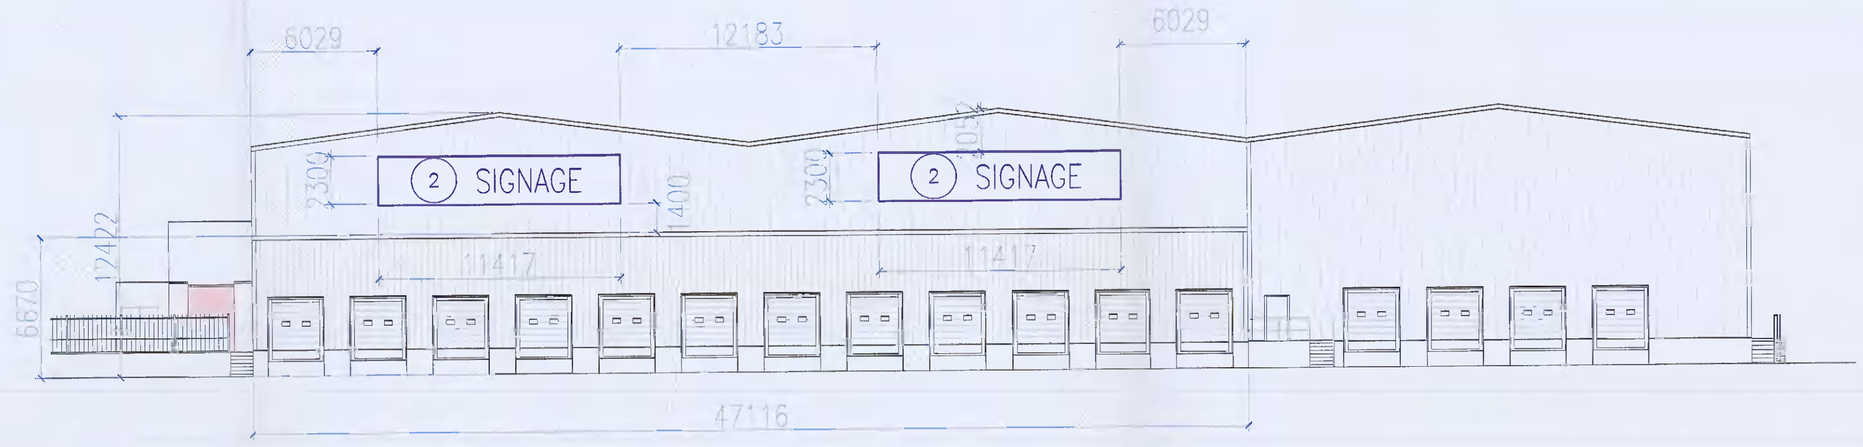

SOUTH ELEVATION
SCALE 1:200

EAST ELEVATION
SCALE 1:200

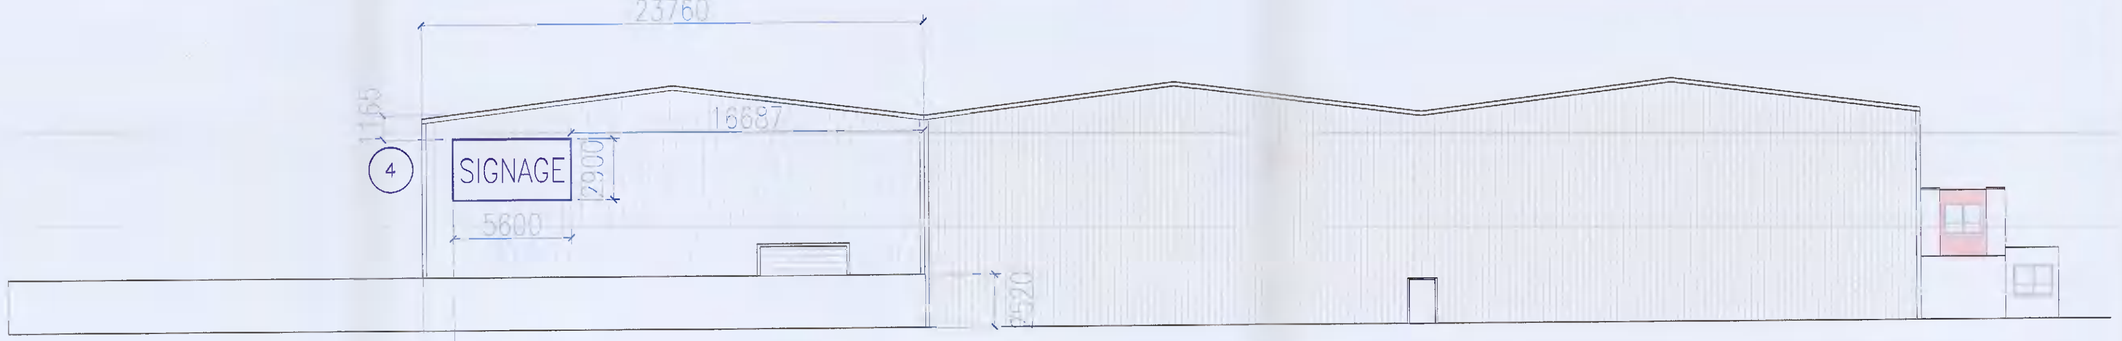

NORTH ELEVATION
SCALE 1:200

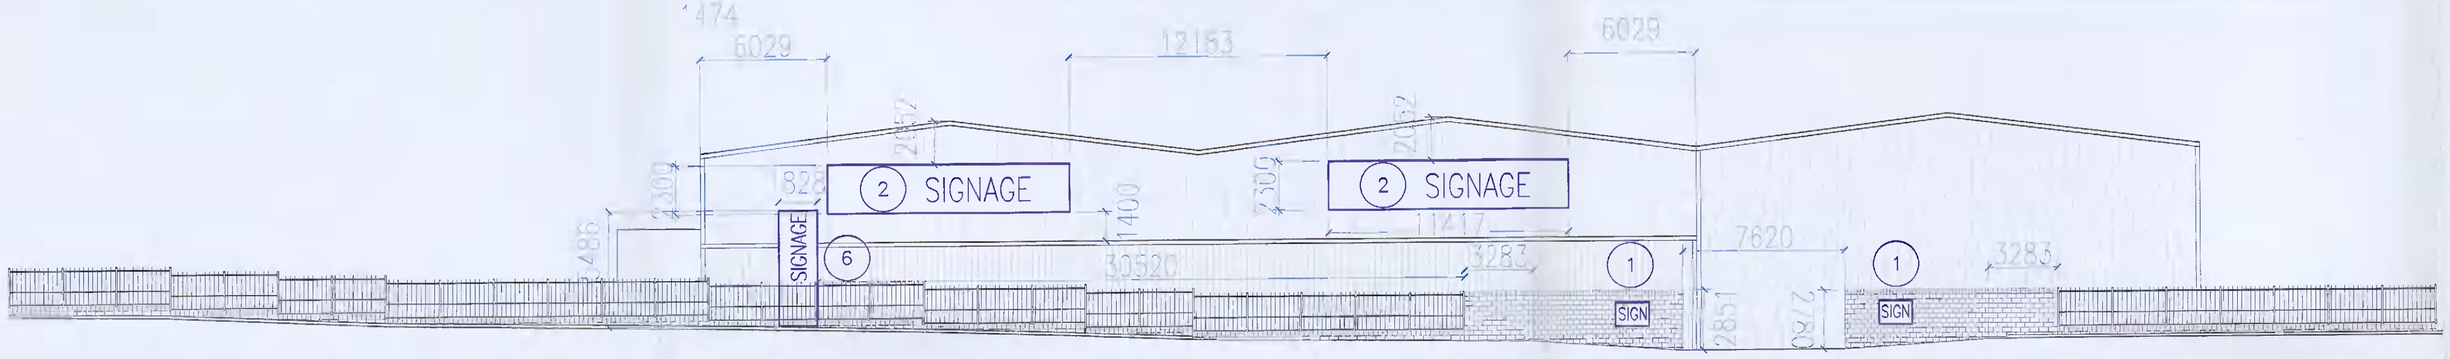

SOUTH FENCE ELEVATION
SCALE 1:200

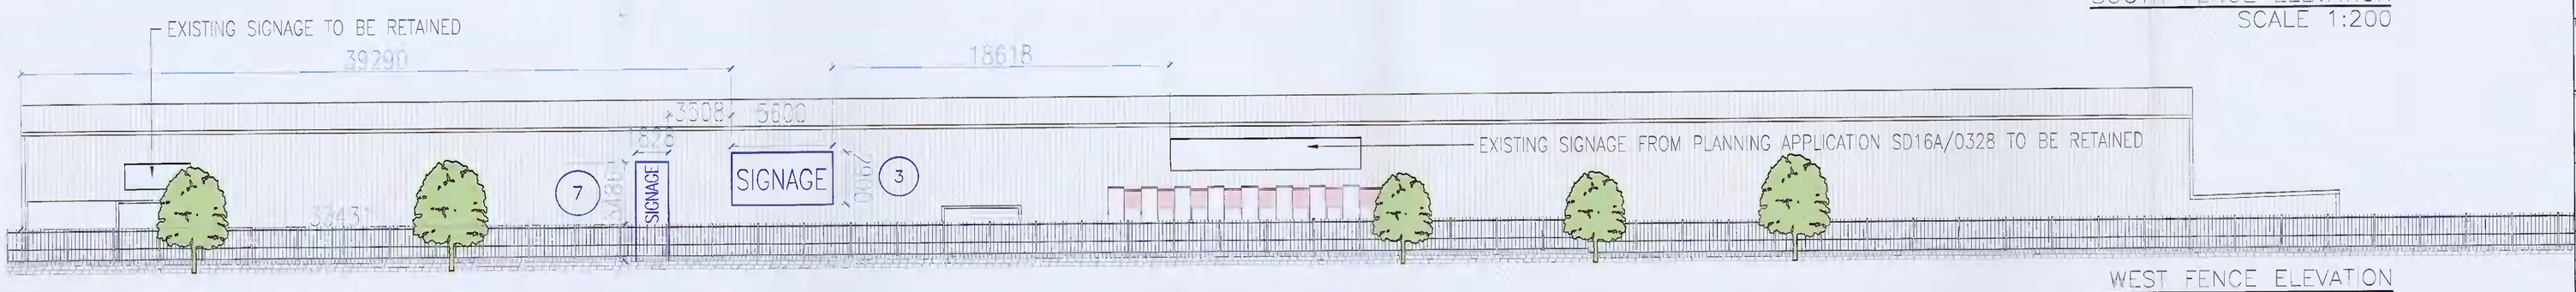

WEST FENCE ELEVATION
SCALE 1:200

05 | ELEVATIONS
300-002 | 1:200

DISCLAIMER:
TODD ARCHITECTS CONFIRM THAT RECIPIENTS CAN ONLY RELY ON APPROVED CONTROLLED DOCUMENT FORMATS IN CONSTRUCTION PROJECTS. CONTROLLED DOCUMENT FORMATS INCLUDE ORIGINAL HARD COPY DRAWINGS ISSUED BY TODD ARCHITECTS, OR UNPRINTED PDF/DWF IMAGES OF DRAWINGS RECEIVED FROM TODD ARCHITECTS. TODD ARCHITECTS CANNOT ENSURE THE ACCURACY OF DRAWINGS, USED IN AN UNCONTROLLED DOCUMENT FORMAT WHICH MAY BE ALTERED OR MISINTERPRETED AS A RESULT OF HUMAN ERROR ON THE PART OF THE RECIPIENT, OR AS A RESULT OF THE INCOMPATIBILITY OF COMPUTER SYSTEMS WHEN OPENING OR PRINTING COMPUTER AIDED DRAWINGS. UNCONTROLLED DOCUMENT FORMATS INCLUDE: COMPUTER AIDED DESIGN FILES, PRINTS WHICH HAVE BEEN CREATED BY THE RECIPIENT FROM NON-CONTROLLED FILE FORMATS, PHOTOCOPIES OF ORIGINAL HARD COPY DRAWINGS FROM TODD ARCHITECTS, DRAFT DRAWINGS SUPPLIED BY TODD ARCHITECTS FOR INFORMATION PURPOSES ONLY. TODD ARCHITECTS ACCEPT NO RESPONSIBILITY FOR ANY LOSS OR DAMAGE ARISING AS A RESULT OF RELIANCE BY THE RECIPIENT OR ANY THIRD PARTY ON UNCONTROLLED DOCUMENT FORMATS. RELIANCE UPON WHICH WILL BE ENTIRELY AT THE RISK OF THE RECIPIENT.

CONTRACTORS ARE RESPONSIBLE FOR THE VERIFICATION OF ALL DIMENSIONS ON SITE AND THE ARCHITECT IS TO BE INFORMED OF ANY DISCREPANCY. DO NOT SCALE FROM THIS DRAWING. USE FIGURED DIMENSIONS ONLY.

Rev no:	Date:	Amendment:	Drwn by:	Chk'd by:
1	13.09.21	PLANNING	SM	PL

Client:
SIG TRADING LIMITED

Project Name:
SIG SINGAGE APPLICATION

Drawing Title:
PROPOSED ELEVATIONS

TODD ARCHITECTS
THE OLD BARRACKS,
4A, LAD LANE, HAGAN'S COURT
DUBLIN 2, D02T997.
T. +353 (1) 6600 000
E. INFO@TODDARCH.IE

TODD

Status:
PLANNING

Date:	Drwn by:	Chkd by:	Scale:	Paper:
13/09/2021	SM	PL	1:200	A1

Project No:	Project Code:	Originator:	Title:	Level:
21053	SIG	TODD	ZZ	ZZ

Type:	Discipline:	Class:	Number:	Revision:
DR	A	300	02	-

© TODD Architects Ltd All rights reserved