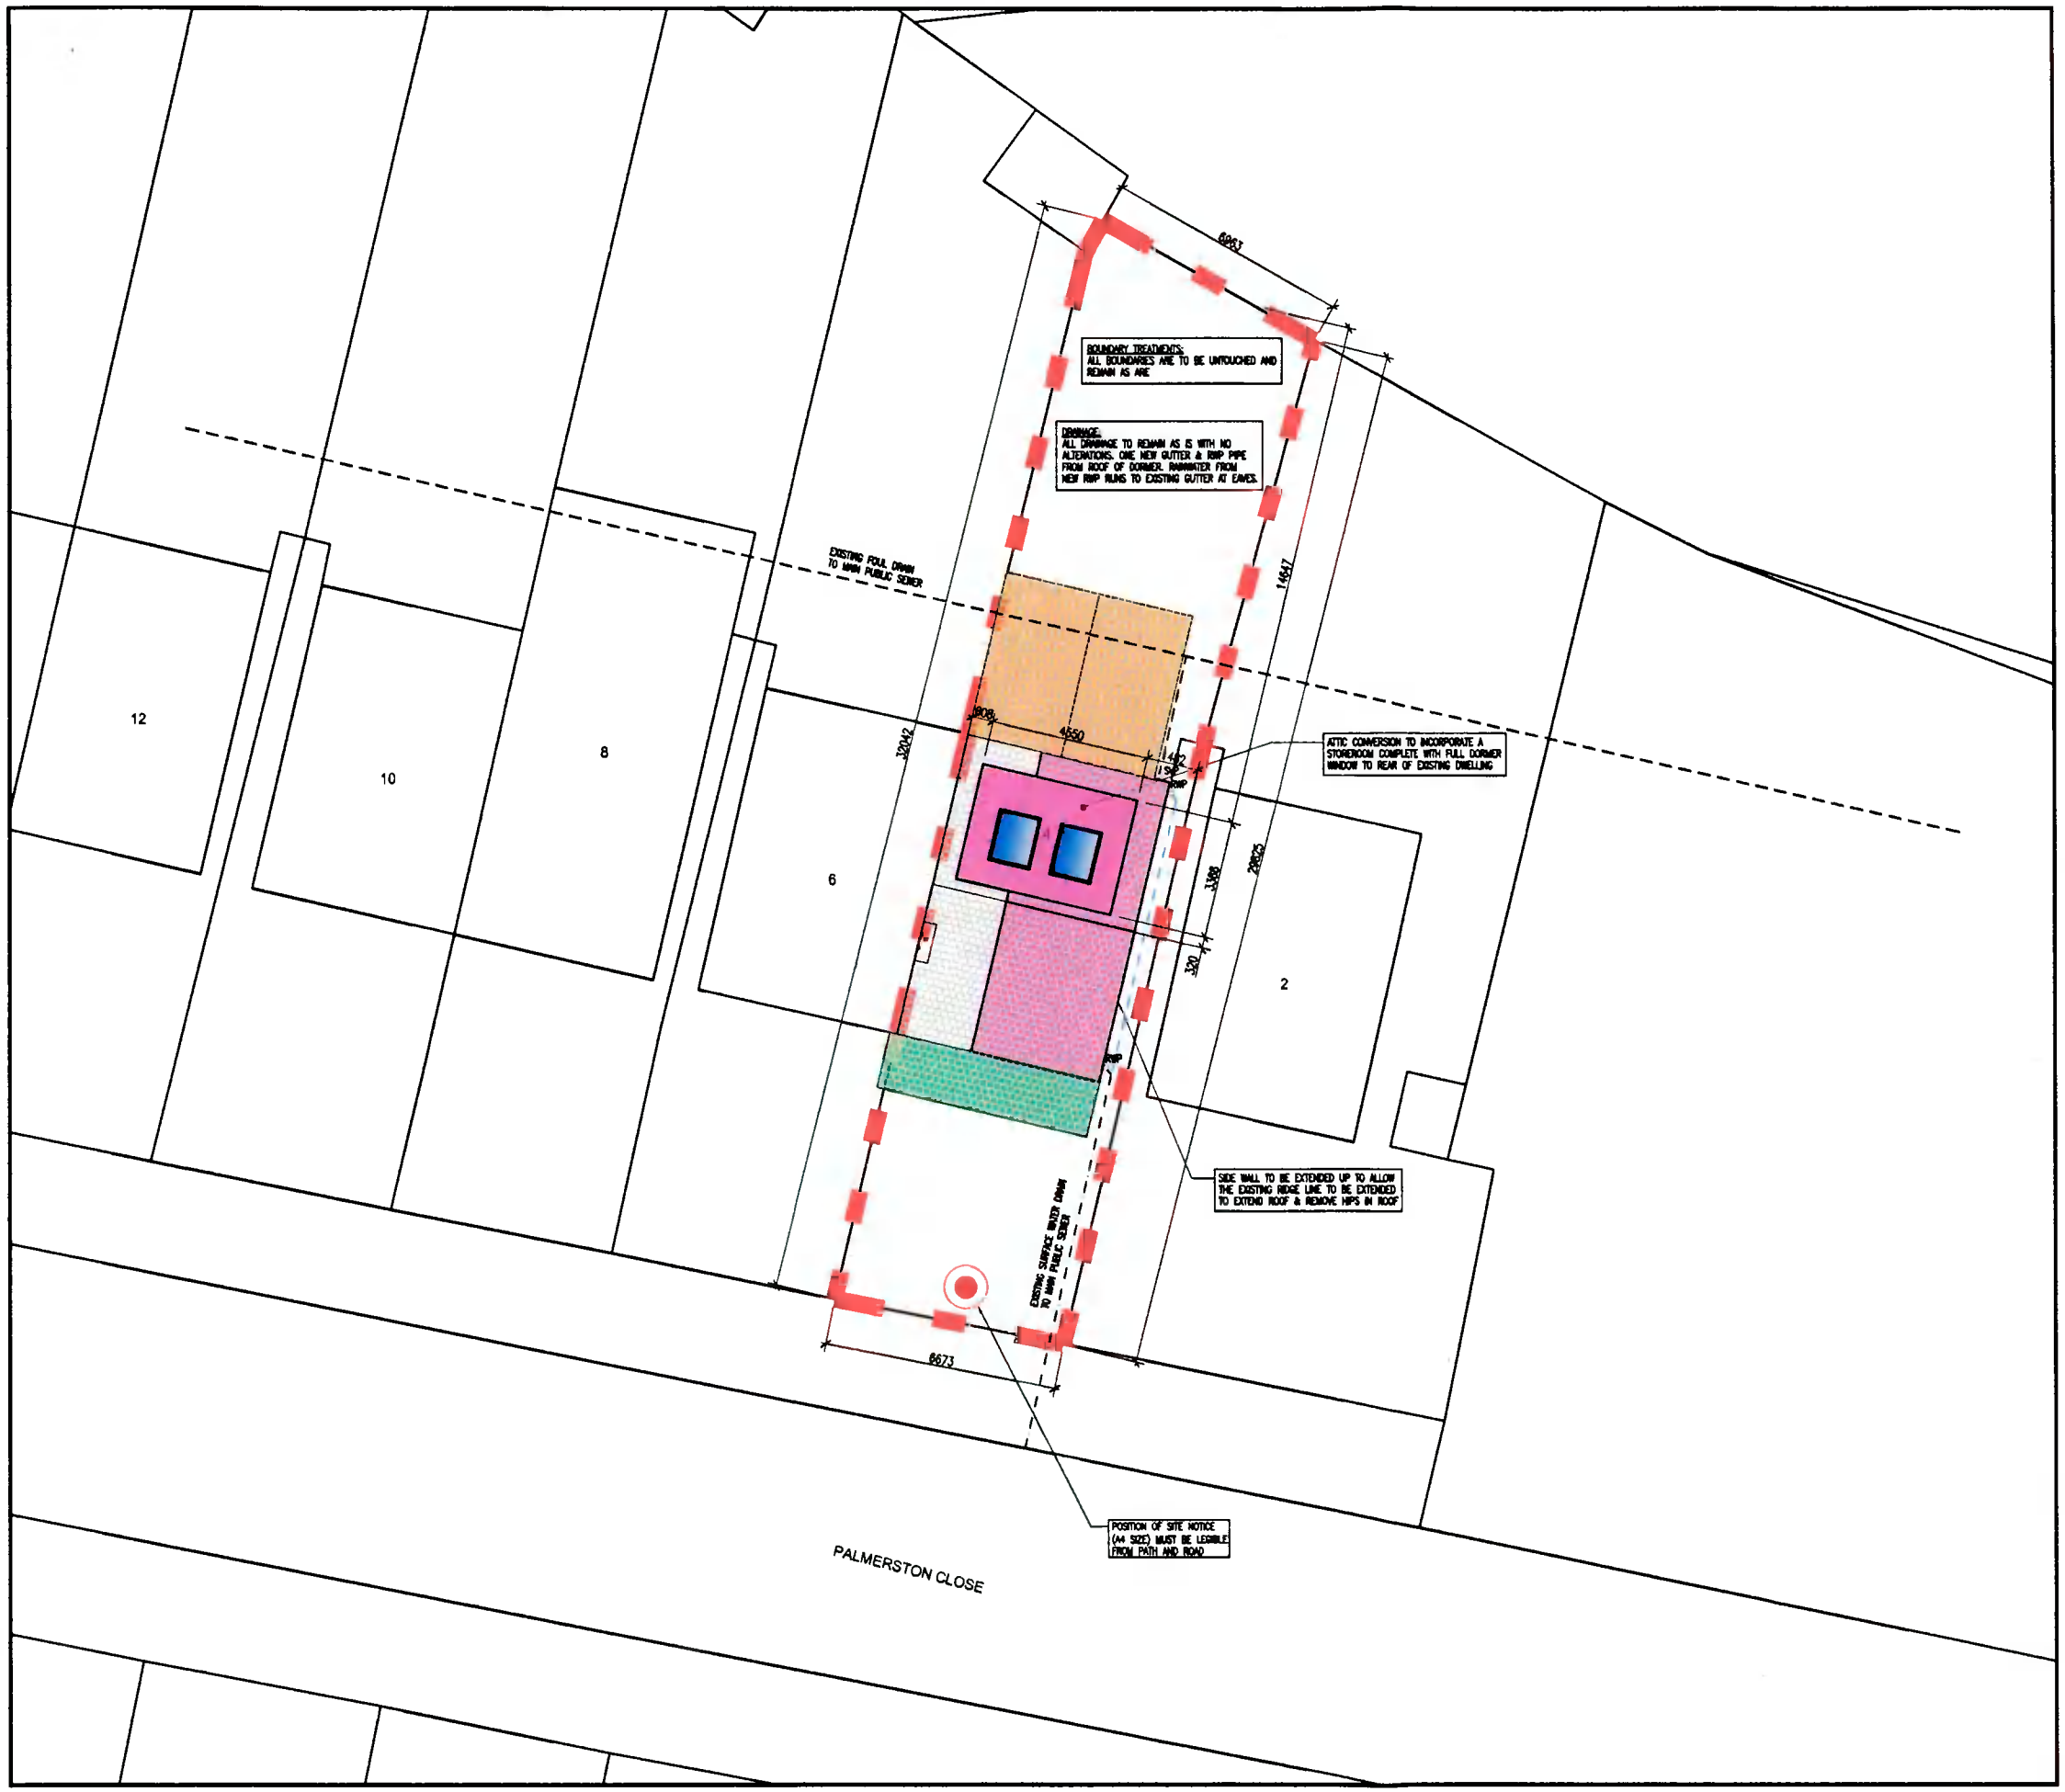

PROPOSED SITE LAYOUT PLAN

SCALE 1:1000@A1 1:2000@A3

Description:
Digital Cartographic Model (DCM)

Publisher / Source:
Ordnance Survey Ireland (OSi)

Data Source / Reference:
PRIME2

File Format:
Autodesk AutoCAD (DWG_R2013)

File Name:
v_50216564_1.dwg

Clip Extent / Area of Interest (AOI):
LLX,LLY= 707685.52,734409.12
LRX,LRY= 707918.52,734409.12
ULX,ULY= 707685.52,734581.12
URX,URY= 707918.52,734581.12

Projection / Spatial Reference:
Projection= IRENET95_Irish_Transverse_Mercator

Centre Point Coordinates:
X,Y= 707802.02,734495.12

Reference Index:
Map Series | Map Sheets
1:1,000 | 3261-10
1:1,000 | 3261-05

Data Extraction Date:
Date= 31-Aug-2021

Source Data Release:
DCLMS Release V1.143.112

Product Version:
Version= 1.3

License / Copyright:
Ordnance Survey Ireland Terms of Use apply.
Please visit www.osi.ie/about/terms-conditions.

© Ordnance Survey Ireland, 2021

Compiled and published by Ordnance Survey Ireland, Phoenix Park, Dublin 8, Ireland.

Unauthorised reproduction infringes Ordnance Survey Ireland and Government of Ireland copyright.

All rights reserved. No part of this publication may be copied, reproduced or transmitted in any form or by any means without the prior written permission of the copyright owners.

The representation on this map of a road, track or footpath is not evidence of the existence of a right of way.

Ordnance Survey maps never show legal property boundaries, nor do they show ownership of physical features.

GENERAL NOTES:-

1. DO NOT SCALE. USE FIGURED DIMENSIONS ONLY
2. ALL DIMENSIONS ON DRAWINGS ARE IN MILLIMETRES UNLESS OTHERWISE NOTED.

DRAWING LEGEND:-

- DENOTES AREA FOR PLANNING PERMISSION ON PLAN
- DENOTES AREA EXEMPT FROM PLANNING PERMISSION ON PLAN
- DENOTES AREA GRANTED PLANNING PERMISSION UNDER PLANNING REG. REF: SD06B/0341 ON PLAN
- DENOTES EXISTING WALL / BUILDING
- DENOTES NEW 215/100 BLOCK WALL
- DENOTES NEW STUD TIMBER PARTITION WALL
- DENOTES AREA FOR PLANNING PERMISSION ON ELEVATION & SECTION
- DENOTES AREA EXEMPT FROM PLANNING PERMISSION ON ELEVATION & SECTION
- DENOTES AREA GRANTED PLANNING PERMISSION UNDER PLANNING REG. REF: SD06B/0341ON ELEVATION & SECTION
- DENOTES EXISTING FOUL WATER DRAIN
- DENOTES EXISTING SURFACE WATER DRAIN
- DENOTES PROPOSED FOUL WATER DRAIN
- DENOTES PROPOSED SURFACE WATER DRAIN

SITE PLANNING HISTORY:

PLANNING REGISTER REFERENCE: SD06B/0341 DATE ISSUED = 12.05.2006
PLANNING DECISION ORDER No.: 1388 DATE ISSUED = 04.06.2006
FINAL GRANT ORDER No.: 1810 DATE ISSUED = 17.08.2006

THIS DRAWING IS FOR PLANNING PURPOSES ONLY NOT FOR CONSTRUCTION

No	Date	Revision	Drawn	Checked	Approved
1	15/09/21	ISSUE FOR PLANNING	RF		

Issue Register

PLANNING

ROBERT FITZPATRICK
Tel: +353857034536
Email: robertfitz21@hotmail.com

Client: EDEL ROBINSON

Project: PROPOSED REAR DORMER ROOF & ROOF EXTENSION @ 4 PALMERSTOWN CLOSE, D20

Drawing Title: PROPOSED SITE LAYOUT PLAN

Project No: 210100 | Scale: AS SHOWN

Drawing No: 210100/P/010 | Rev: P

Drawn: RF | Checked: RF | Date: 15/09/21