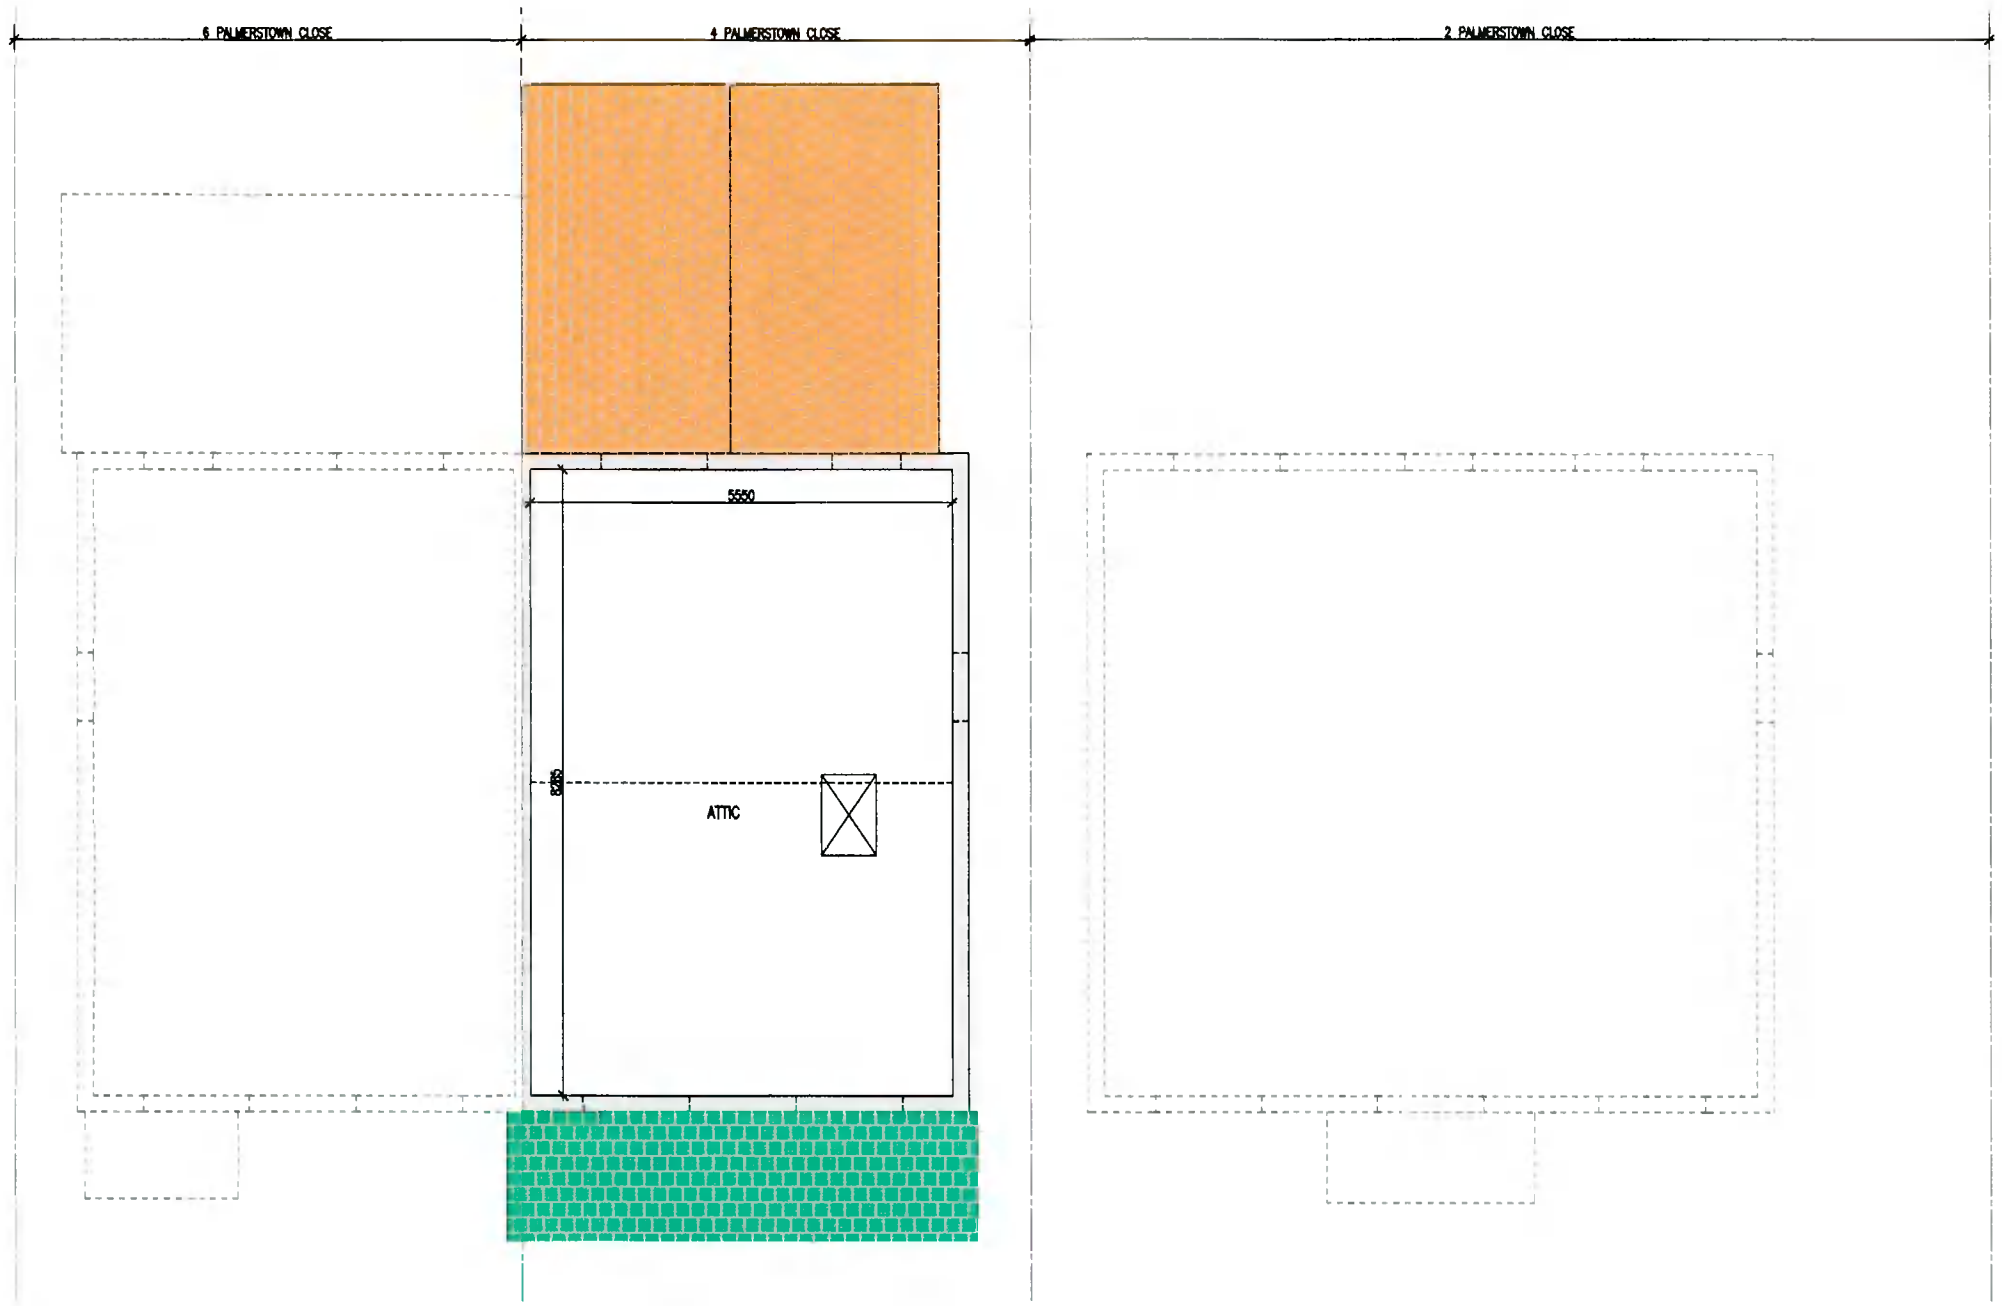

EXISTING ATTIC PLAN
SCALE 1:50@A1 1:100@A3

GENERAL NOTES:-

1. DO NOT SCALE. USE FIGURED DIMENSIONS ONLY
2. ALL DIMENSIONS ON DRAWINGS ARE IN MILLIMETRES UNLESS OTHERWISE NOTED.

DRAWING LEGEND:-

- DENOTES AREA FOR PLANNING PERMISSION ON PLAN
- DENOTES AREA EXEMPT FROM PLANNING PERMISSION ON PLAN
- DENOTES AREA GRANTED PLANNING PERMISSION UNDER PLANNING REG. REF: SD06B/0341 ON PLAN
- DENOTES EXISTING WALL / BUILDING
- DENOTES NEW 215/100 BLOCK WALL
- DENOTES NEW STUD TIMBER PARTITION WALL
- DENOTES AREA FOR PLANNING PERMISSION ON ELEVATION & SECTION
- DENOTES AREA EXEMPT FROM PLANNING PERMISSION ON ELEVATION & SECTION
- DENOTES AREA GRANTED PLANNING PERMISSION UNDER PLANNING REG. REF: SD06B/0341ON ELEVATION & SECTION

THIS DRAWING IS FOR PLANNING PURPOSES ONLY NOT FOR CONSTRUCTION

No.	Date	Revision	Drawn	Checked	Approved
2	15/08/21	FINAL FOR PLANNING	RF		

Issue Register

SITE PLANNING HISTORY:

PLANNING REGISTER REFERENCE: SD06B/0341 DATE ISSUED = 12.05.2006
PLANNING DECISION ORDER No.: 1398 DATE ISSUED = 04.06.2006
FINAL GRANT ORDER No.: 1810 DATE ISSUED = 17.08.2006

PLANNING

ROBERT FITZPATRICK
Tel: +353857034536
Email: robertfitz21@hotmail.com

Client: EDEL ROBINSON

Project: PROPOSED REAR DORMER ROOF & ROOF EXTENSION @ 4 PALMERSTOWN CLOSE, D20

Drawing Title: EXISTING ATTIC PLAN

Project No: 210100 | Scale: AS SHOWN

Drawing No: 210100/P/002 | Rev: P

Drawn: RF | Checked: RF | Date: 15/08/21