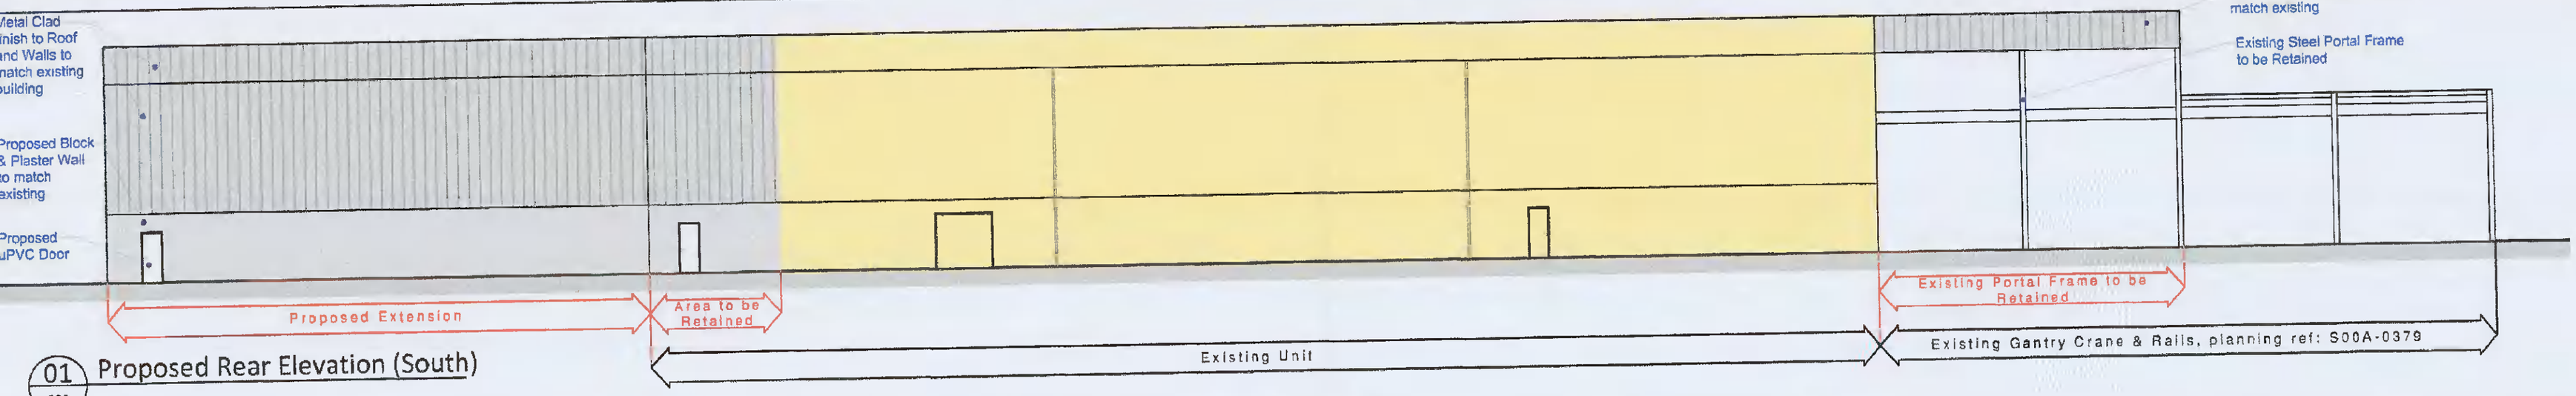

01 300 Proposed Rear Elevation (South)

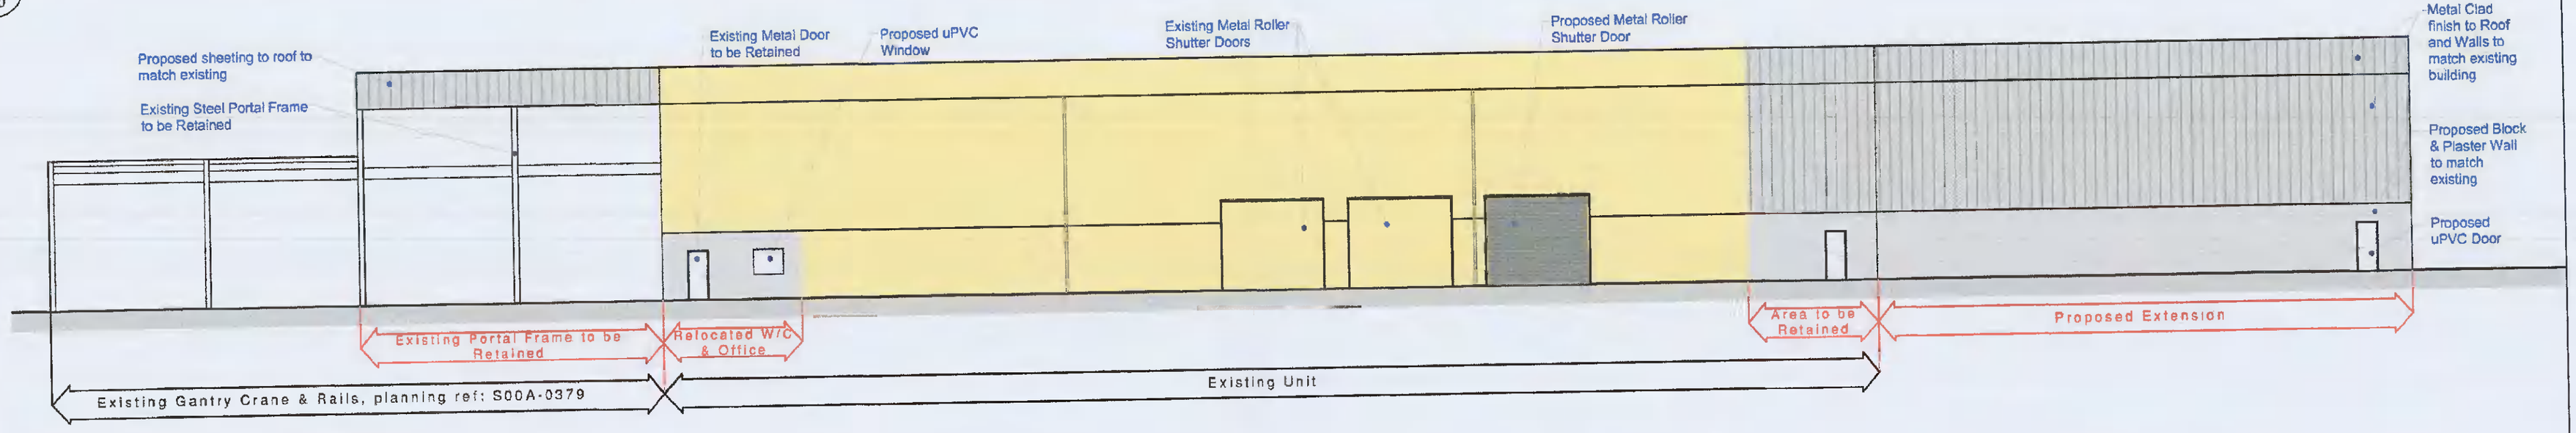

01 300 Proposed Front Elevation (North)

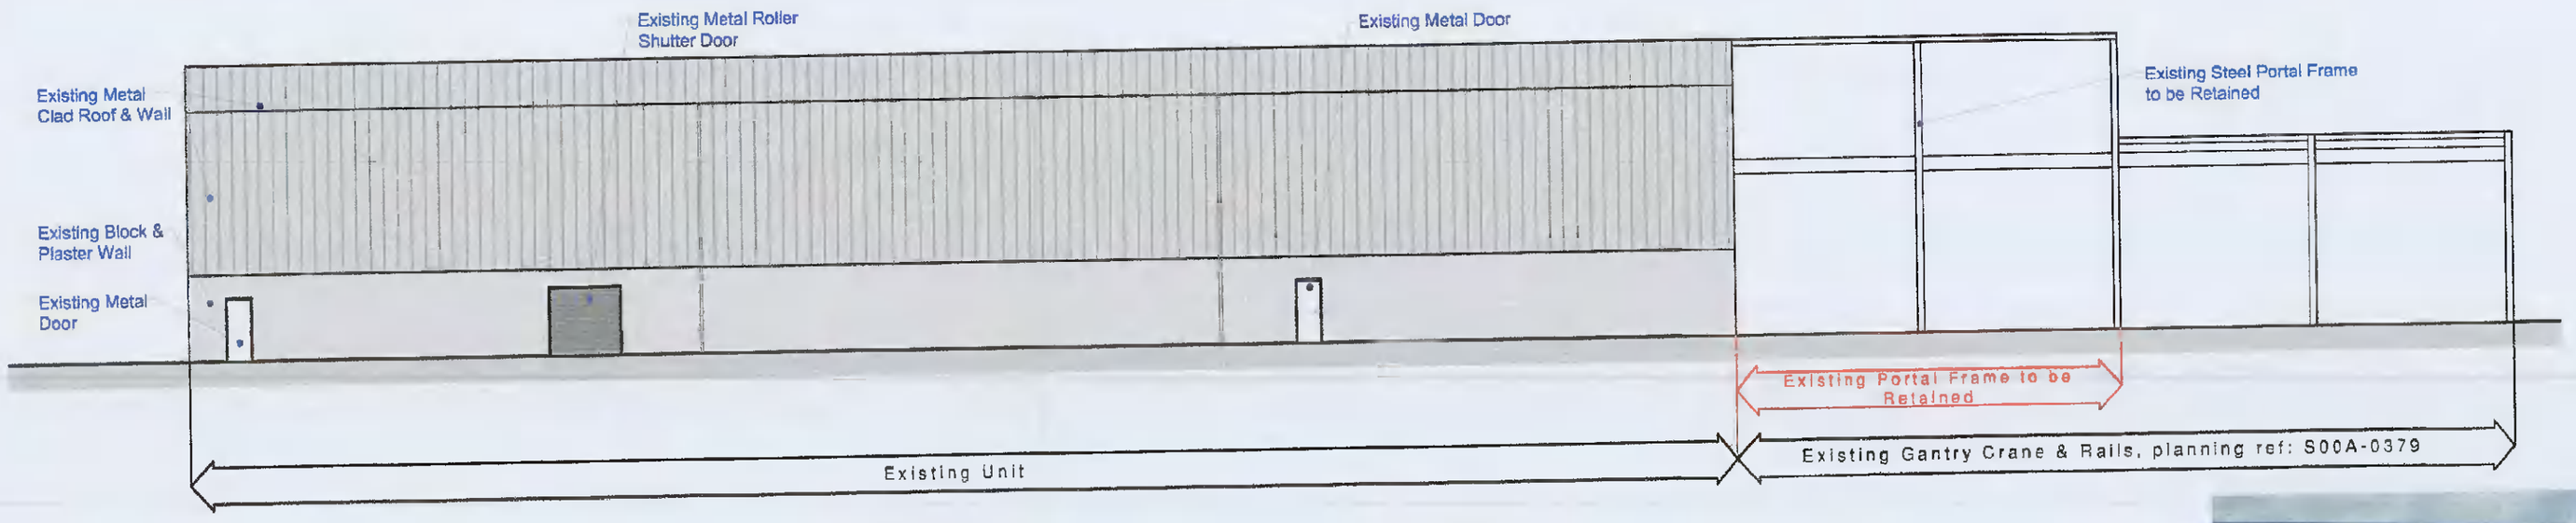

01 300 Existing Rear Elevation (South)

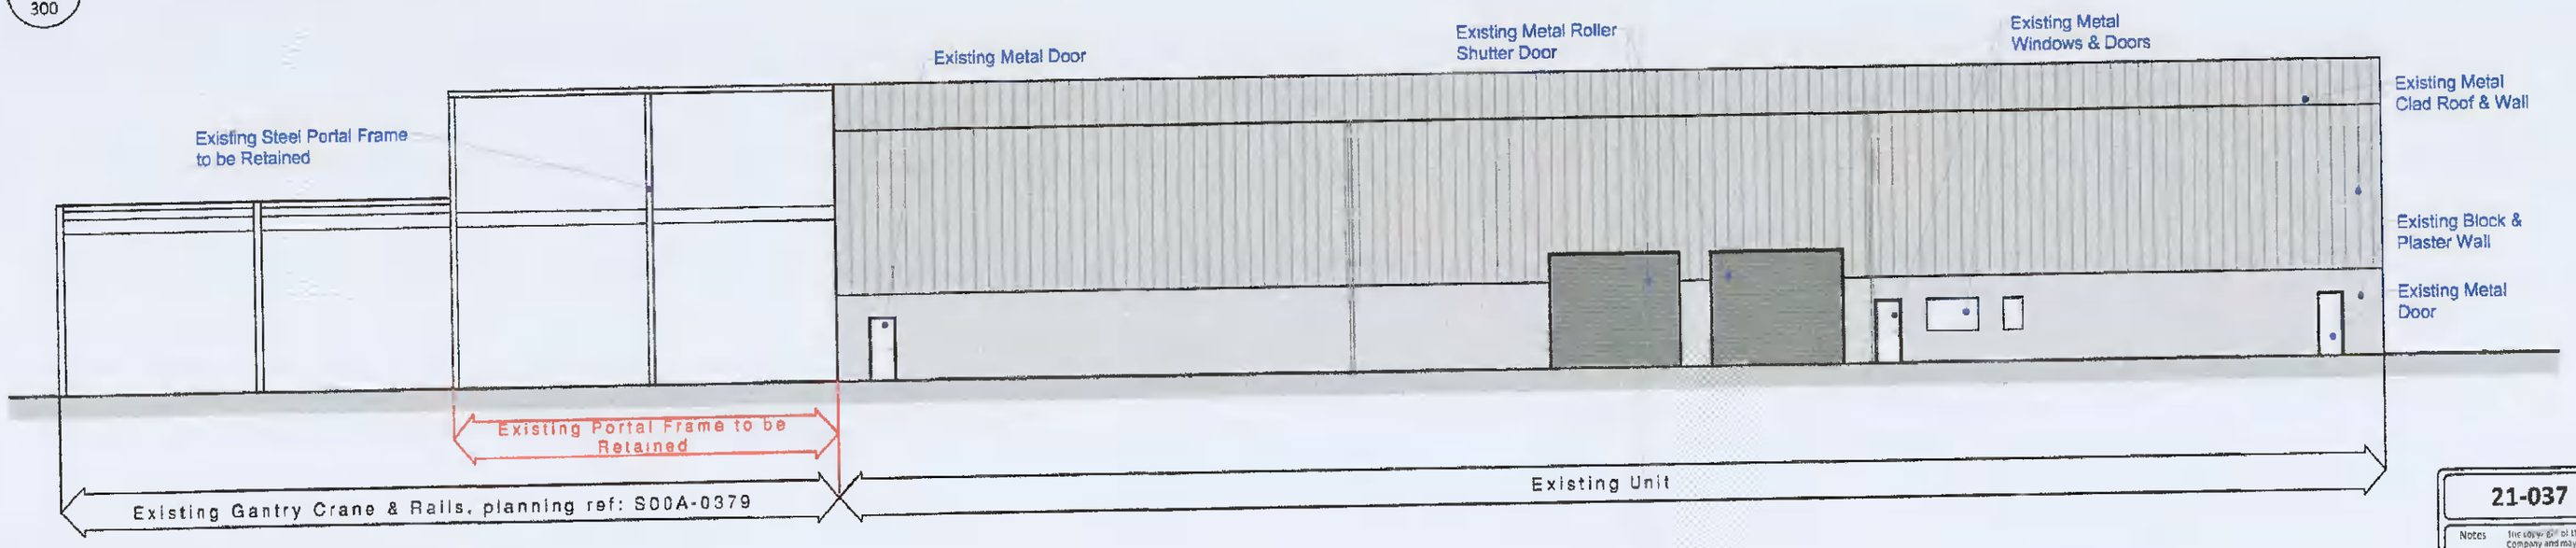

01 300 Existing Unit

-All proposed roof and wall finishes to match existing

01 300 Existing Front Elevation (North)

Existing Structure
- Not part of Application

21-037 - P - 300

Notes: The copyright of this drawing is vested with OCFPM Ltd Company and may not be reproduced without the OCFPM Ltd Company permission. Do not scale from this Drawing. Use figured dimensions only. All dimensions must be verified on site.

ISSUE	DATE	DRN	CHK	NOTES

Title: Ex. & Pr. North & South Elevations
Date: 20.05.21
Scale: 1:200 @ A2
Client: Chadwicks Group
Drawn By: CA
O'Carroll Fitzgerald Project & Commercial Management Ltd.
Drawing No: 21-037 - P - 300
ISSUE:

RDF Architects & Planning Ltd.
Unit 19, Charleville Town Centre
Charleville, Co. Cork
Tel 063 30917
E-mail: info@ocfpm.com
Web Site: www.OCFPM.com

Project: Ashfield, Naas Rd, Clondalkin, Dublin