1 South East Elevation
1 : 100

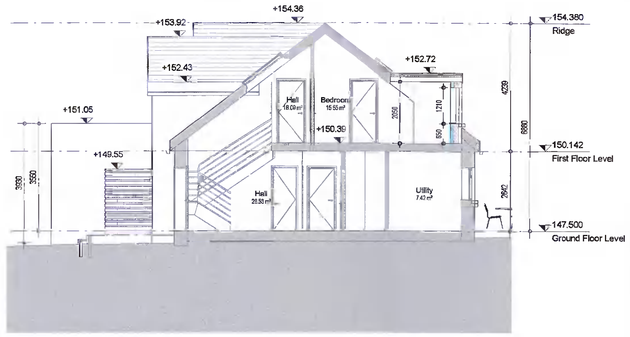

6 Section 2
1 : 100

4 North West Elevation
1 : 100

Reference Image showing the style and working of the Proposed Balcony to the Bedrooms

2 North East Elevation
1 : 100

3 South West Elevation
1 : 100

5 Section A
1 : 100

GENERAL NOTES

GENERAL PRINCIPAL AND REQUIREMENTS:

1. Copyright of this drawing and all info thereon, is hereby reserved by Krüger Lyons Ltd. No unauthorised reproduction of whatever nature is permitted.
2. Wherever the terms "to approval" or "approved" are used, this shall be deemed to be the approval of Krüger Lyons / the principal agent or the client's appointed agent.
3. Any unusual, unclear, ambiguous or contradictory construction methodologies or dimensions indicated on this drawing must be brought to the attention of the principal agent for clarification, before commencing with the construction thereof.
4. This drawing must be read in conjunction with any other specification or consultant's drawings being referred to herein.
5. In the event of this drawing being issued in conjunction with any specification and/or engineer's / consultants drawings, the latter will have priority over those drawings and must be taken as correct and prevailing.

Rev No	Revision Description	Date

krüger/Lyons architecture

W: www.krugerlyons.ie E: info@krugerlyons.ie T: +353 (0)1 469 3700
A: 303 Citywest Business Centre, 3013 Lake Drive, Citywest,Dublin 24 D24 YXW2

CURRENT

PLANNING

PROJECT
Thompson House Pool Extention
CLIENT
Dave Thompson
SITE
Slade, Saggart, Co. Dublin, D24CA36
PROJECT NO. 21.09
DRAWING NO 200
DRAWING NAME
Proposed Elevations & Section
DATE 01/09/2021 16:10:54
SCALE 1:100
PAPER SIZE A1
DRAWN DB
CHECKED LK
PHASE Planning

CIAT CHARTERED PRACTICE
RIAI Registered Architect 2021