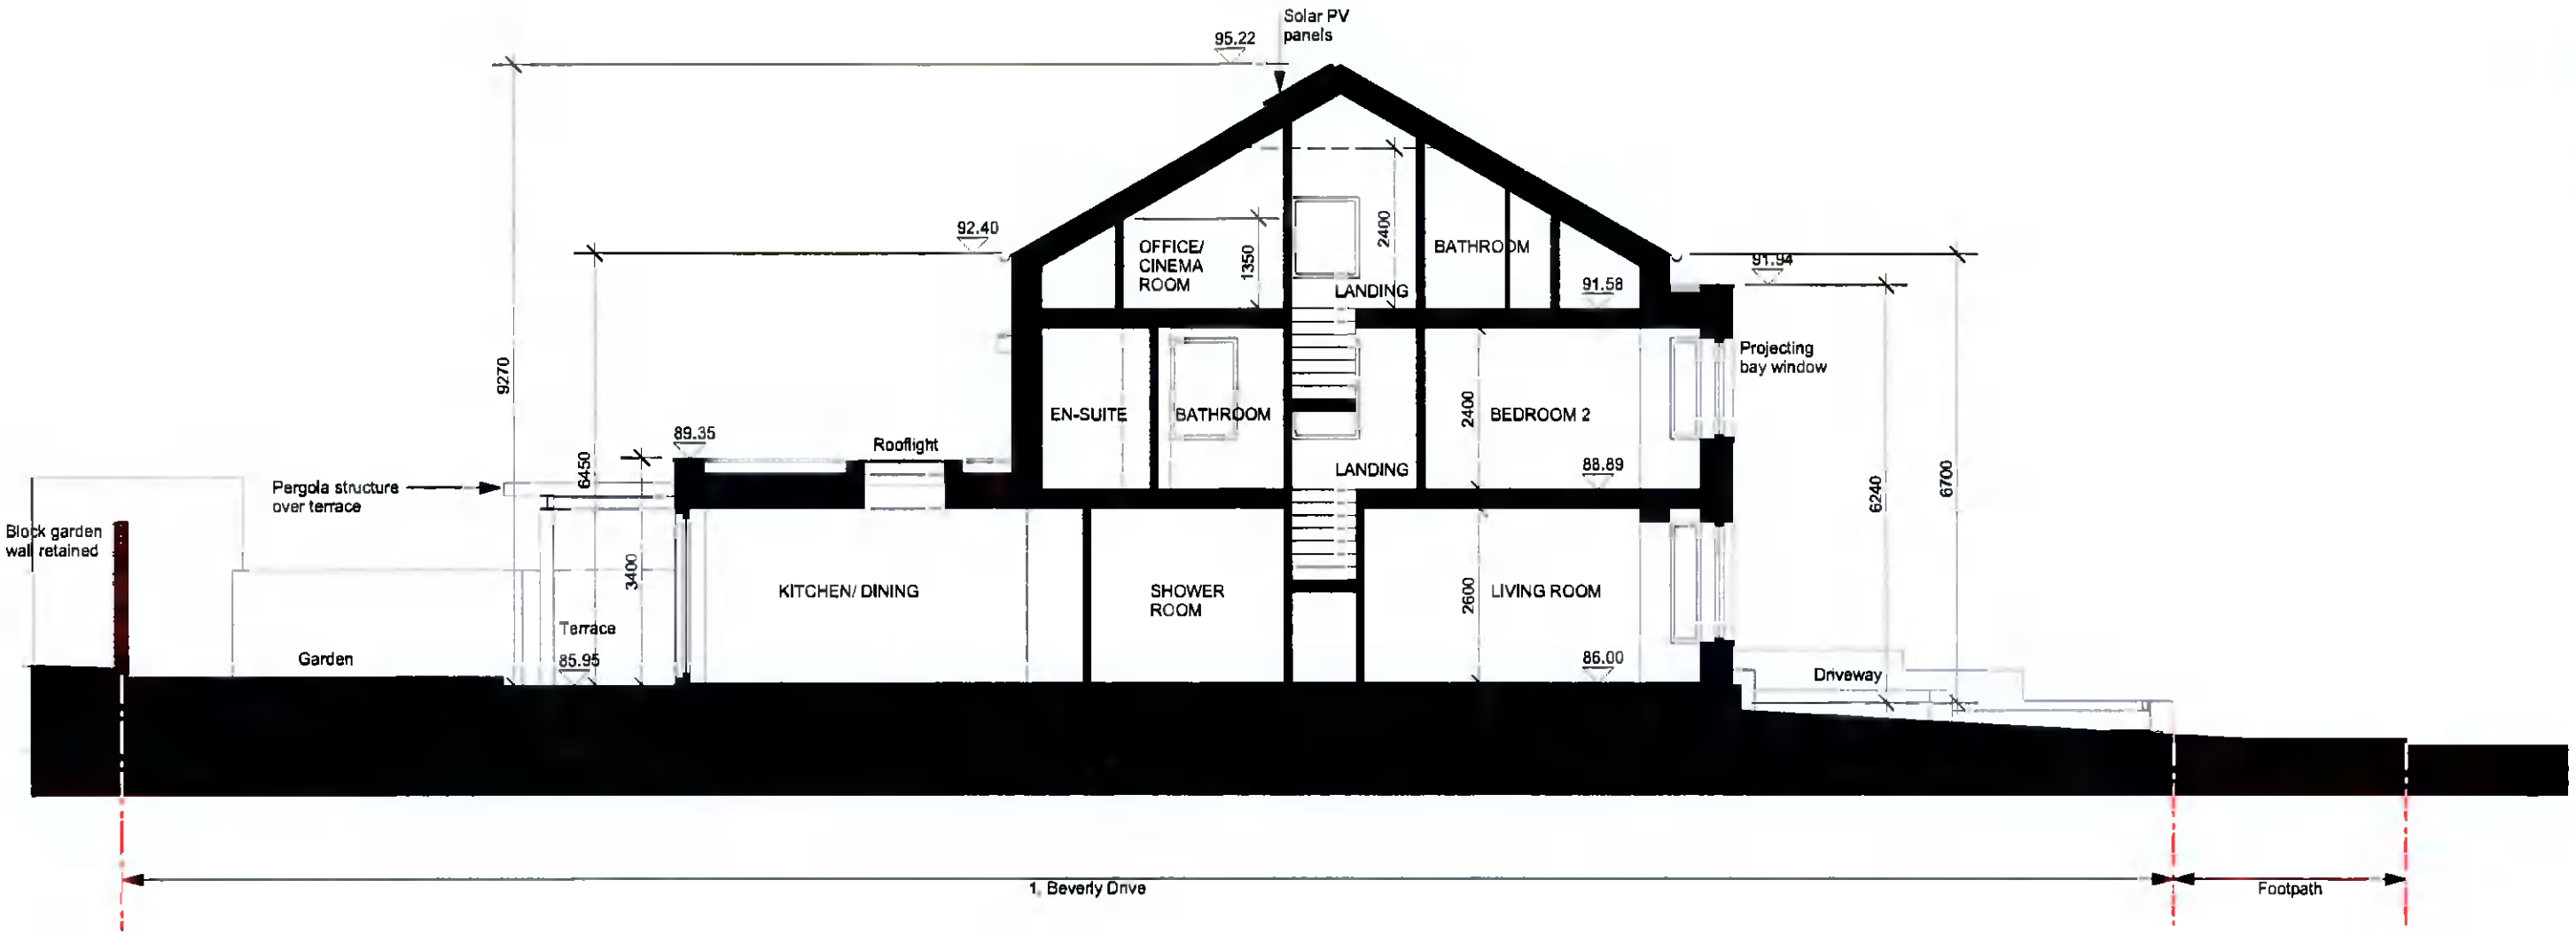

SECTION A-A

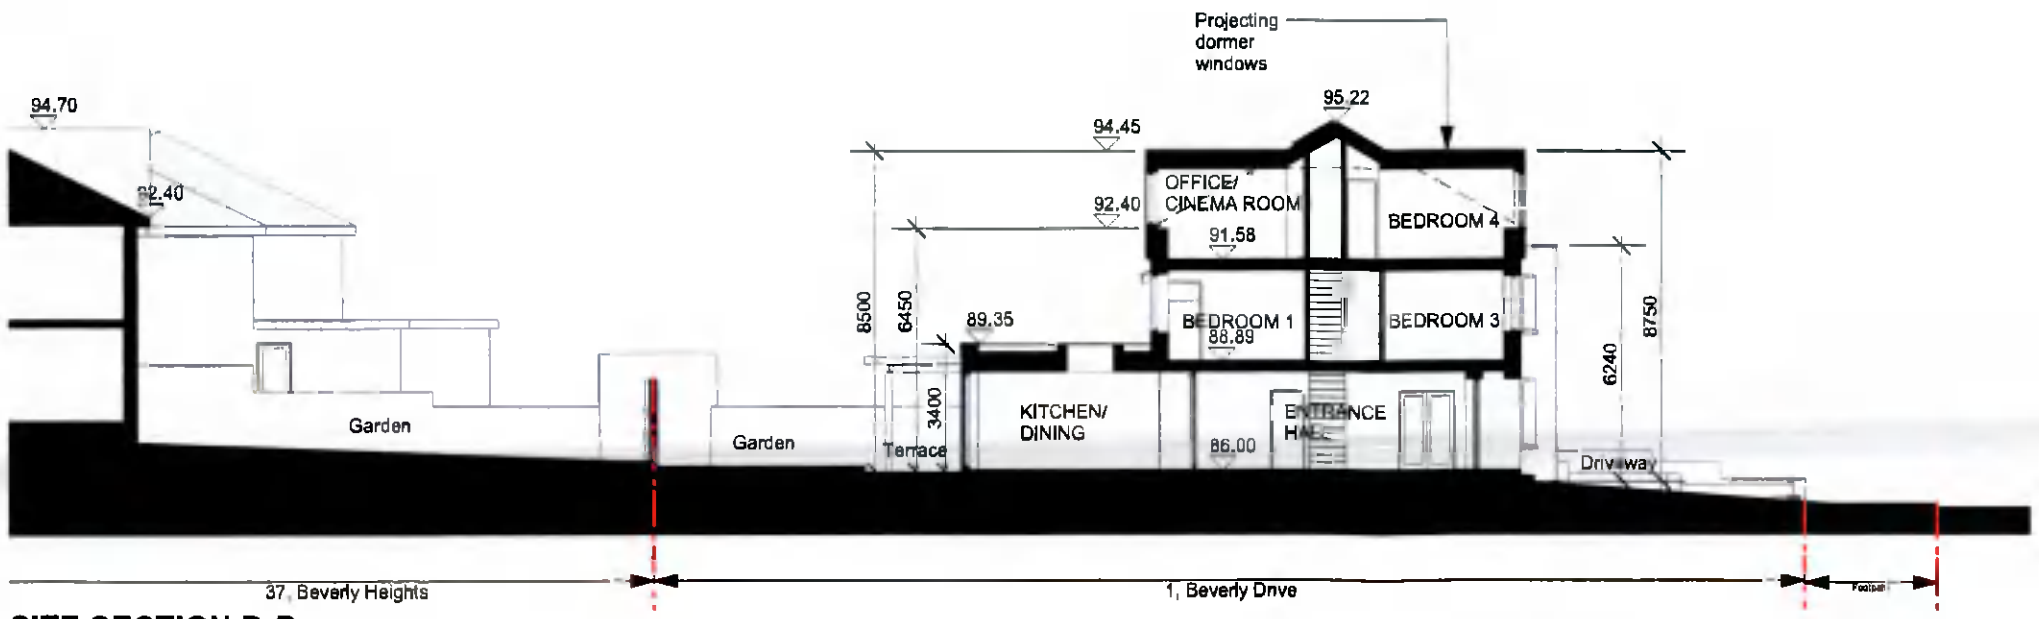

SITE SECTION D-D
1:200

PLANNING

peter nickels architects

client:	David Renwick
project:	1, Beverly Drive, Scholarstown, Dublin 16
drawing:	Proposed Sections
drawing no:	1470/PP/010 revision:
scale:	1:100 @ A3 date: August 2021

The Willows, Sunbury Gardens, Derry, Dublin 6
e: mail@petermickelsarchitects.ie
m: +353 (0) 86 315 8802
© peter nickels architects