Note:
No scaled dimensions shall be taken from this drawing.

This drawing and the designs illustrated hereupon are the copyright property of Raeside Architects.

Where any user of this drawing notices or suspects that a discrepancy exists in this drawing, this shall be brought to the attention of the architect prior to any actions being taken by such users or others on foot of this drawing.

This drawing is to the scale(s) indicated when printed at A1 size only.

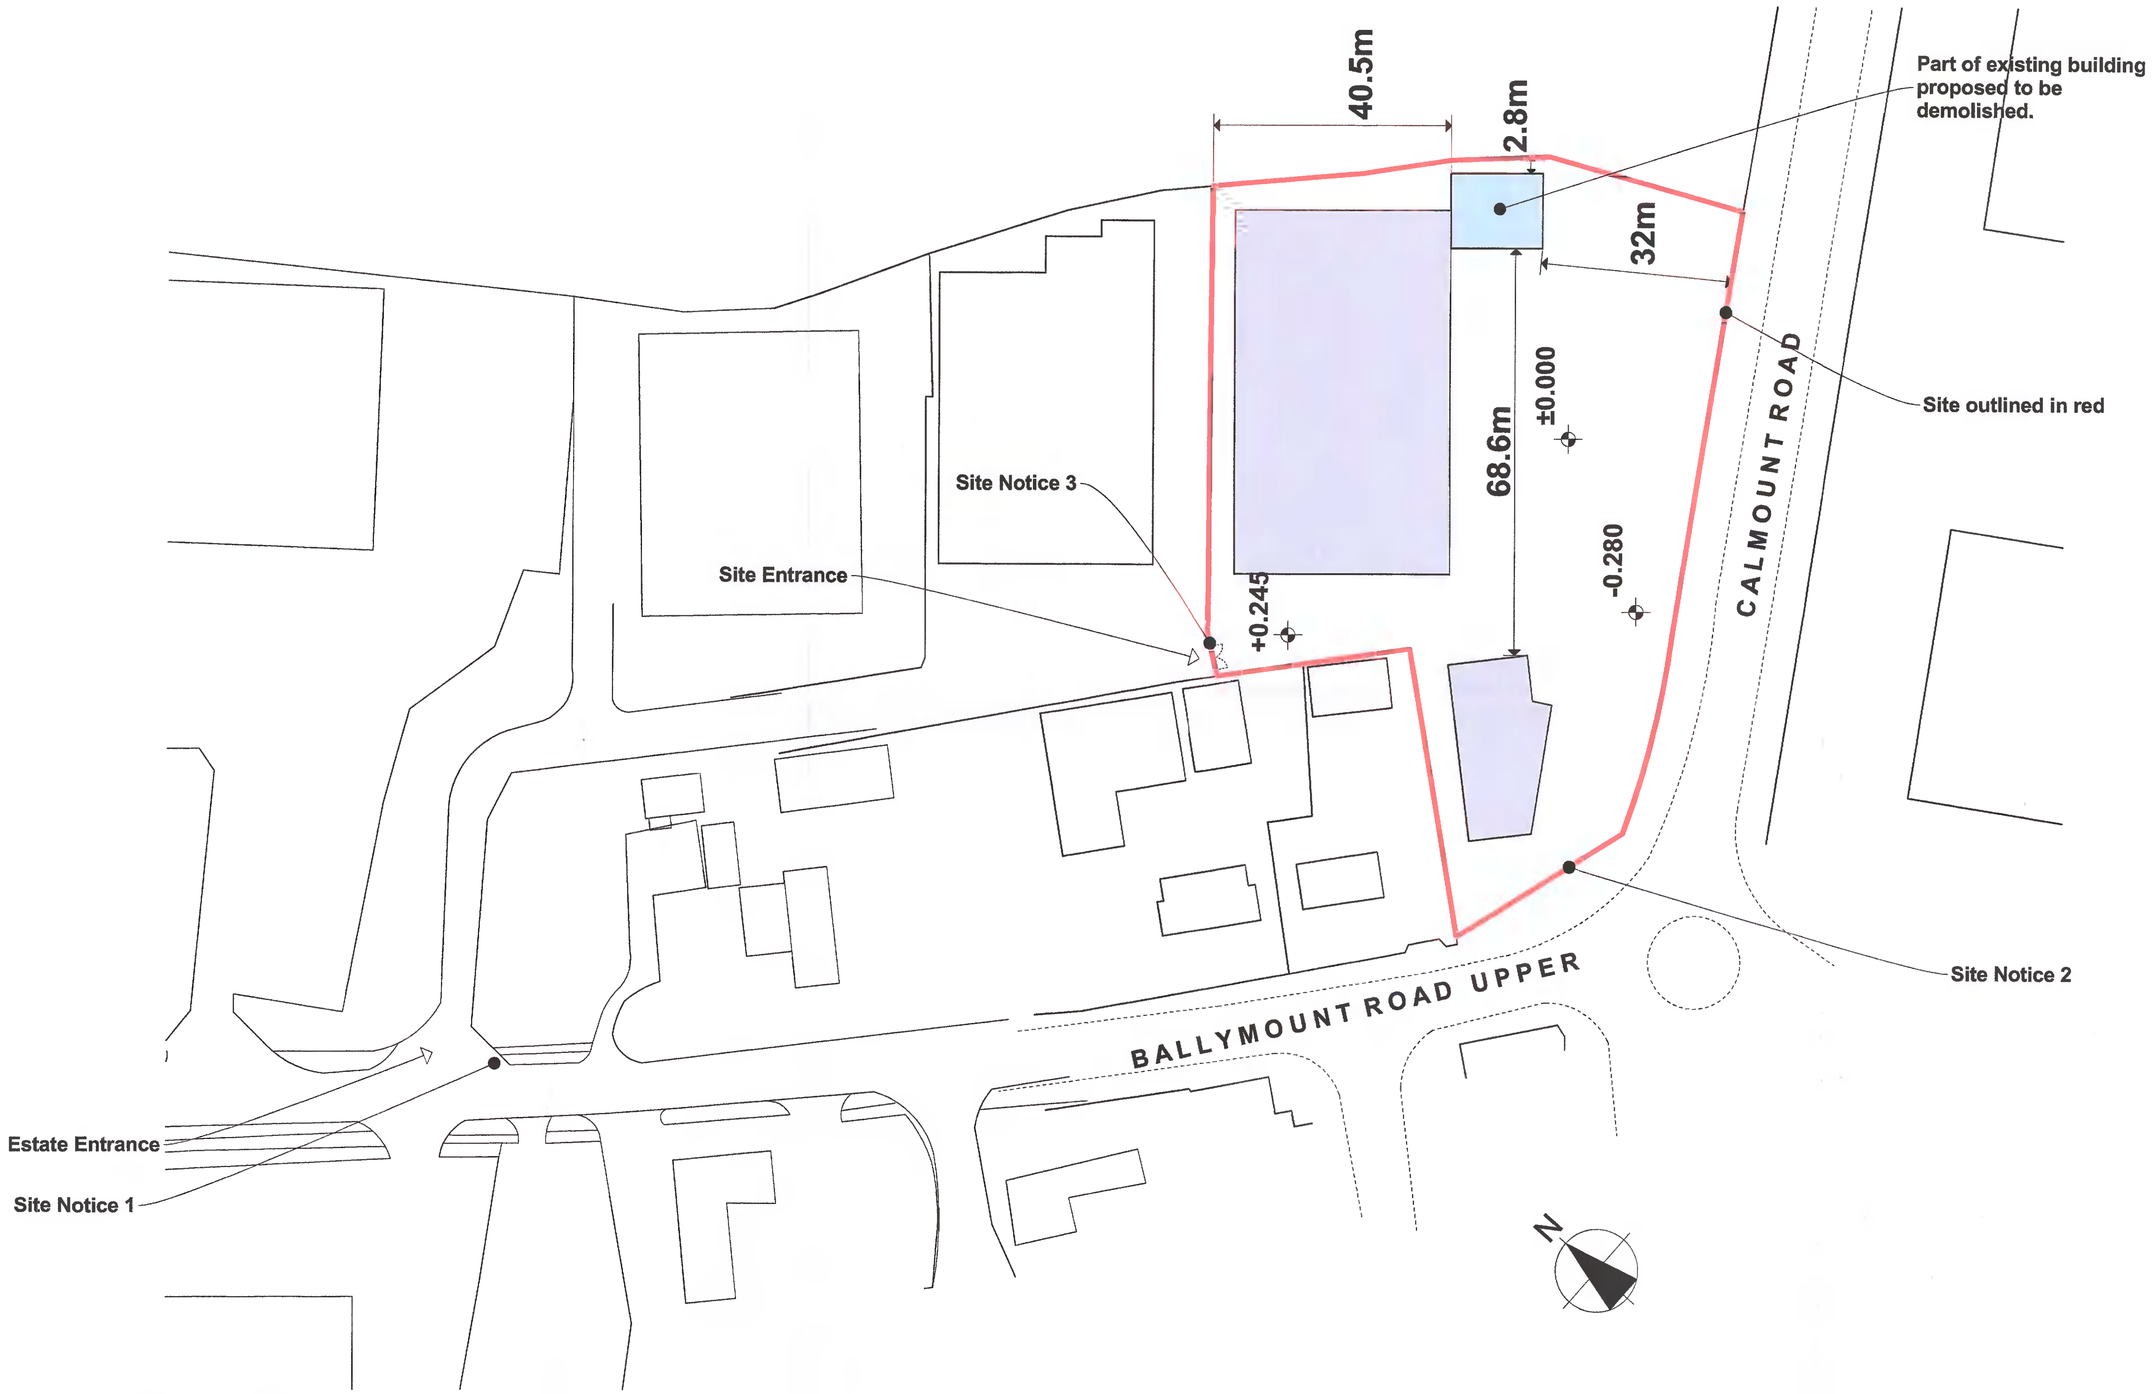


EXISTING SITE LAYOUT

This is not a construction drawing

Revisions

Project
**DEMOLITION WORKS**
**SWAN LOXAM**
**BALLYMOUNT UPPER,**
**DUBLIN**

Drawing title
**SITE LAYOUT PLAN**

| Scales | Date |
|---|---|
| 1:500 | 17/9/21 |

| Drawing No. | rev | Drawn by |
|---|---|---|
| 249-PP-03 | | |

RIAI Registered Architect 2021

RAESIDE ARCHITECTS
1 Glenburgh Terrace,
Lower Dargle Road,
Bray, Co. Wicklow.
Ph; 01 276 4703
eugene@raesidearchitects.ie
www.raesidearchitects.ie