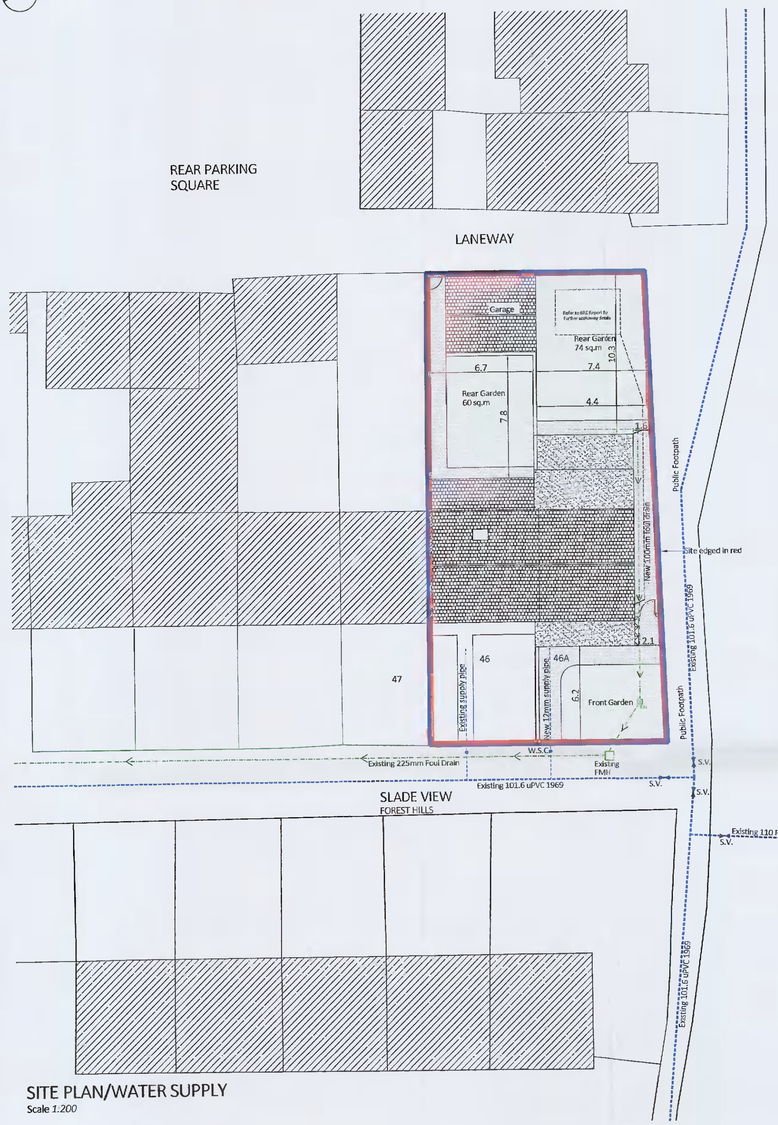

SITE PLAN/WATER SUPPLY
Scale *1:200*

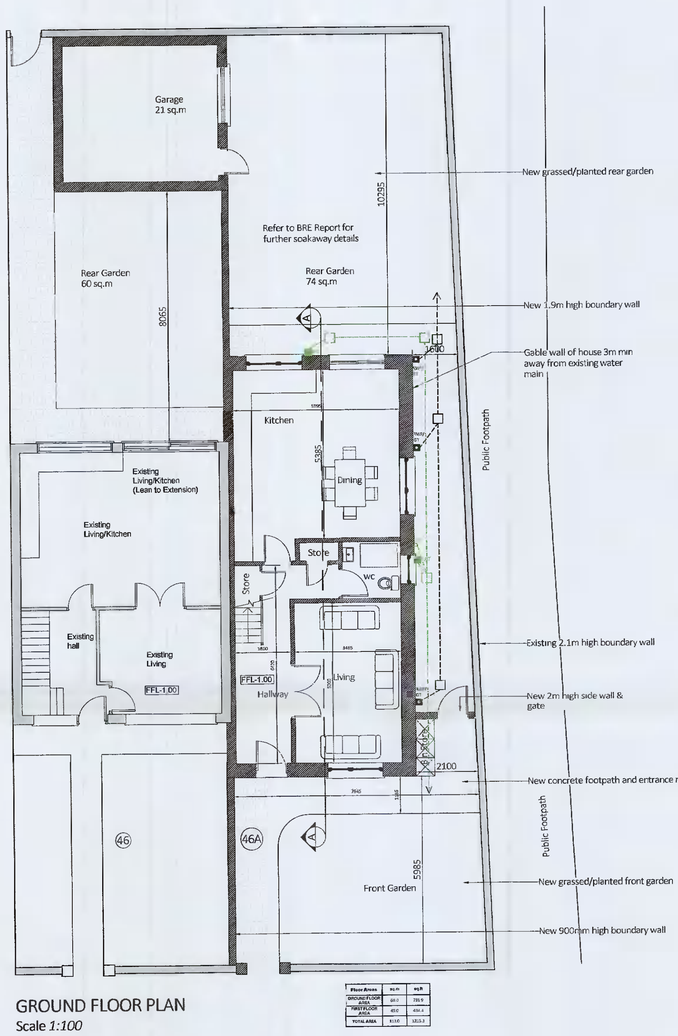

GROUND FLOOR PLAN
Scale *1:100*

Floor Areas	sq.m	sqft
GROUND FLOOR AREA	69.0	742.9
FIRST FLOOR AREA	43.0	454.4
TOTAL AREA	111.0	1195.3

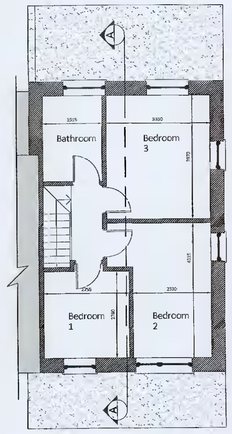

FIRST FLOOR PLAN As Proposed
Scale *1:100*

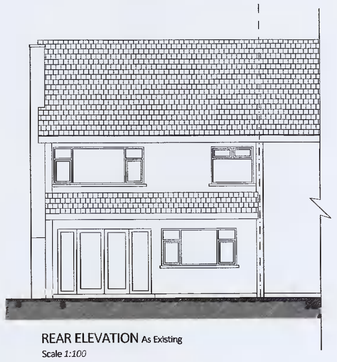

REAR ELEVATION As Existing
Scale *1:100*

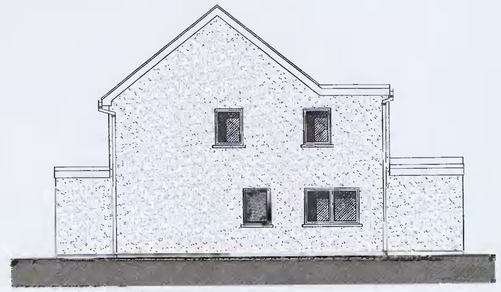

SIDE ELEVATION As Proposed
Scale *1:100*

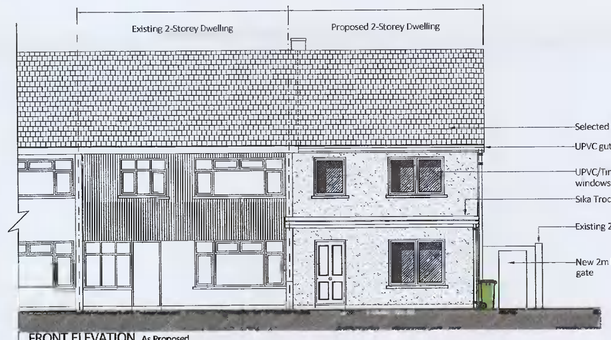

FRONT ELEVATION As Proposed
Scale *1:100*

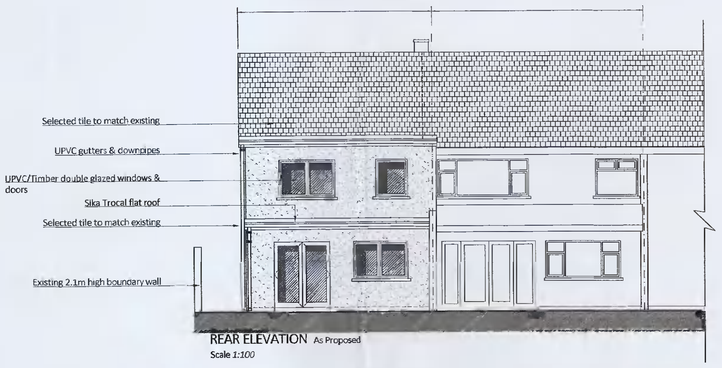

REAR ELEVATION As Proposed
Scale *1:100*

BELL ASSOCIATES
Design ,Planning & Building Consultants
Executive House, Whitestown Road, Rush, Co. Dublin.
E-mail: bellassociates@eircom.net
01-8430267 | 087-2371984
www.bellassociates.ie

DRAWING TITLE: Site Plan/Water Supply, Floor Plans, Section A-A & Elevations

PROJECT: New End of Terraced House & Associated Site Works

CLIENT/LOCATION: Sandra Dolan, Slade View, 46 Forest Hills, Rathcoole, Co. Dublin

SCALE: 1:200 & 1:100 | DRAWN BY: KK
DATE: 09/08/01 | CHECKED: KK
STAGE: PLANNING-AI

52.25.03-AI

DO NOT SCALE THIS DRAWING. ONLY STATED DIMENSIONS TO BE USED. ANY DISCREPENCIES TO BE IMMEDIATELY NOTIFIED TO ARCHITECT. ALL DIMENSIONS TO BE CHECKED ON SITE. THIS DRAWING IS PROTECTED BY COPYRIGHT

E-mail: bellassociates@eircom.net 01-8430267 | 087-2371984