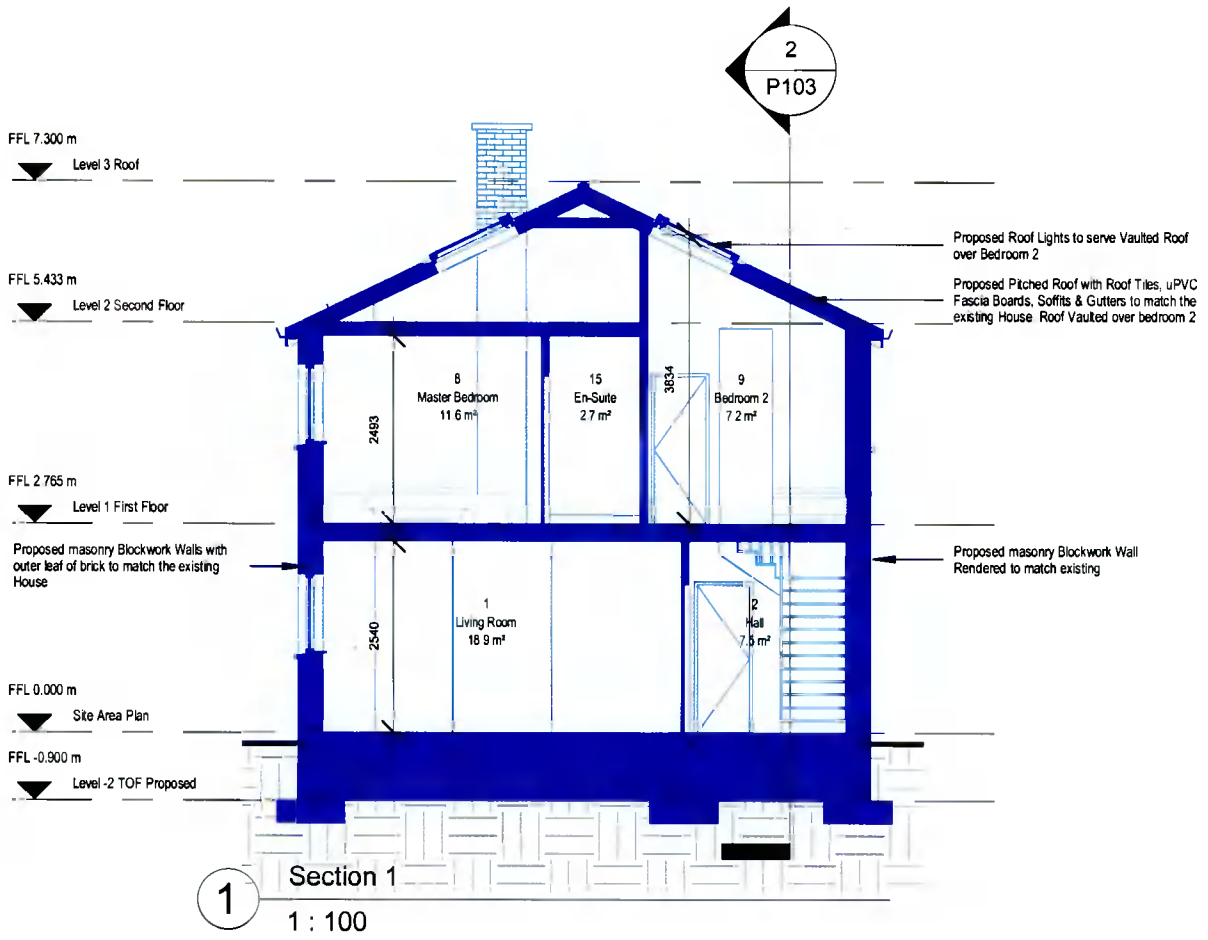

1 Section 1
1 : 100

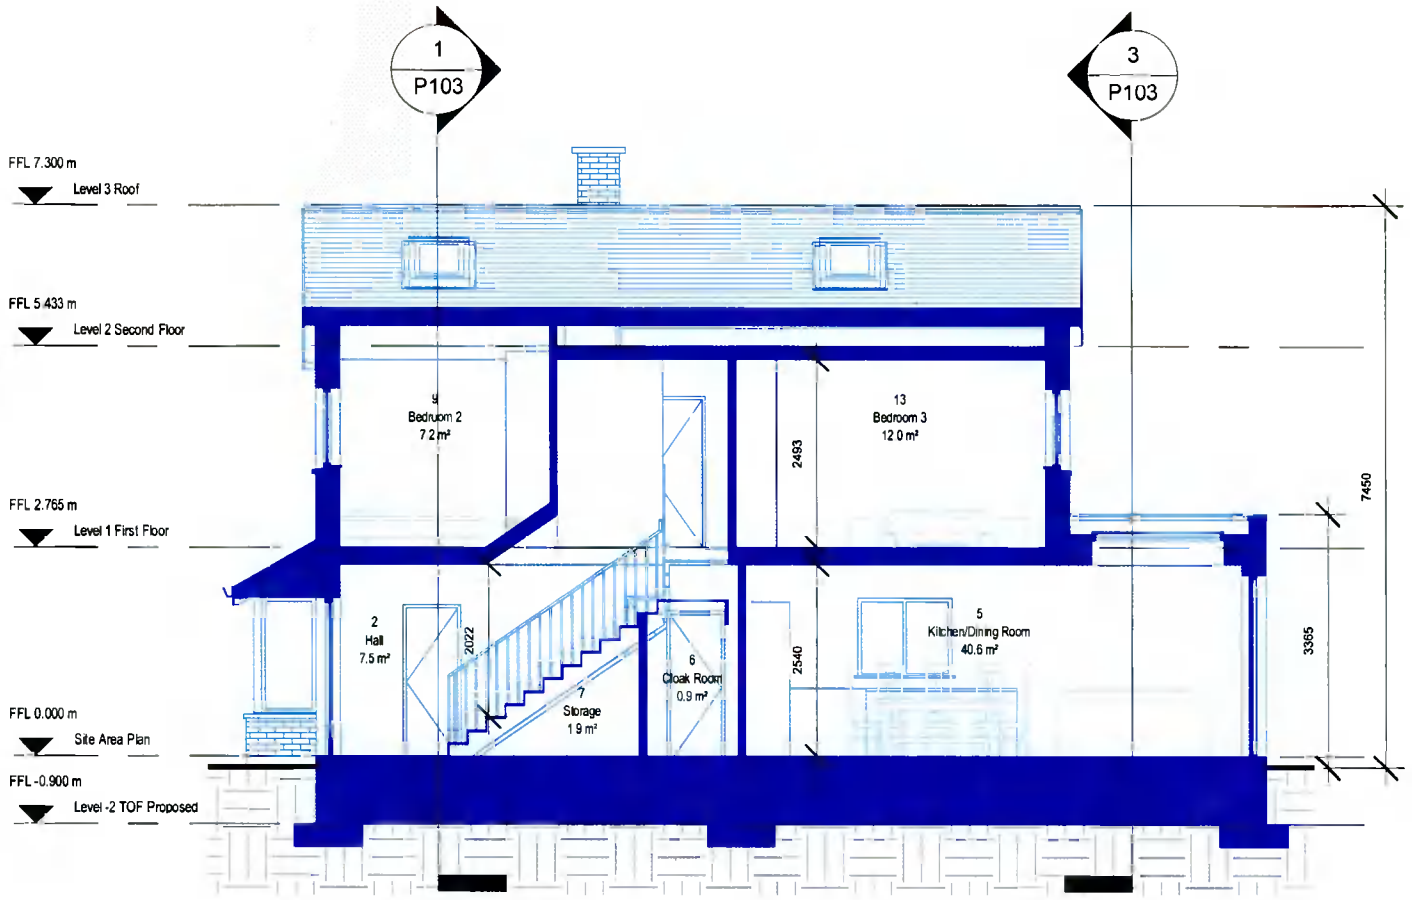

2 Section 2
1 : 100

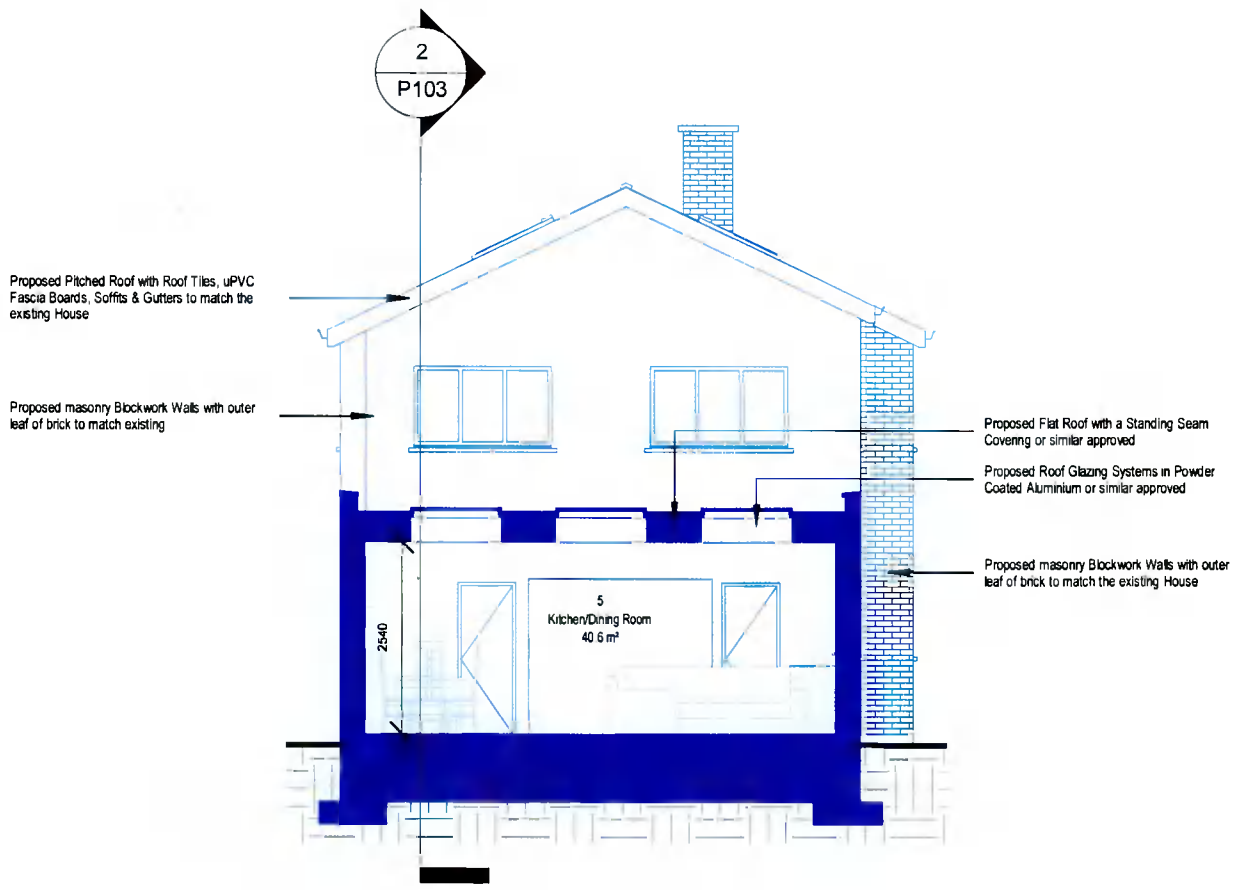

3 Section 3
1 : 100

REF.	DATE	Revision

Peter Brennan
Hayfield House, Knocklyon Road, Templeogue, Dublin 16

North Point

PROJECT: Proposed 2-Storey Dwelling to the side of 1 Grosvenor Court_Rev. 07
PROJECT NO: PRJ107
CLIENT: Carl Furlong & Deirdre Manninger
ADDRESS: 1 Grosvenor Court, Templeville Road, Templeogue, D6W FH10
DRAWN BY: Peter Brennan
DATE: 04/10/21 | SCALE: 1 : 100 | DRG. No. P103
DRAWING: Sections Proposed
DO NOT SCALE FROM DRAWING | STATUS: Planning