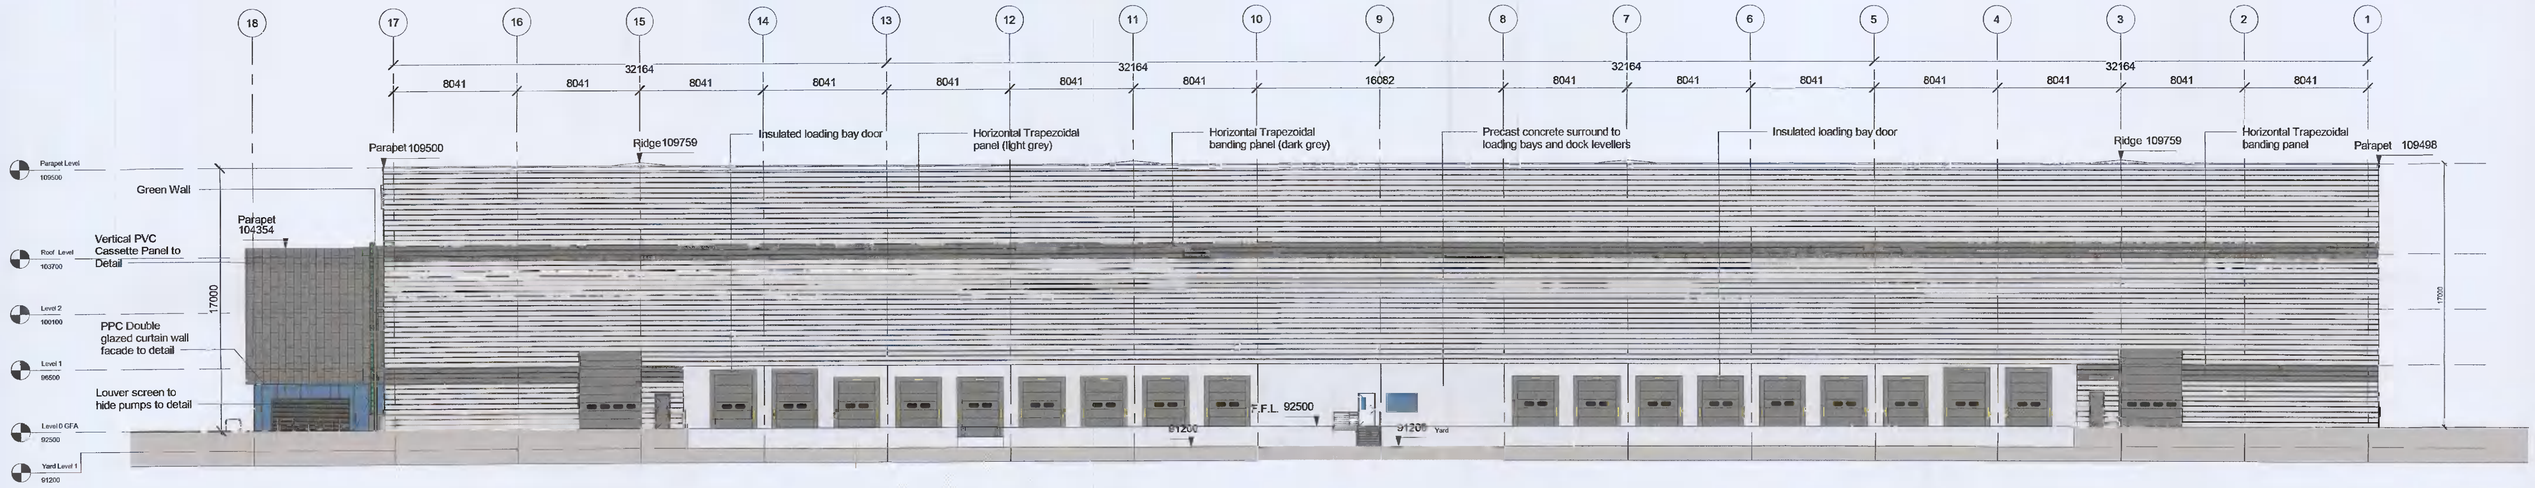

2 Permitted North Elevation

1 : 200

COPYRIGHT:

The design and details shown on this drawing are applicable to The Named Project only and may not be; reproduced, modified or relayed in whole or part or be used for any other project or purpose without the prior written permission of TOT Architects with whom copyright resides.

DO NOT SCALE this drawing. Use figured dimensions only. The Contractor is responsible for checking all levels and dimensions on site prior to commencement of works. Any discrepancies are to be referred to the ARCHITECT.

Drawings to be read in conjunction with all other Consultants Drawings & Specifications were relevant. Proprietary items shall be fixed in strict accordance with the Manufacturer's instructions. Sizes of proprietary items shall be checked with Manufacturer.

KEY PLAN:

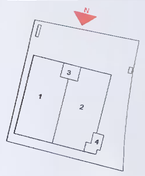

REVISIONS:

DATE	REV.	BY	DESCRIPTION
04/10/2021	0		ISSUED FOR AMENDED PLANNING APPLICATION

TOT ARCHITECTS

REGISTERED OFFICE
49 Upper Mount Street
Dublin 2, D02 FR85, Ireland

T +353 1 703 7500
W www.totarch.ie
E info@totarch.ie

CLIENT: IPUT	DRAWN: CC	CHECKED: DS	APPROVED: DS	DATE: 04/10/2021
PROJECT: AERODROME BUSINESS PARK SITE Q2	JOB NUMBER: 21-21	SHEET SIZE: A1 L	SCALE: 1 : 200	
PROJECT STAGE: PLANNING	INFORMATION CONTAINER IDENTIFICATION: ABPUQ2 - Z - ZZZ - DR - TOT - AR - 400			
DRAWING TITLE: PERMITTED NORTH ELEVATION	ACCEPTANCE CODE: S	PURPOSE CODE: P3	REVISION: 0	

Date Plotted: 04/10/2021 17:02:23