A1 Sheet

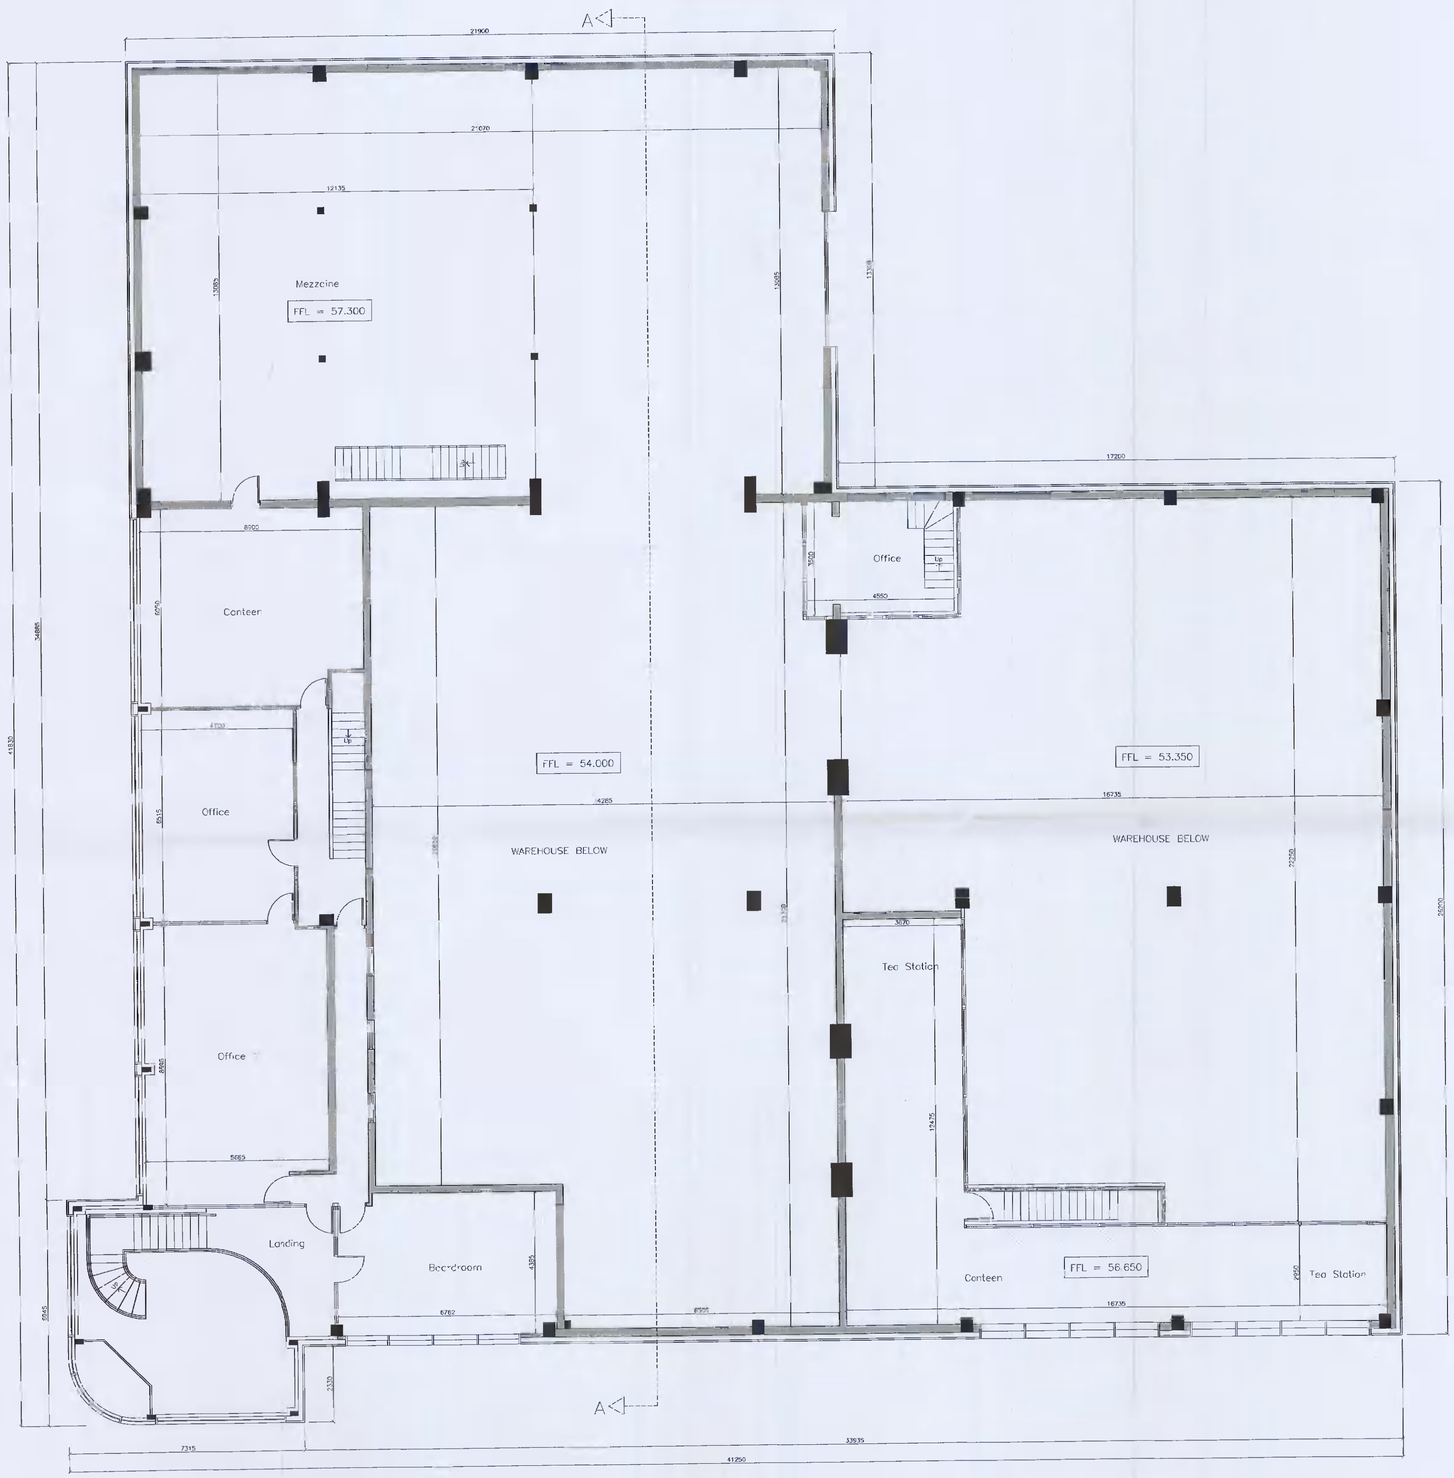

Existing First Floor Plan

Existing First Floor Area = 475.102 sq/mts (5111 sq/ft)

Do not Scale. Use Figured Dimensions. IF IN DOUBT ASK!

Fergal O

Ballinakill Le
Enfield,
Co. Meath
Tel : ++353
Fax : ++ 35

Copyright 2021
RECEIVED, INSPECTED,
AND APPROVED -
DATE -
SIGN -

Client: Daveham Eng
Block 1 Units 1
Industrial Estate
Clondalkin, Dub
D22 VP83

Title: Existing First

Scale: 1:100 on A1