ALL DIMENSIONS TO BE CHECKED ON SITE
NO DIMENSIONS TO BE SCALED FROM THIS DRAWING
DRAWING IS TO BE READ IN CONJUNCTION WITH RELEVANT CONSULTANTS DRAWINGS

N

Legend:

Irish Transverse Mercator (ITM)
MALIN HEAD LEVELLING DATUM
OSi Licence No.: 50145077

Red dashed line indicates extent of amendments to proposal from previous planning application SDZ21A/0007

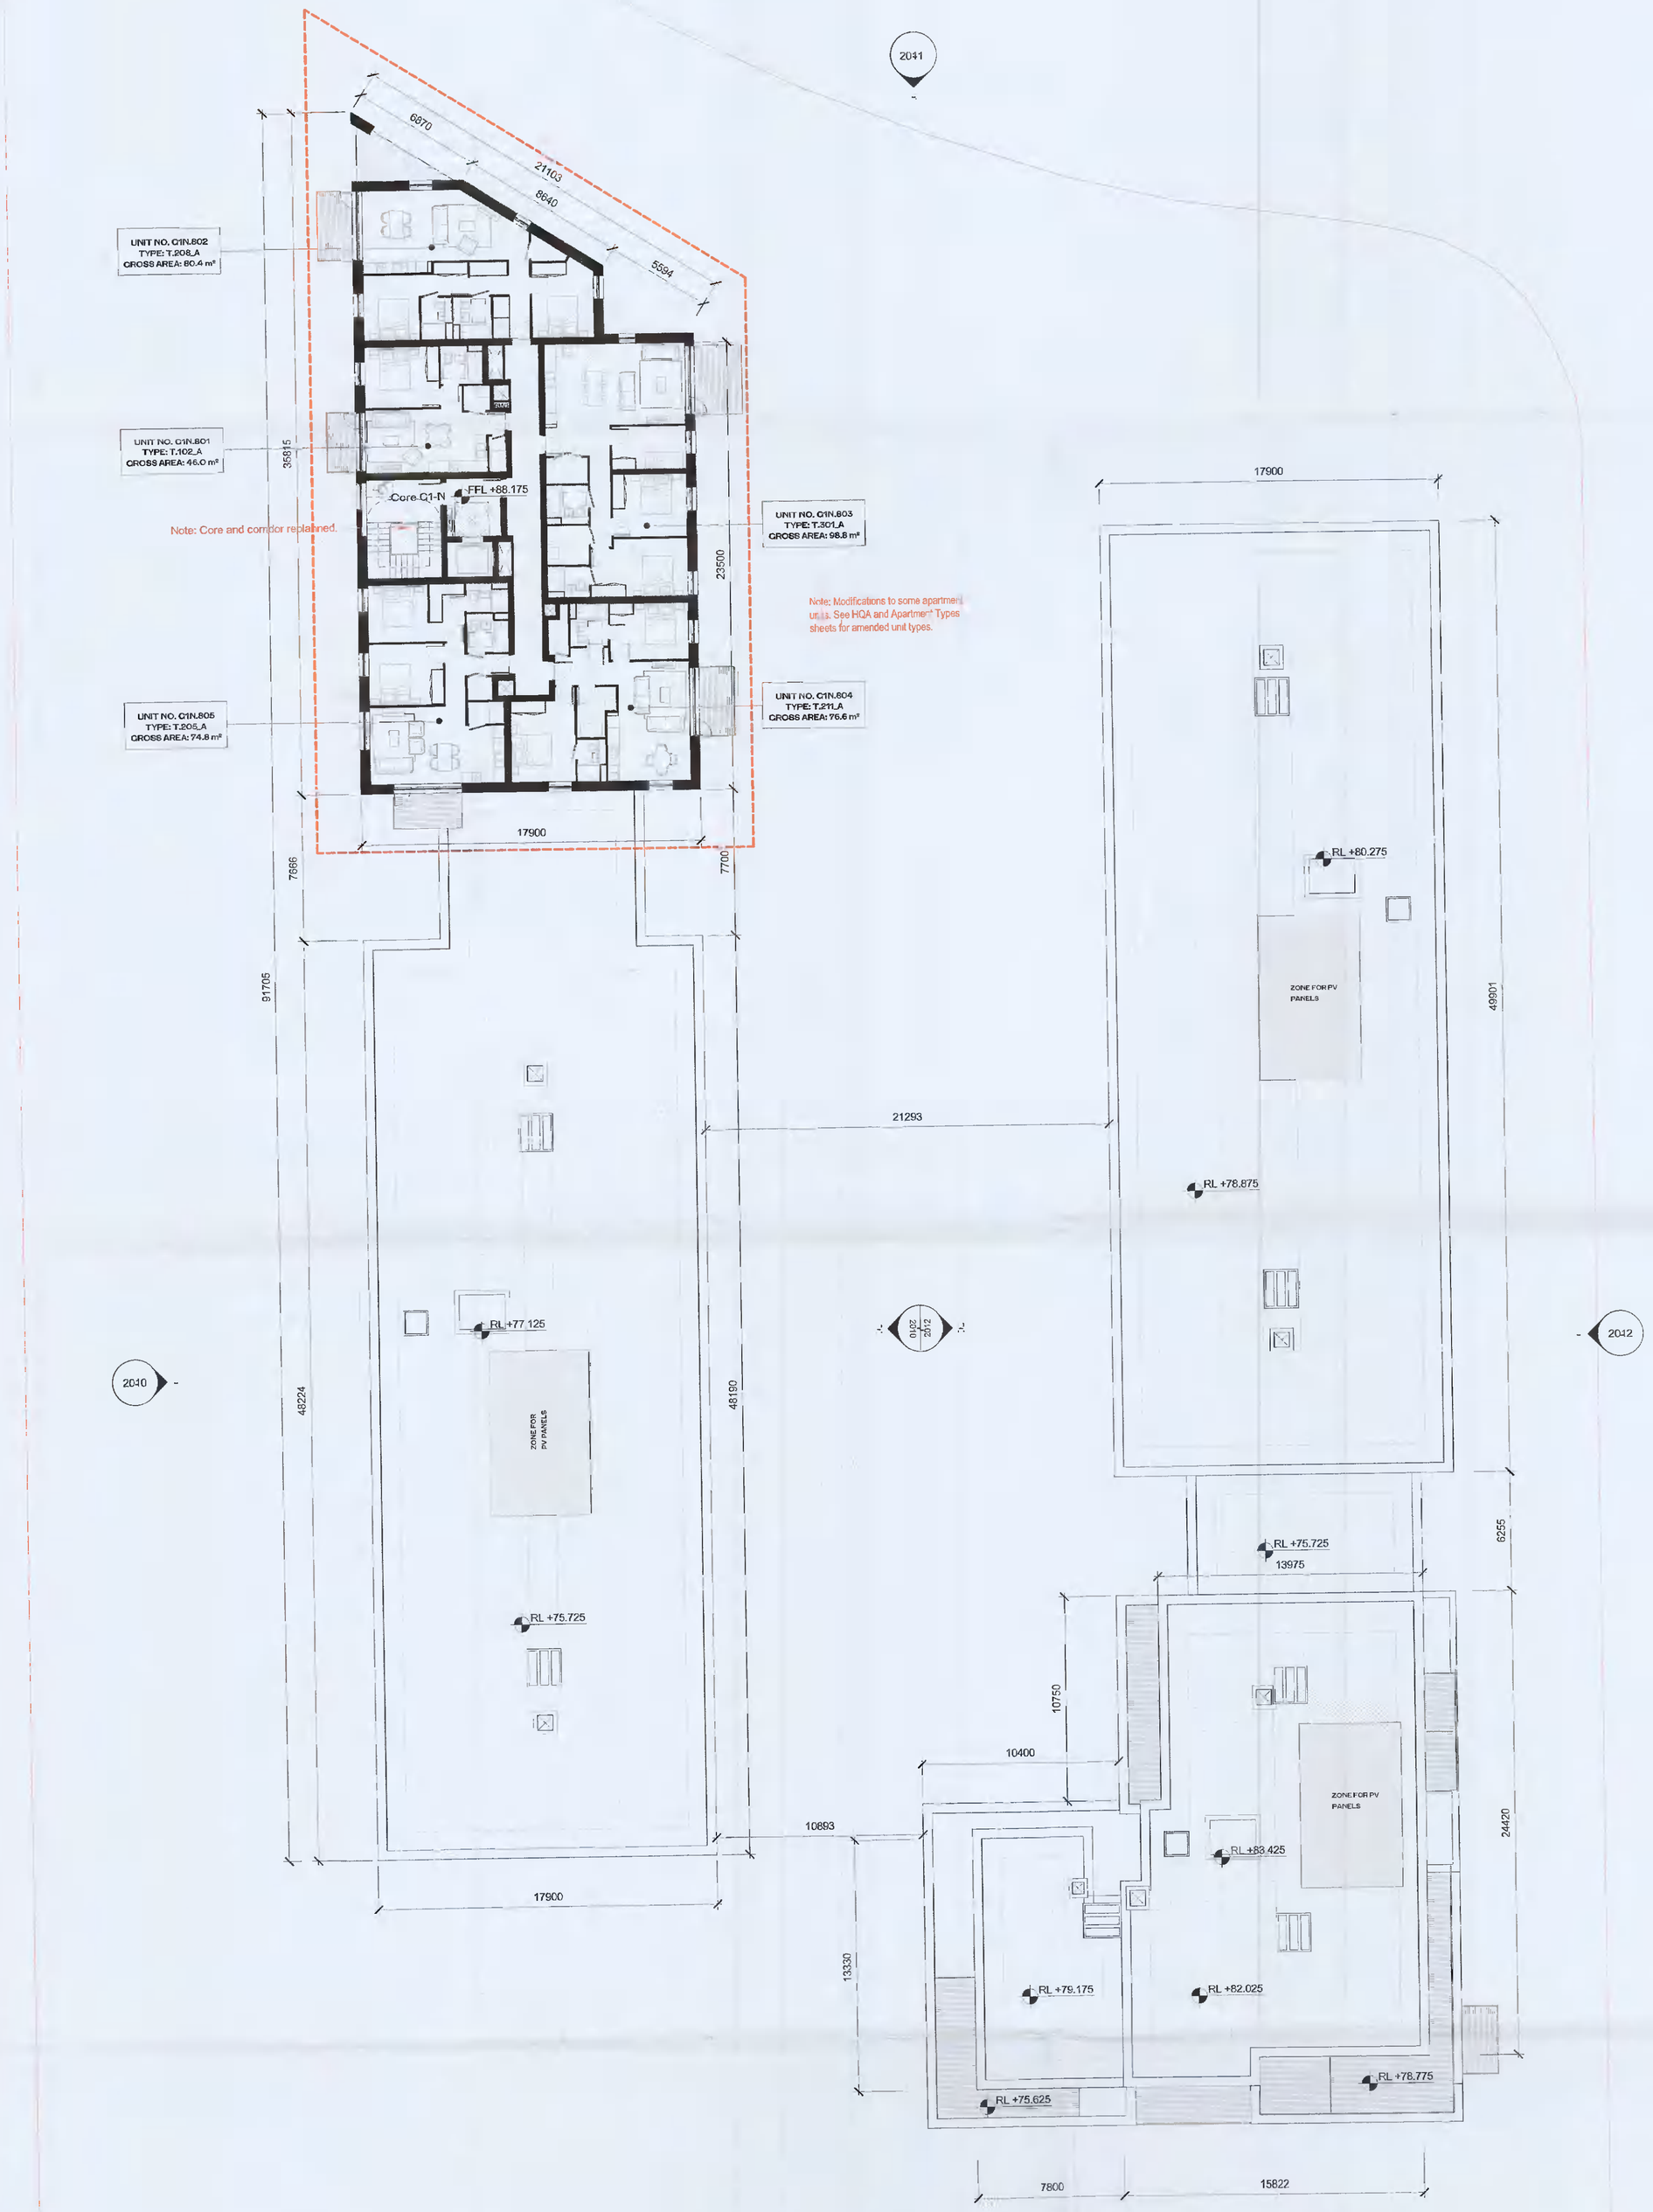

1 GA - 08 - EIGHTH FLOOR
1 : 200

HJL Drawing Number on previously lodged planning application (SDZ21A/0007)

ADC-HJL-G-08-DR-A-1018 Revision (P02)

REV	DATE	DESCRIPTION	CKH	DRN
P03	11/10/2021	ISSUED FOR PLANNING APPROVAL	RJ	SH
P02	13/08/2021	ISSUED FOR FURTHER INFORMATION	DB	EA
P01	13/04/2021	ISSUED FOR PLANNING APPROVAL	RJ	EA

STATUS CODE DESCRIPTION
ISSUED FOR PLANNING APPROVAL

CLIENT
QUINTAIN IRELAND LTD.

PROJECT
ADAMSTOWN STATION BLOCK G

DRAWING
GENERAL ARRANGEMENT - LEVEL 08 - EIGHT FLOOR PLAN

PROJECT NUMBER
950749

DATE
13/08/21

SCALE@ A1:
As indicated

DRAWN/CHECKED:
EA/ DB

STATUS CODE:	DRAWING NUMBER	REVISION
A1	ADC-HJL-G-08-DR-A-1018	P03

Henry J Lyons

Architecture + Interiors
henryjlyons.com

+353 1 888 3333
info@henryjlyons.com

51-54 Pearse Street
Dublin D02 KA66