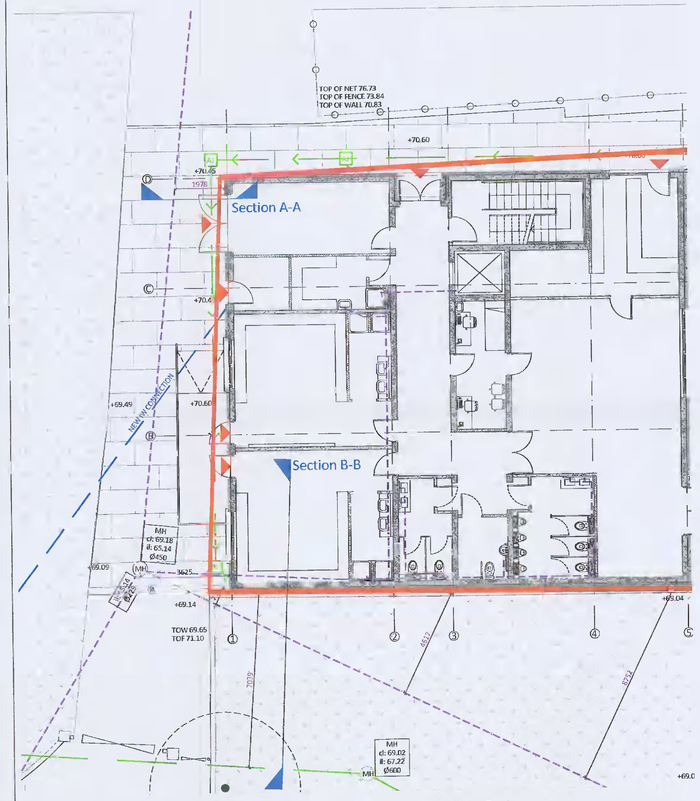

1 Site Plan (Part)
scale 1:125 @ A1

Drainage - Mains Foul
Drainage - Mains Surface
Mains Water (Irish Water)

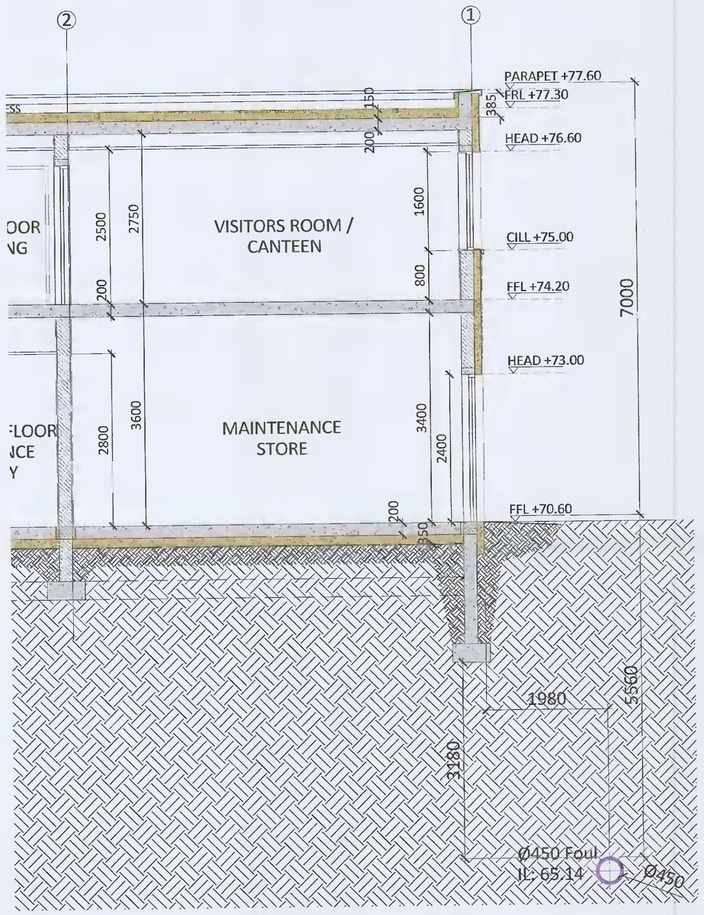

2 Below Ground Drainage Section A-A
scale 1:50 @ A1

Drainage - Mains Foul
Drainage - Mains Surface
Mains Water (Irish Water)

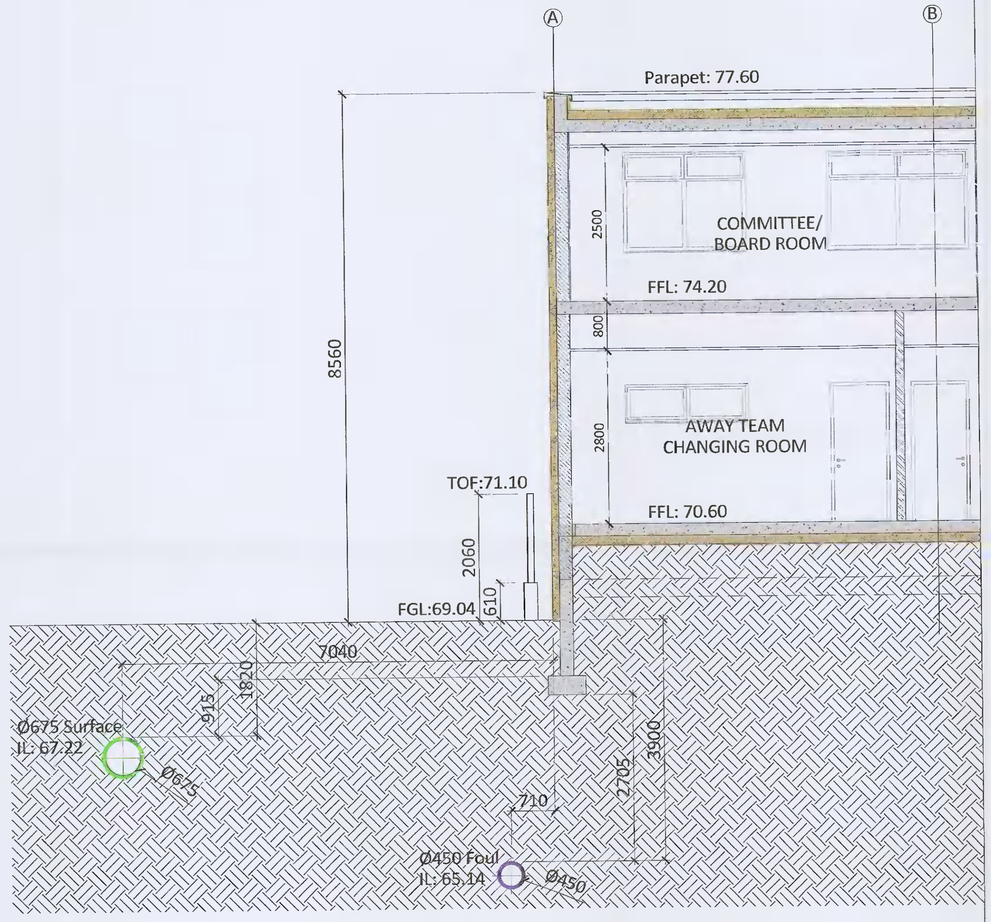

3 Below Ground Drainage Section B-B
scale 1:50 @ A1

Drainage - Mains Foul
Drainage - Mains Surface
Mains Water (Irish Water)

Below Ground Drainage Section A-A and B-B

For Planning

Additional Information

NOTES :

FIGURED DIMENSIONS ONLY TO BE TAKEN FROM THIS DRAWING.
ALL DIMENSIONS TO BE CHECKED ON SITE PRIOR TO MANUFACTURE.
CONSULTANTS TO BE INFORMED IMMEDIATELY OF ANY DISCREPANCIES
BEFORE WORK PROCEEDS THIS DRAWING TO BE READ IN CONJUNCTION
WITH STRUCTURAL ENGINEERS, FIRE AND M&E DWGS. & SPECIFICATION
ALL WORK TO BE CARRIED OUT IN ACCORDANCE WITH THE CURRENT
BUILDING REGULATIONS AND THE SPECIFICATION

Revision Description	Date	Rev. No.	Issued by
For Planning - Additional Information	18/10/2021	P01	AQ

Quinn Architectural Design Services
Planning Applications
Extension & Renovation
Presentation
Visualisation
Anthony Quinn
BSc. Hons Arch Tech
25 Elmcastle Green
Tallaght, Dublin 24
+353 858198266
aquinn.ads@gmail.com

Project No.:	2003	Scale @ A1:	varies
Project Lead:	--	Date Printed:	18.10.2021
Drawn By:	AQ	Current Rev.:	P01
Model No.:	L(00)_KAFC_PA_A		
Purpose:	Planning		

Project: Proposed New Clubhouse
Location: Treepark Road, Kilnamanagh, Tallaght
Client: Kilnamanagh AFC

Drawing Title: Below Ground Drainage Section A-A and B-B
Drawing No.: L(04)_PA

Suitability - Checked by - Date