ORLAGH GROVE

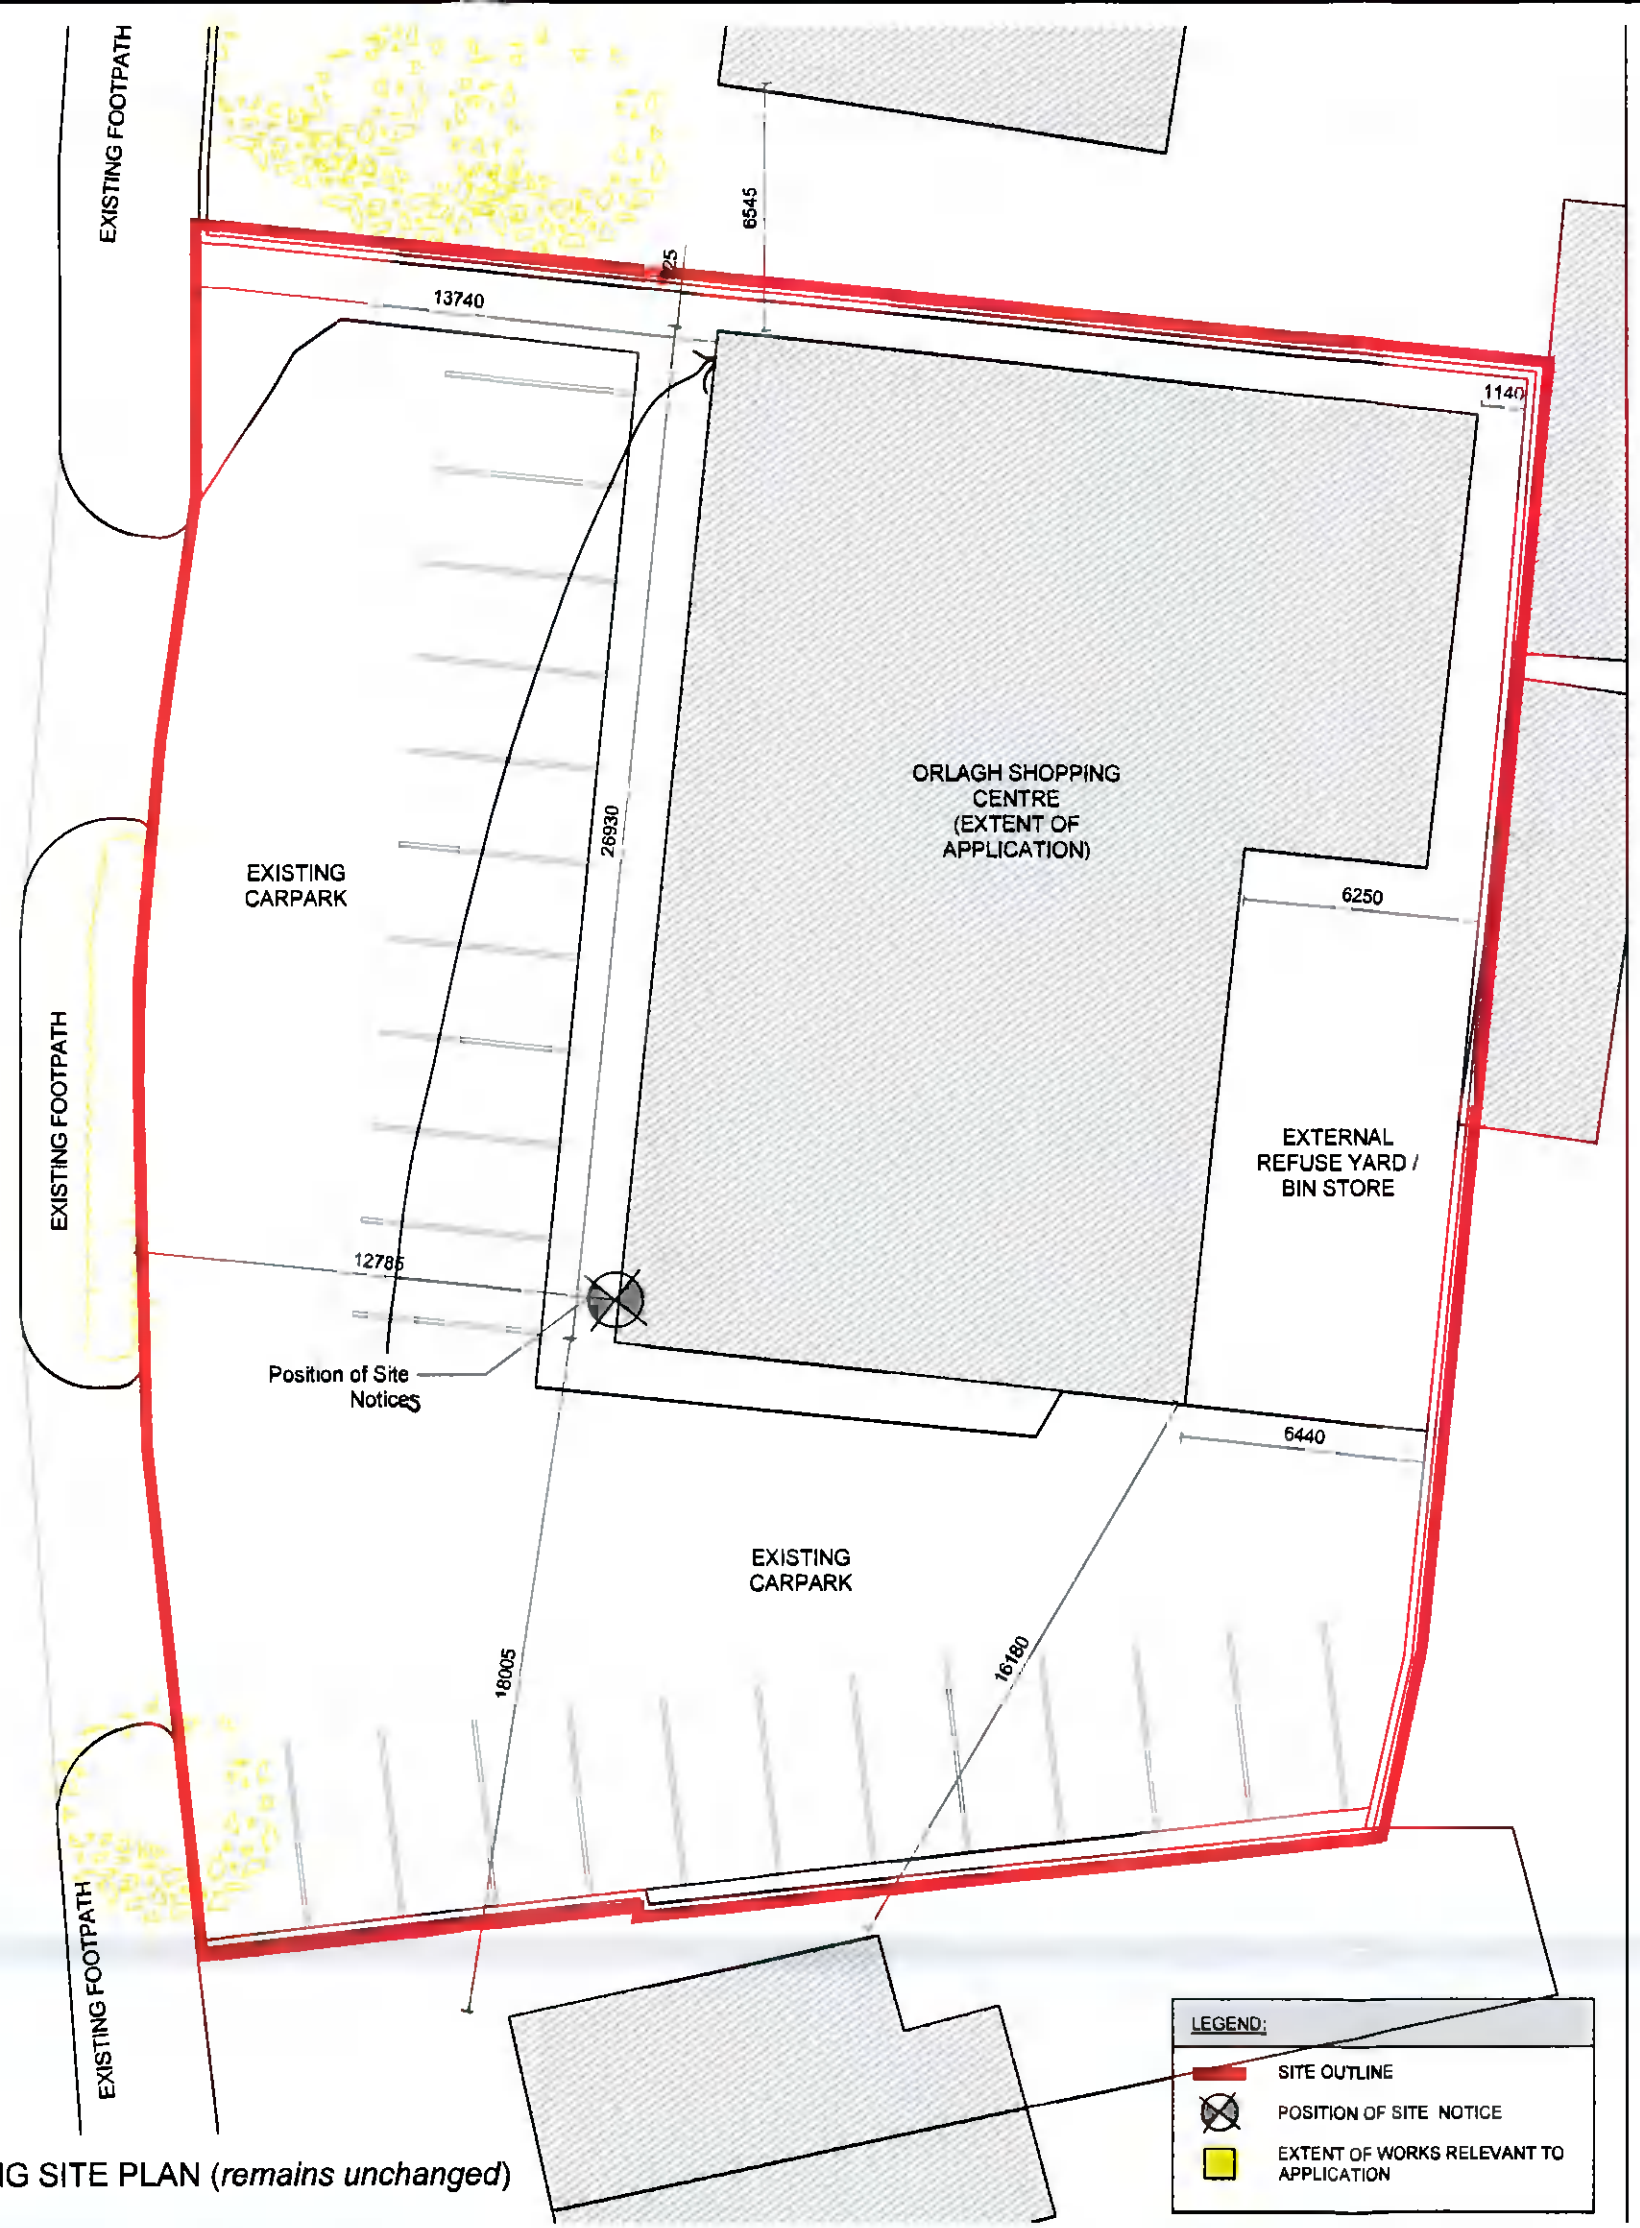

EXISTING SITE PLAN (*remains unchanged*)
Scale 1:200

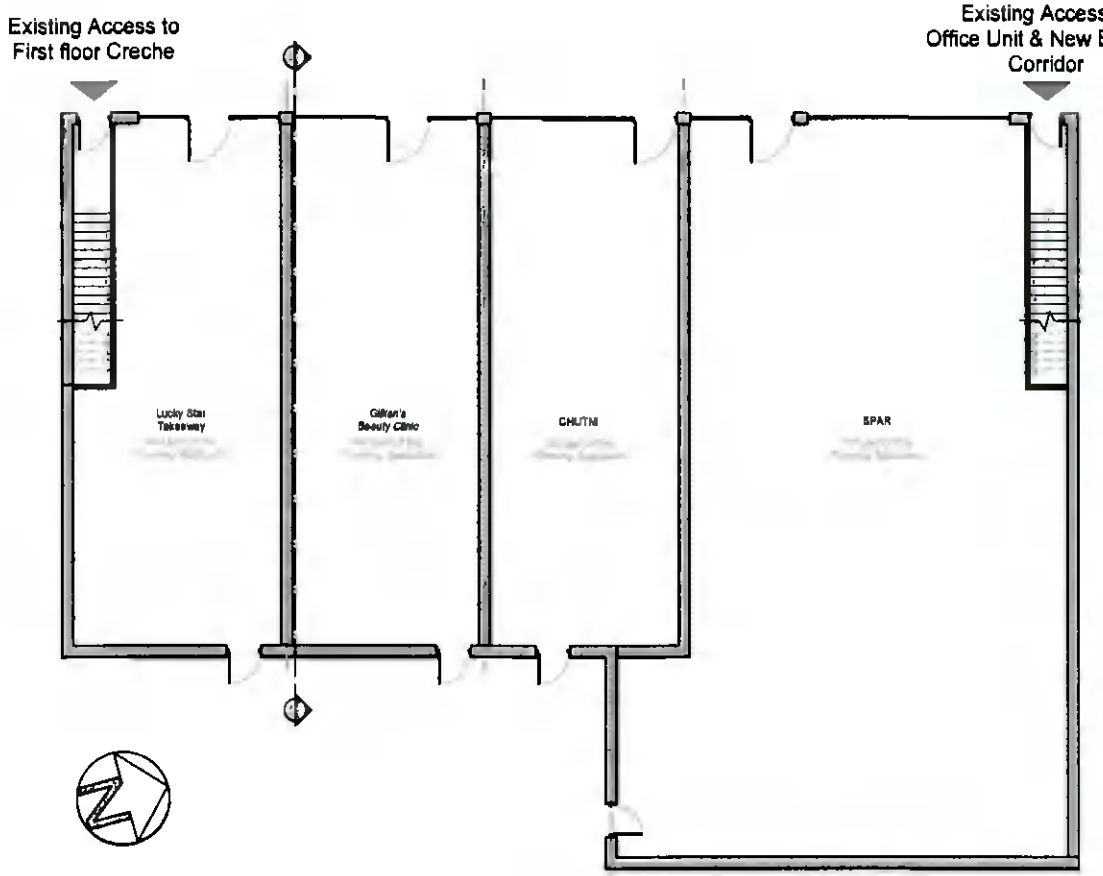

PROPOSED GROUND FLOOR PLAN (*remains unchanged*)

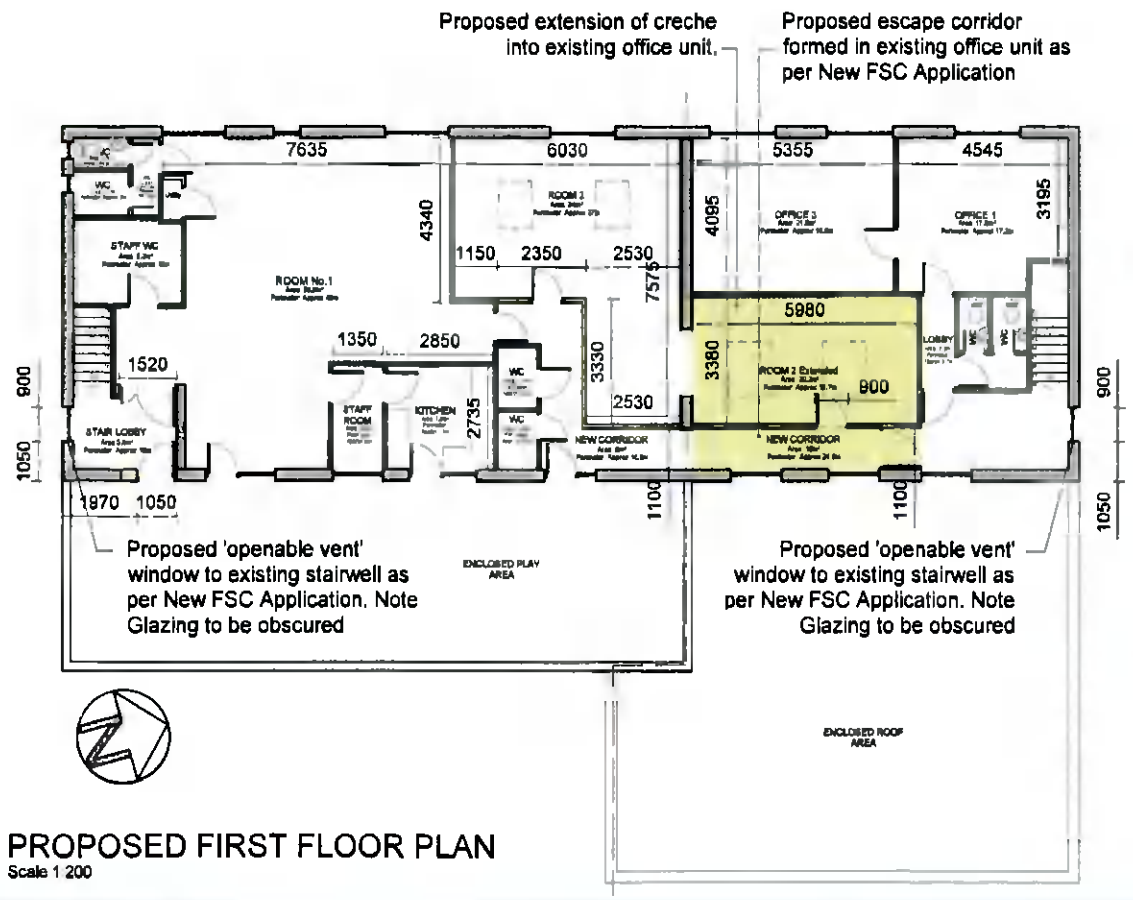

PROPOSED FIRST FLOOR PLAN
Scale 1:200

PLANNING PERMISSION

STEPHEN O'SHEA MRIAI

job / client	Orlagh Shopping Centre, Knocklyon, Dublin 16				
drawing	20-16-PP-1104 - Proposed Floor Plans & Site Plan			client	
scale	As Shown @ A3	date	Aug 2021	drawn by	JL	dwg no	20-16-PP-1104