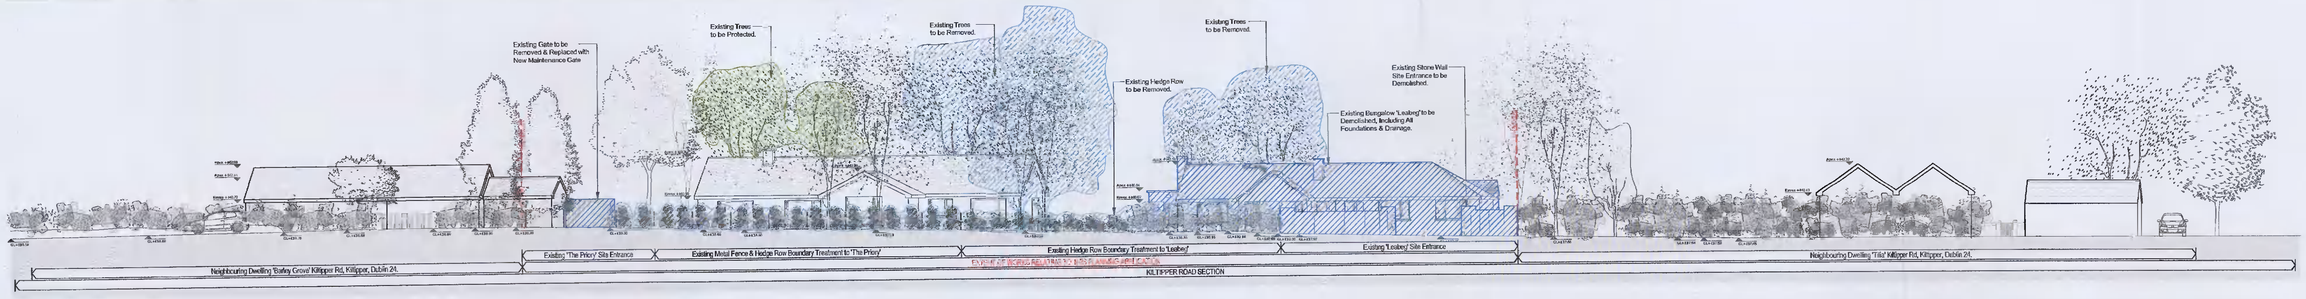

Existing Section A-A (Kiltipper Road Contiguous)

scale 1 : 200 @ A1

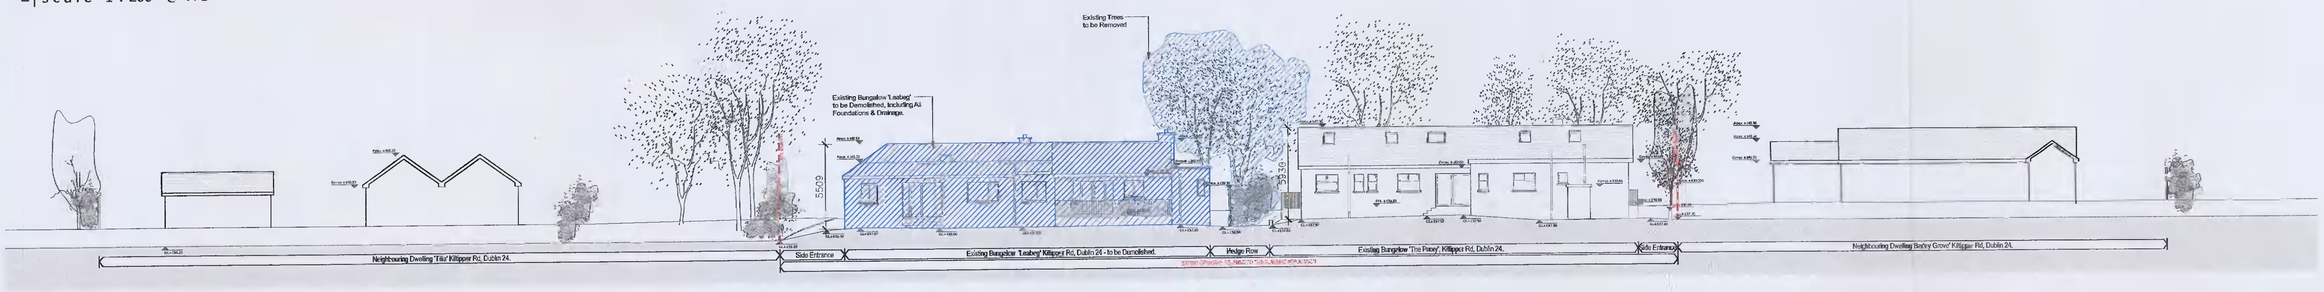

Existing Section B-B

scale 1 : 200 @ A1

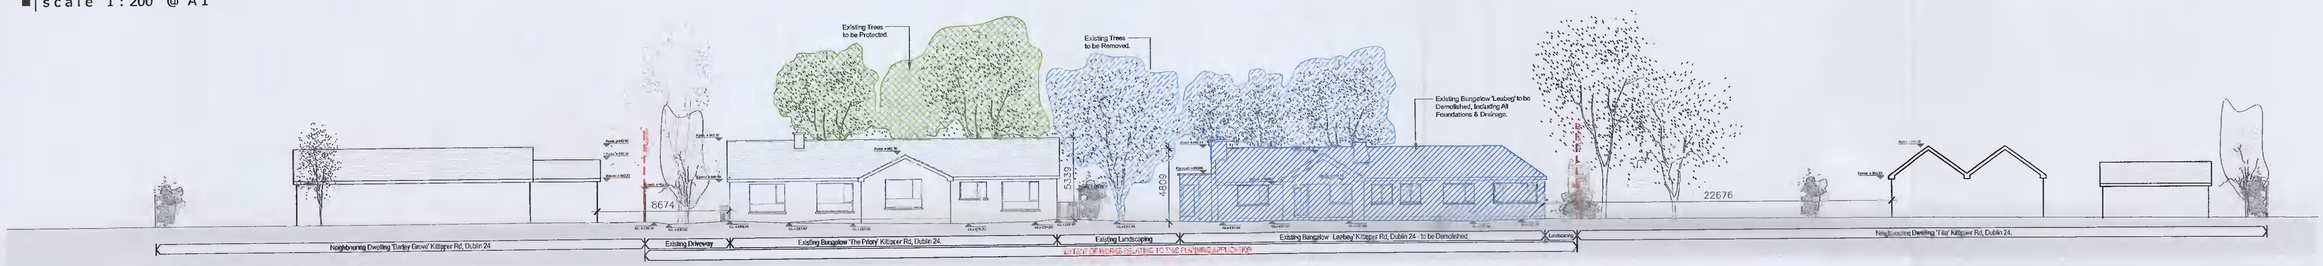

Existing Section C-C

scale 1 : 200 @ A1

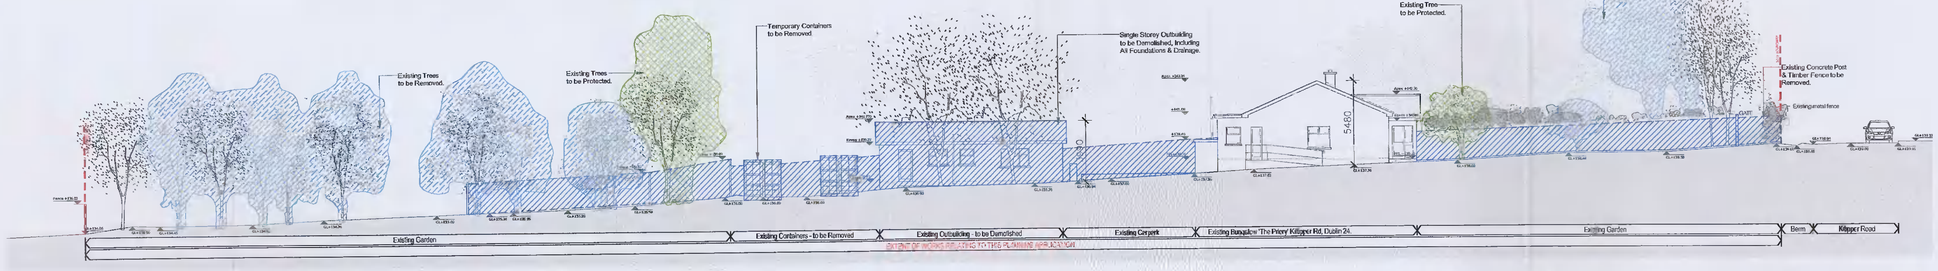

Existing Site Section D-D

scale 1 : 200 @ A1

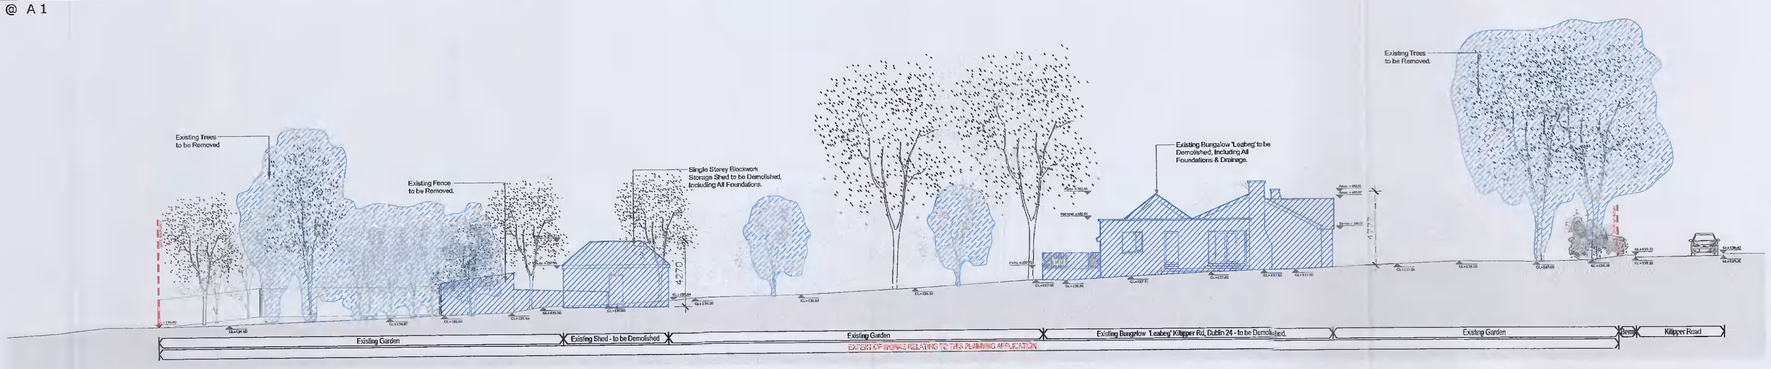

Existing Site Section E-E

scale 1 : 200 @ A1

Existing Site Sections

scale 1 : 200 @ A1

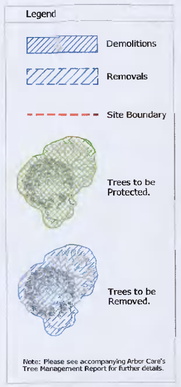

	DATE	INITIAL	NOTE
A			
B			
C			
D			
E			
F			

THIS DRAWING IS COPYRIGHT.
FIGURED DIMS. TO BE USED IN ALL CASES.

CAD FILE REF.
P:\2020\20-23 PMVT Kiltipper Rd

SCALE
1:200 @ A1

DRAWN BY
S.Everitt.

CHECKED K.Brady

DATE
October 2021

JOB
Development at Combined Sites of'The Priory' & 'Leabeg', Kiltipper Rd, Tallaght, Dublin 24.

CLIENT
Peter Mc Verry Trust

TITLE
Existing Site Sections

DRAWING NUMBER
20-23-P-250

REVISION

1, Mount Street Crescent, Dublin 2 Ireland Tel: +353 1 676 4125 Email: info@fkp.ie www.fkp.ie
Fitzgerald Kavanagh + partners