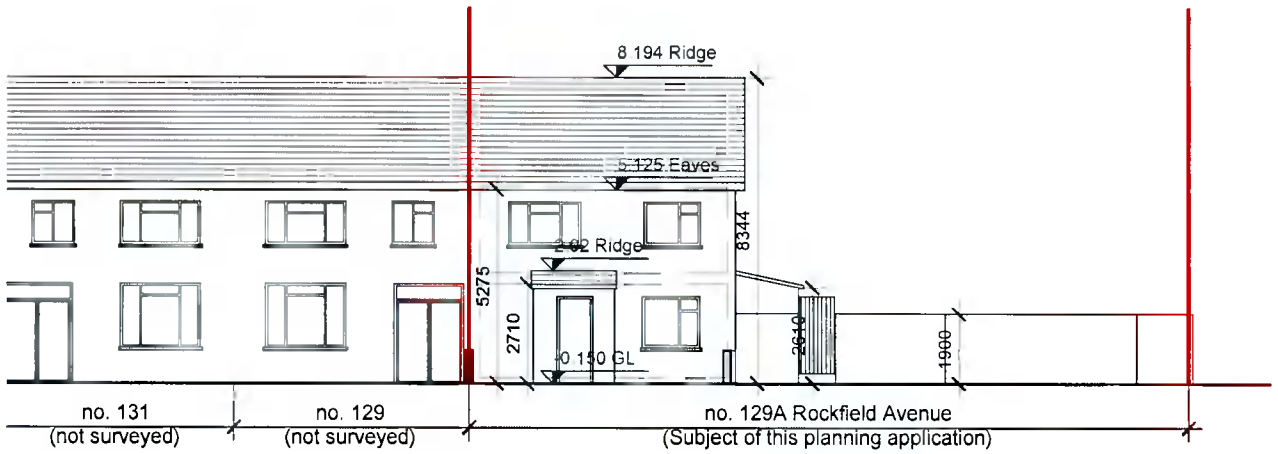

Existing Front Contiguous Elevations

1.200

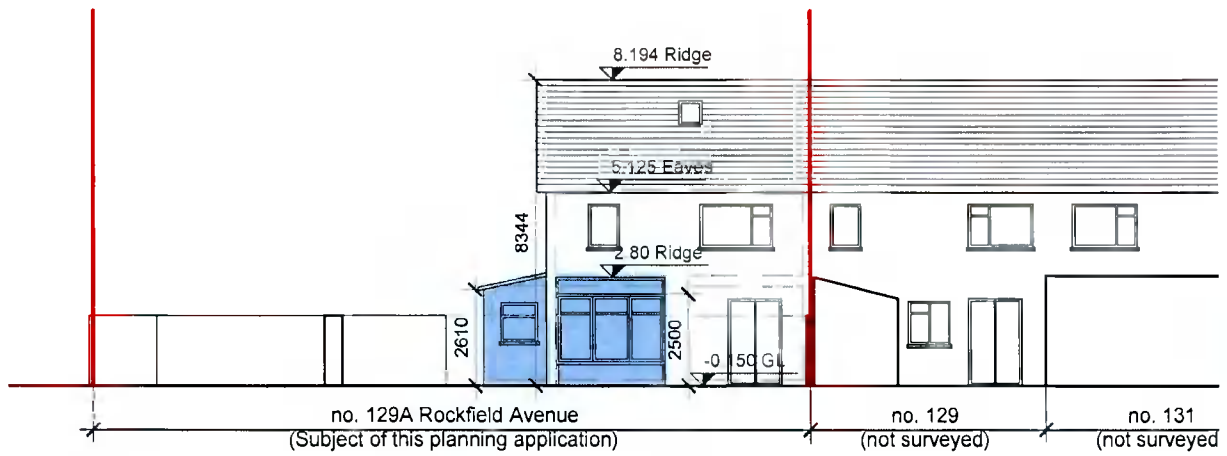

Existing Rear Contiguous Elevations

1.200

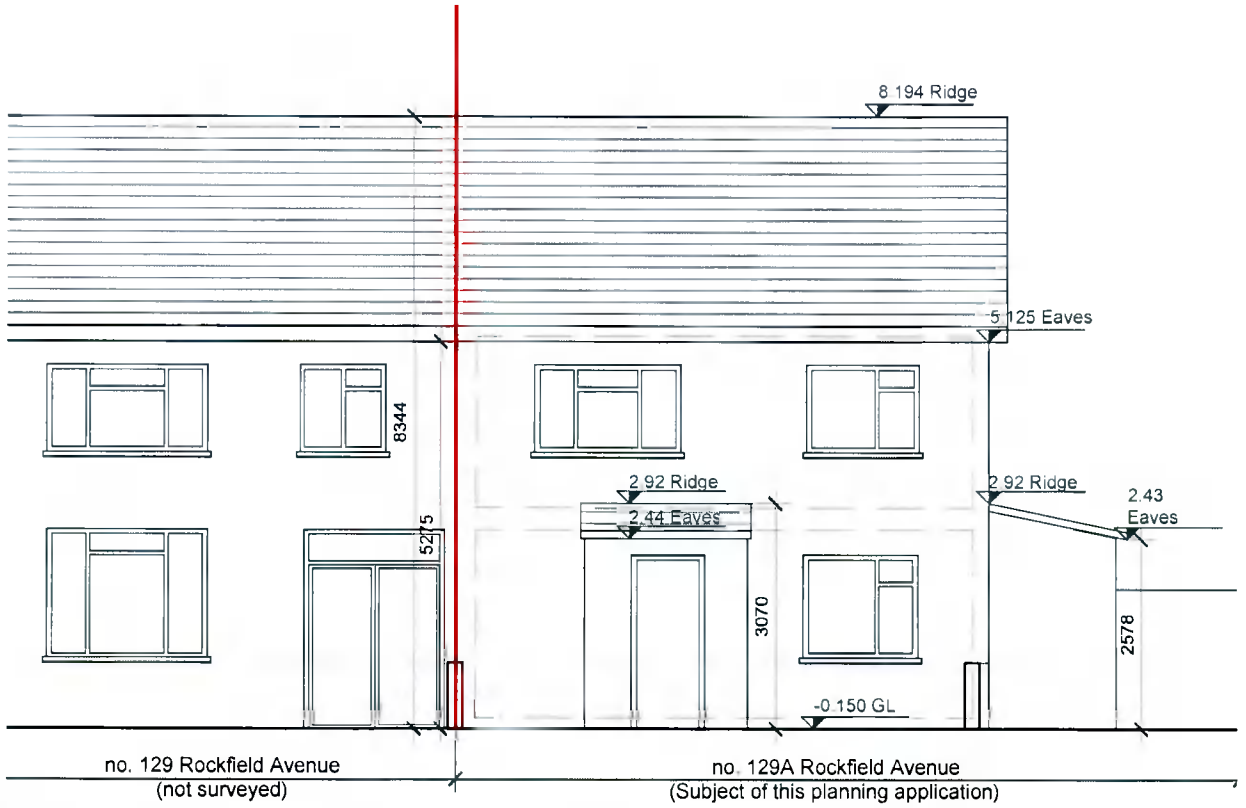

Existing Front Elevation (Northwest)

1.100

Existing Rear Elevation (Southeast)

1.100

NOTES

DO NOT SCALE - USE FIGURED DIMENSIONS ONLY.

ALL DIMENSIONS TO BE CHECKED ON SITE PRIOR TO CONSTRUCTION AND ANY DISCREPANCIES TO BE HIGHLIGHTED BY CONTRACTOR.

THIS DRAWING IS TO BE READ IN CONJUNCTION WITH ALL RELEVANT SPECIFICATIONS AND DRAWINGS.

ALL LEVELS ARE TO FINISHED LEVELS UNLESS OTHERWISE INDICATED.

SUBJECT TO DETAILED DESIGN REVISIONS AND PLANNING CONDITIONS NOT KNOWN AT SCHEME DESIGN STAGE.

TENDER DRAWINGS ARE NOT FOR CONSTRUCTION
ALL SETTING OUT AND DIMENSIONS TO BE AGREED ON SITE BASED ON CONSTRUCTION DRAWINGS.

LEGEND

indicates site boundary

indicates proposed demolition

revision:	description:	date:
PP.01	Issued For Planning Permission	12.10.21

drawing status: Planning Permission

General Arrangement

BRIGHT DESIGN ARCHITECTS
01 269 6860 • info@bda.ie • www.bda.ie
4 seafield park, booterstown, blackrock, co. dublin

project. 129A Rockfield Avenue, Pemystown, Dublin 12, D12 TD35

title. EXISTING CONTI. ELEVATIONS/ELEVATIONS

date: 11-10-21 | scale: 1:100/1:200@A3 | drawn by. DD

drawing number: 21016- 103 | rev. PP. 01

© Copyright - Bright Design Architects 2020
This drawing or design may not be reproduced without permission

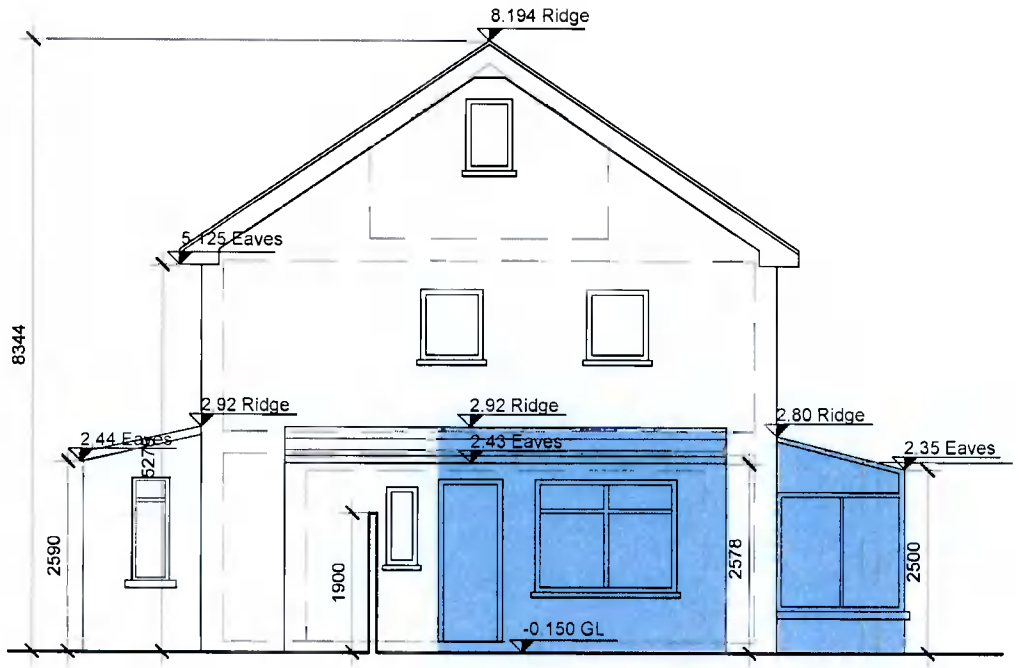

Existing Side Elevation (Southwest)
1.100

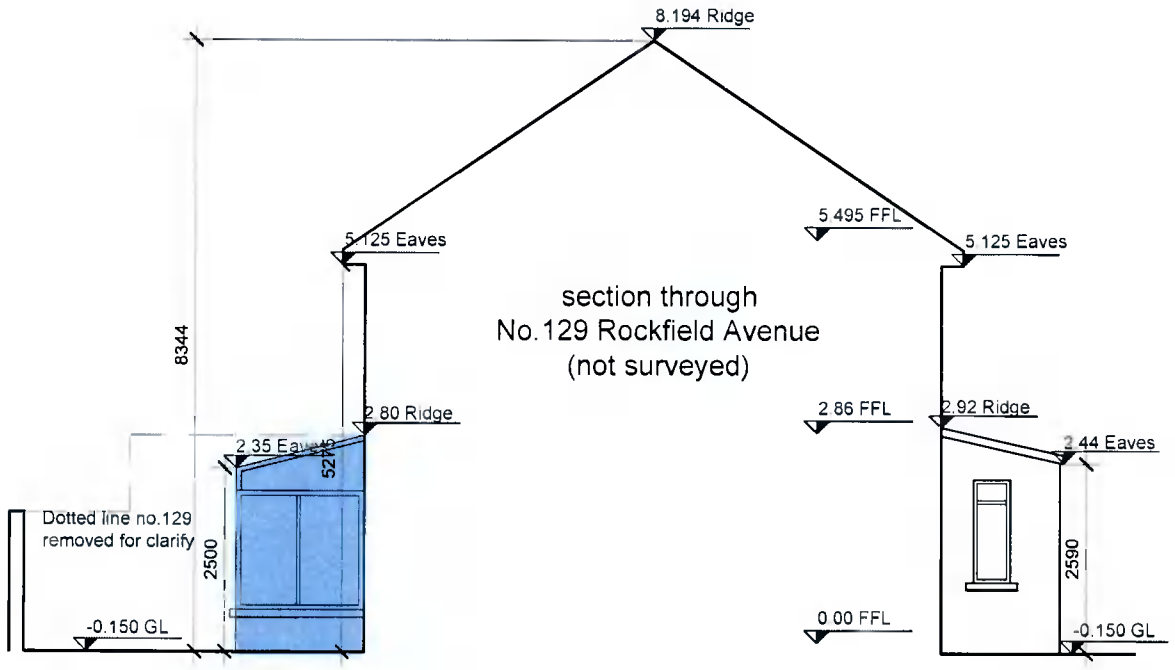

Existing Side Elevation (Northeast)
1.100

NOTES

DO NOT SCALE - USE FIGURED DIMENSIONS ONLY.

ALL DIMENSIONS TO BE CHECKED ON SITE PRIOR TO CONSTRUCTION AND ANY DISCREPANCIES TO BE HIGHLIGHTED BY CONTRACTOR.

THIS DRAWING IS TO BE READ IN CONJUNCTION WITH ALL RELEVANT SPECIFICATIONS AND DRAWINGS.

ALL LEVELS ARE TO FINISHED LEVELS UNLESS OTHERWISE INDICATED.

SUBJECT TO DETAILED DESIGN REVISIONS AND PLANNING CONDITIONS NOT KNOWN AT SCHEME DESIGN STAGE.

TENDER DRAWINGS ARE NOT FOR CONSTRUCTION. ALL SETTING OUT AND DIMENSIONS TO BE AGREED ON SITE BASED ON CONSTRUCTION DRAWINGS.

LEGEND

indicates site boundary

indicates proposed demolition

revision:	description:	date:
PP.01	Issued For Planning Permission	12.10.21

drawing status: **Planning Permission**

General Arrangement

BRIGHT DESIGN ARCHITECTS
01 269 6860 • info@bda.ie • www.bda.ie
4 seafield park, booterstown, blackrock, co. dublin

project: 129A Rockfield Avenue, Perrystown, Dublin 12, D12 TD35

title: EXISTING ELEVATIONS

date: 13-10-21 | scale: 1:100 @ A3 | drawn by: DD

drawing number: 21016- 104 | revision: PP. 01

© Copyright - Bright Design Architects 2020
This drawing or design may not be reproduced without permission