A2

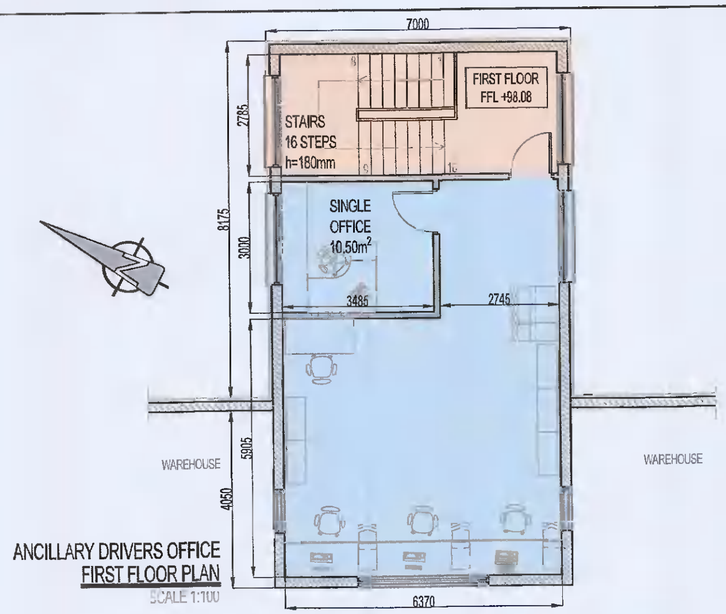

ANCILLARY DRIVERS OFFICE
FIRST FLOOR PLAN
SCALE 1:100

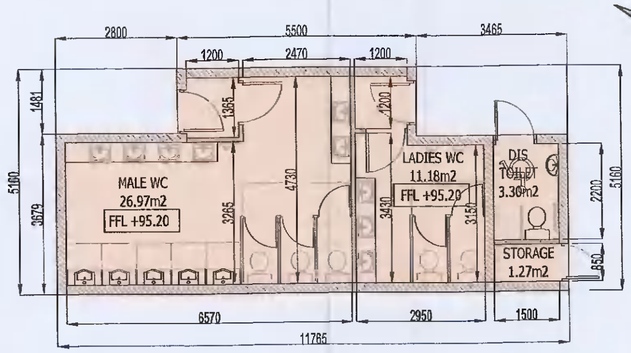

TYPICAL WAREHOUSE TOILET BLOCK
GROUND FLOOR PLAN
SCALE 1:100

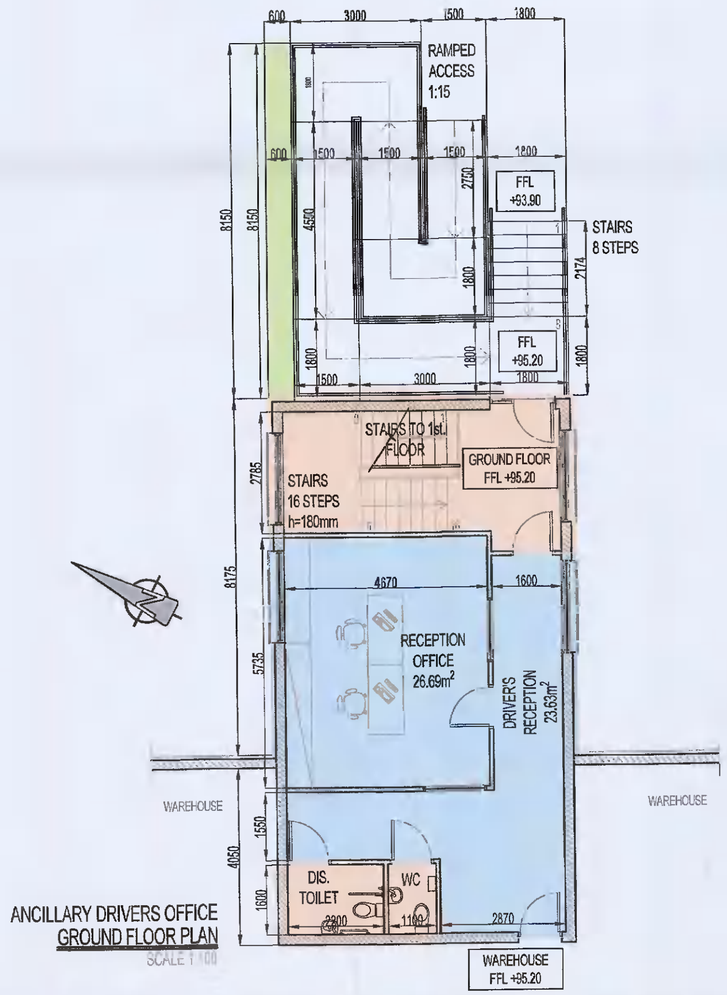

ANCILLARY DRIVERS OFFICE
GROUND FLOOR PLAN
SCALE 1:100

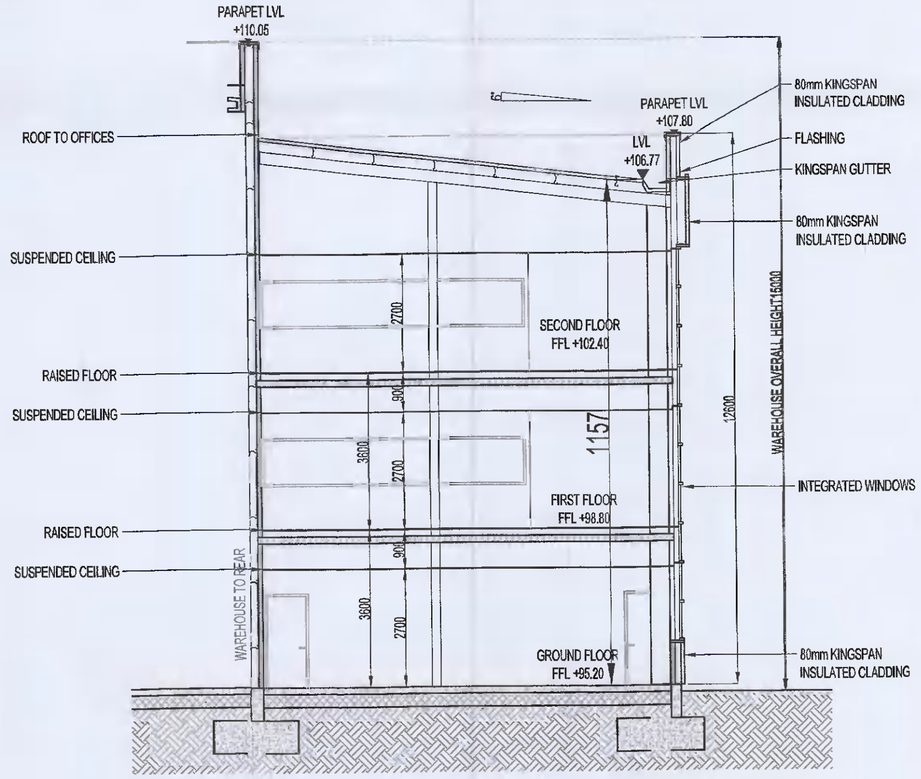

OFFICES - SECTION AA
SCALE 1:100

Mark	Date	By	Chk.	App.	Revision
PL2	12-10-2021	TK	PK	PK	ISSUED FOR PLANNING ADDITIONAL INFORMATION
PL1	18-05-2021	TK	PK	PK	ISSUED FOR PLANNING

Drawing Status
PLANNING AI

Job Title
WAREHOUSE DEVELOPMENT AT SITE R,
JORDANSTOWN ROAD,
AERODROME BUSINESS PARK
RATHCOOLE, CO. DUBLIN

Drawing Title
ANCILLARY DRIVERS OFFICE &
WAREHOUSE TOILET BLOCK
FLOOR PLANS & SECTION A-A

Architect/Client
EXETER IRELAND PROPERTY IV C LIMITED

KAVANAGH BURKE
CONSULTING ENGINEERS
Tel. 01 – 450 0694
Fax. 01 – 426 4340
Email: pkavanagh@kavanaghburke.ie
Unit G3, Calmount Pk.
Ballymount,
Dublin 12.

Drn	Checked	Approved
TK	PK	PK
Scales: as shown @A2		Date: OCTOBER 2021

Job No.	Drawing No.	Rev.
D1693	GA-A05	PL2