Existing Front Contiguous Elevation
1.200

Existing Rear Contiguous Elevation
1.200

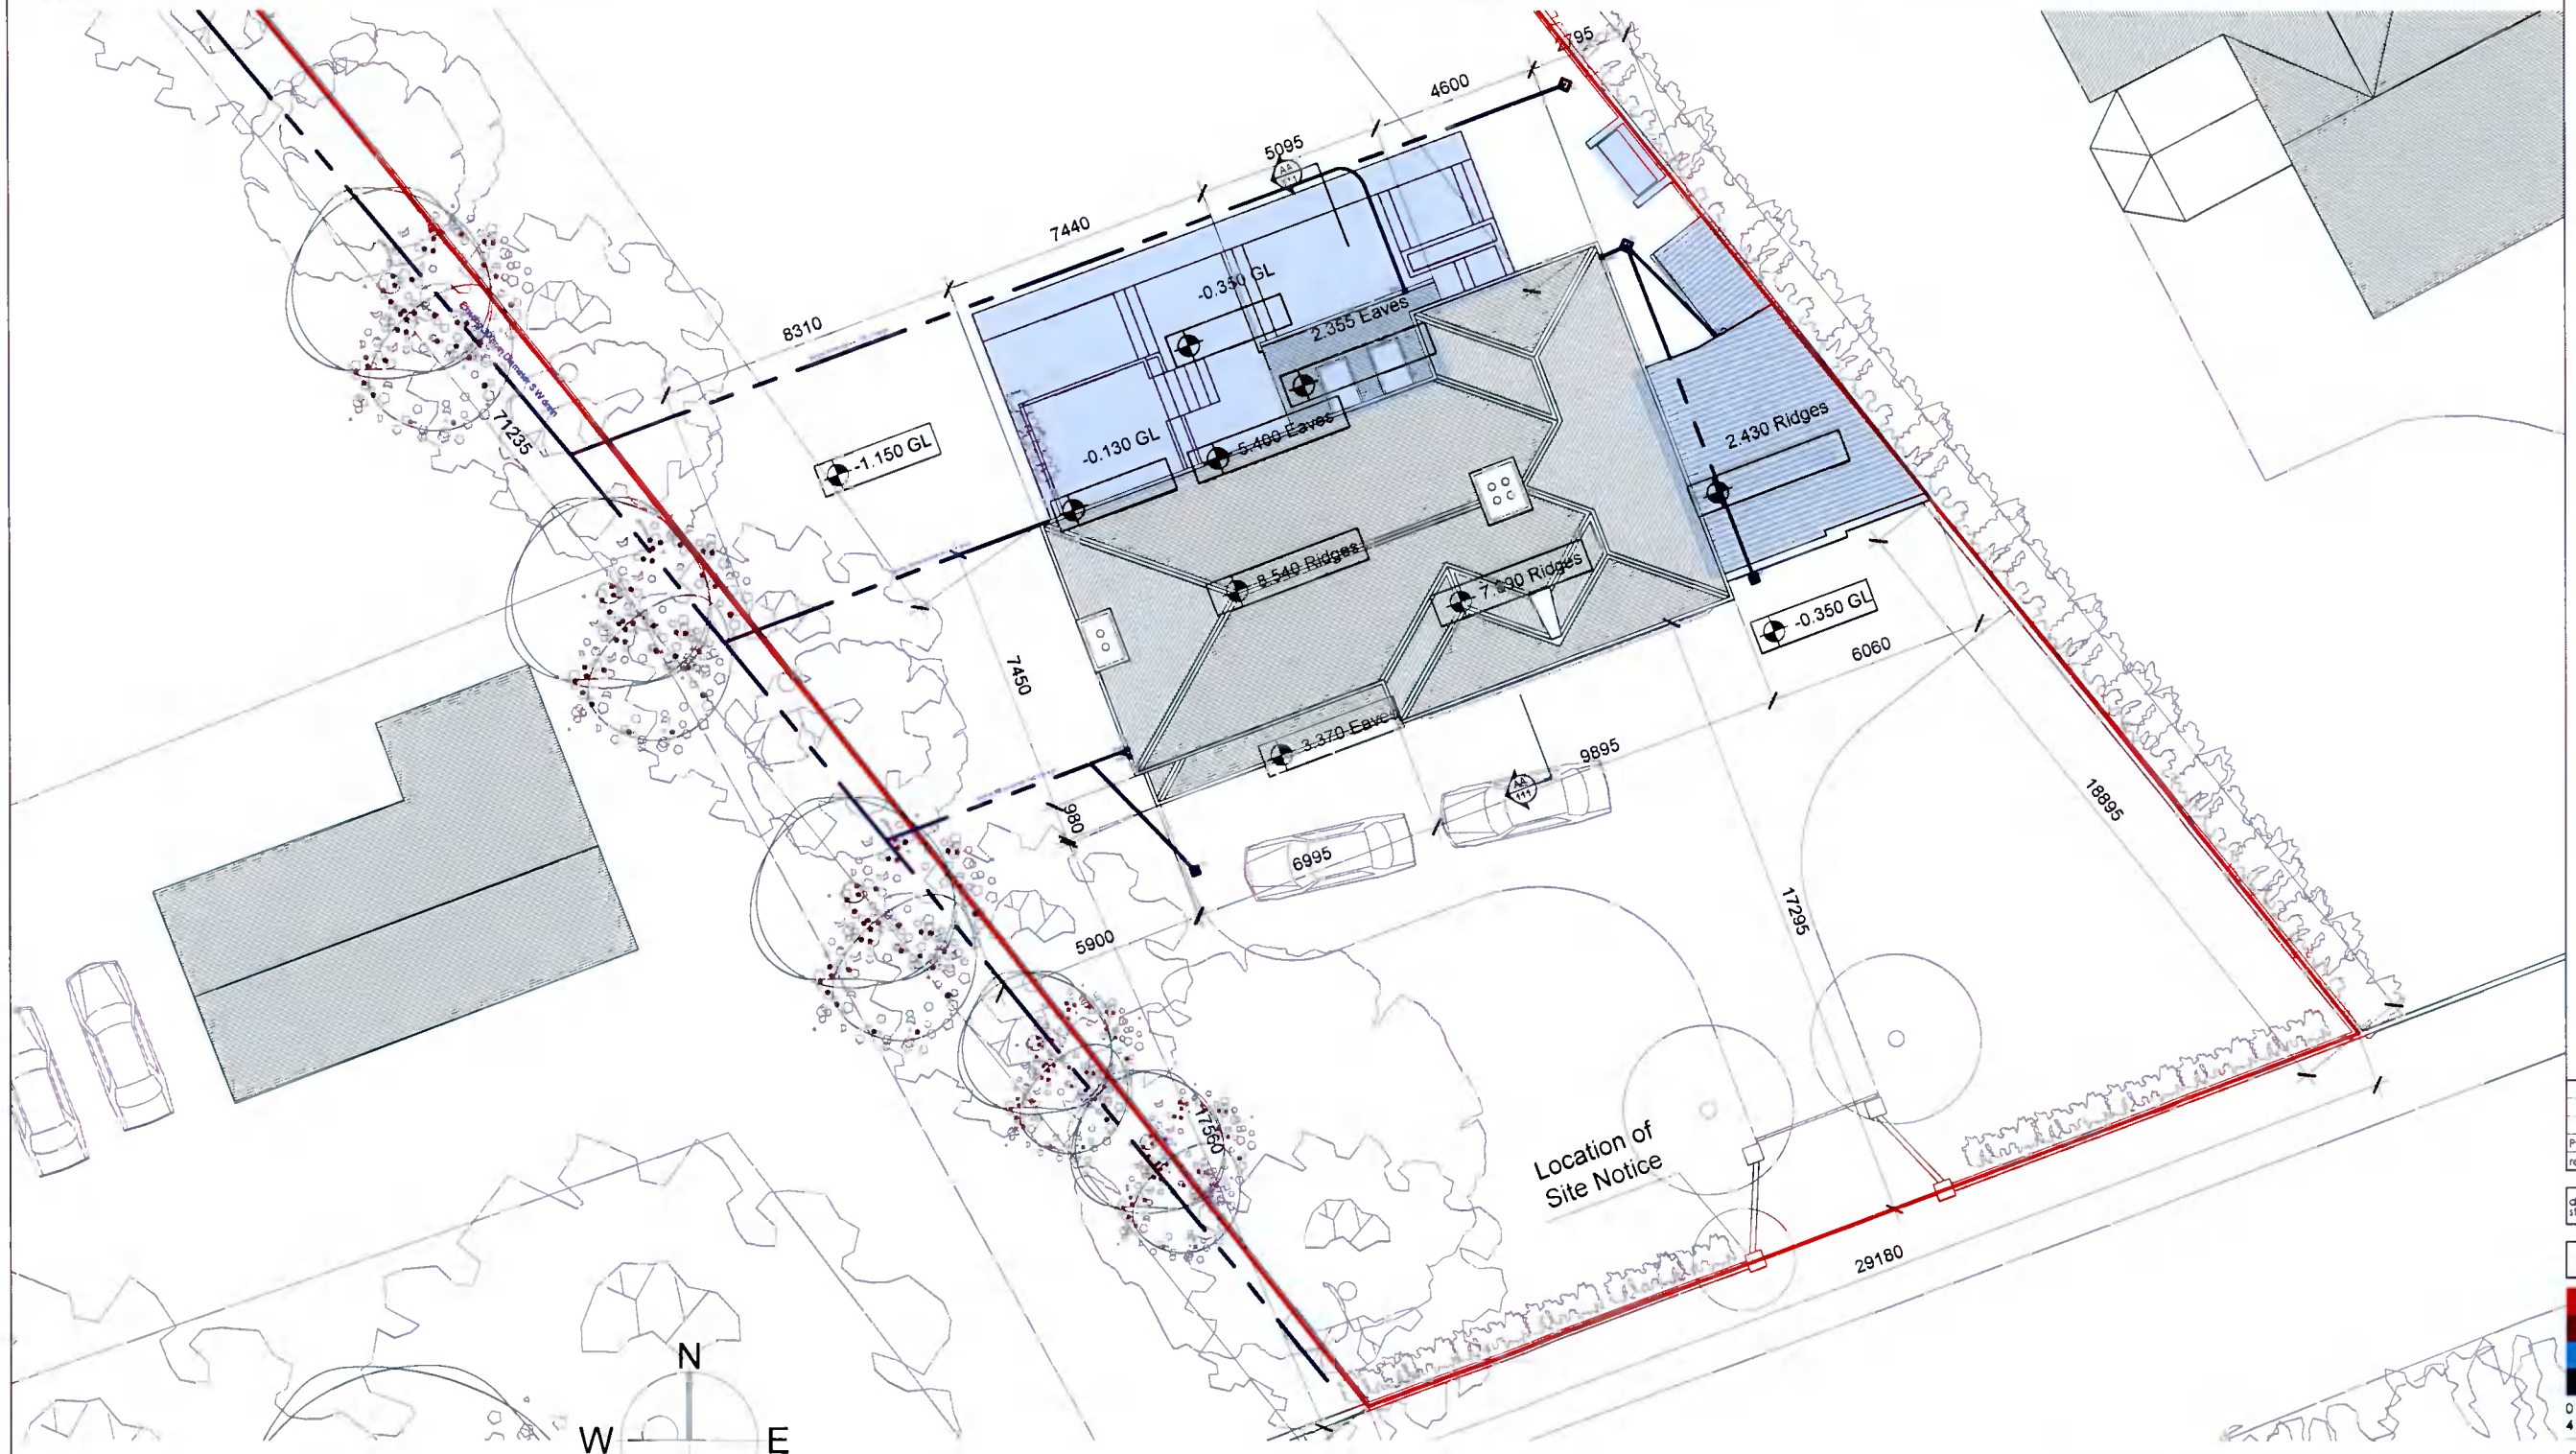

Existing Site Layout/Roof Plan
1.200

Based on a combination of OS MAP sheet 3391-17 (Order no 50215272_1) and survey

NOTES

DO NOT SCALE - USE FIGURED DIMENSIONS ONLY.

ALL DIMENSIONS TO BE CHECKED ON SITE PRIOR TO CONSTRUCTION AND ANY DISCREPANCIES TO BE HIGHLIGHTED BY CONTRACTOR

THIS DRAWING IS TO BE READ IN CONJUNCTION WITH ALL RELEVANT SPECIFICATIONS AND DRAWINGS.

ALL LEVELS ARE TO FINISHED LEVELS UNLESS OTHERWISE INDICATED

SUBJECT TO DETAILED DESIGN REVISIONS AND PLANNING CONDITIONS NOT KNOWN AT SCHEME DESIGN STAGE.

TENDER DRAWINGS ARE NOT FOR CONSTRUCTION. ALL SETTING OUT AND DIMENSIONS TO BE AGREED ON SITE BASED ON CONSTRUCTION DRAWINGS.

LEGEND

- indicates site boundary
- indicates proposed demolition
- indicates proposed works
- indicates retention elements

revision	description	date
PP.01	Issued For Planning Permission	19.10.21

drawing status: PLANNING PERMISSION

GENERAL ARRAGEMENT

BRIGHT DESIGN ARCHITECTS
01 269 6860 • info@bda.ie • www.bda.ie
4 seafield park, booterstown, blackrock, co. dublin

project: Hatfield House, Scholarstown Road, Dublin 16 D16 E4W6

title: EXISTING SITE PLAN & CONTIGUOUS ELEVATIONS

date: 30.07.21 | scale: 1:200@A3 | drawn by: JR

drawing number: 18059 102 | revision: PP. 01

© Copyright - Bright Design Architects 2018
This drawing or design may not be reproduced without permission