Based on a combination of OS MAP sheet 3391-17 (Order no 50215272_1) and survey

The Avenue

Clogheragh

Scholarstown Road

Donington

Birchview

Woodlands

Location of Site Notice

29724
46045
44660
37595
10953
74223
871
4642
961
10276
5108
7440
9379
8312
6756
5548
5576
1621
10342
7449
5899
8996
9893
5006
1055
19213
17295
29178
1756

N
W
E
S
North Point

Proposed Site Layout
1.500

NOTES

DO NOT SCALE - USE FIGURED DIMENSIONS ONLY.

ALL DIMENSIONS TO BE CHECKED ON SITE PRIOR TO CONSTRUCTION AND ANY DISCREPANCIES TO BE HIGHLIGHTED BY CONTRACTOR.

THIS DRAWING IS TO BE READ IN CONJUNCTION WITH ALL RELEVANT SPECIFICATIONS AND DRAWINGS.

ALL LEVELS ARE TO FINISHED LEVELS UNLESS OTHERWISE INDICATED.

SUBJECT TO DETAILED DESIGN REVISIONS AND PLANNING CONDITIONS NOT KNOWN AT SCHEME DESIGN STAGE.

TENDER DRAWINGS ARE NOT FOR CONSTRUCTION.
ALL SETTING OUT AND DIMENSIONS TO BE AGREED ON SITE BASED ON CONSTRUCTION DRAWINGS.

LEGEND

- indicates site boundary
- indicates proposed demolition
- indicates proposed works
- indicates retention elements
- indicates foul drainage
- indicates surface water

revisions	description	date:
PP 01	Issued For Planning Permission	19.10.21

drawing status: **PLANNING PERMISSION**

GENERAL ARRAGEMENT

BRIGHT DESIGN ARCHITECTS
01 269 6860 • info@bda.ie • www.bda.ie
4 seafield park, booterstown, blackrock, co. dublin

project: Hayfield House, Scholarstown Road, Dublin 16 D16 K4W8
title: **PROPOSED SITE LAYOUT PLAN**
date: 30.07.21 | scale: 1:500@A3 | drawn by: JK
drawing number: **18059 200** | revision: **PP. 01**

© Copyright - Bright Design Architects 2018
This drawing or design may not be reproduced without permission

Proposed Front Contiguous Elevation
1.200

Proposed Rear Contiguous Elevation
1.200

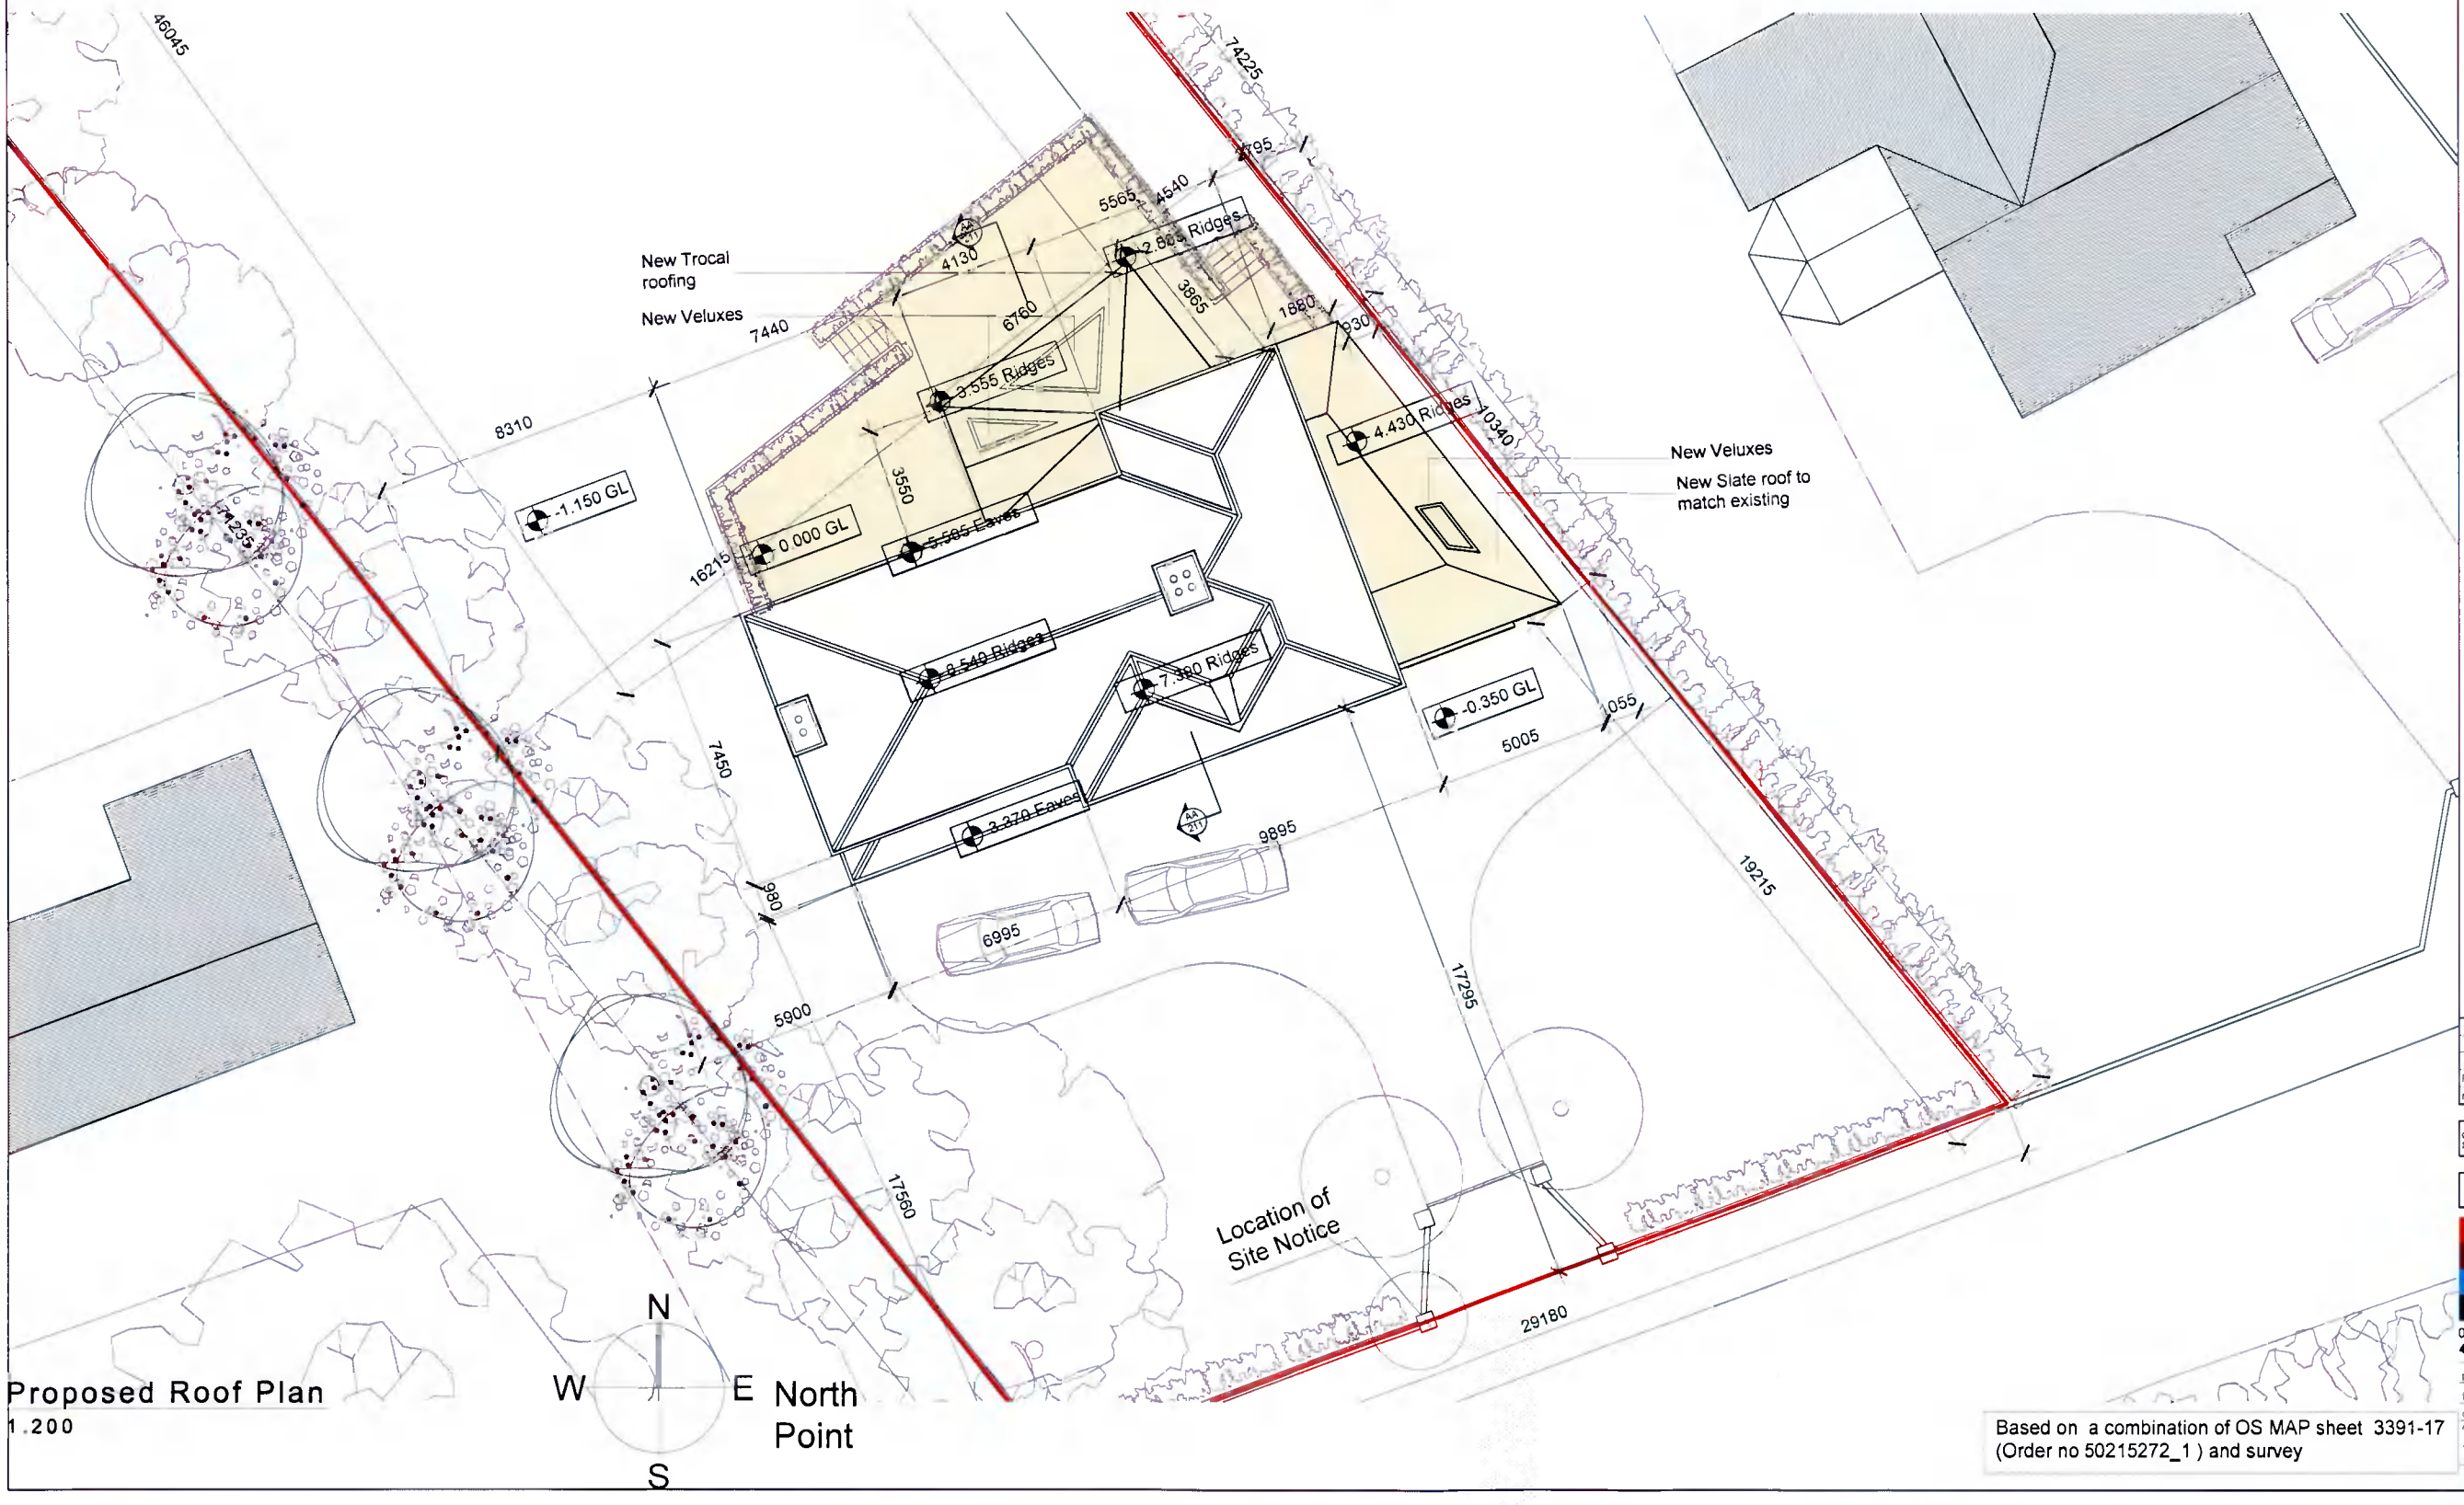

Proposed Roof Plan
1.200

NOTES

DO NOT SCALE - USE FIGURED DIMENSIONS ONLY.

ALL DIMENSIONS TO BE CHECKED ON SITE PRIOR TO CONSTRUCTION AND ANY DISCREPANCIES TO BE HIGHLIGHTED BY CONTRACTOR

THIS DRAWING IS TO BE READ IN CONJUNCTION WITH ALL RELEVANT SPECIFICATIONS AND DRAWINGS

ALL LEVELS ARE TO FINISHED LEVELS UNLESS OTHERWISE INDICATED.

SUBJECT TO DETAILED DESIGN REVISIONS AND PLANNING CONDITIONS NOT KNOWN AT SCHEME DESIGN STAGE.

TENDER DRAWINGS ARE NOT FOR CONSTRUCTION. ALL SETTING OUT AND DIMENSIONS TO BE AGREED ON SITE BASED ON CONSTRUCTION DRAWINGS.

LEGEND

- indicates site boundary
- indicates proposed demolition
- indicates proposed works
- indicates retention elements
- indicates foul drainage
- indicates surface water

Based on a combination of OS MAP sheet 3391-17 (Order no 50215272_1) and survey

revision	description:	date
PP.01	Issued For Planning Permission	19.10.21

drawing status: **PLANNING PERMISSION**

GENERAL ARRAGEMENT

BRIGHT DESIGN ARCHITECTS
01 269 6860 • info@bda.ie • www.bda.ie
4 seafield park, booterstown, blackrock, co. dublin

project: Hayfield House, Scholarstown Road, Dublin 16 D16 K4W8
title: **PROPOSED ROOF PLAN & CONTIGUOUS ELEVATIC**
date: 30.07.21 | scale: 1:200@A3 | drawn by: JK
drawing number: **18059 201** | revision: **PP. 01**

© Copyright - Bright Design Architects 2018
This drawing or design may not be reproduced without permission