A0

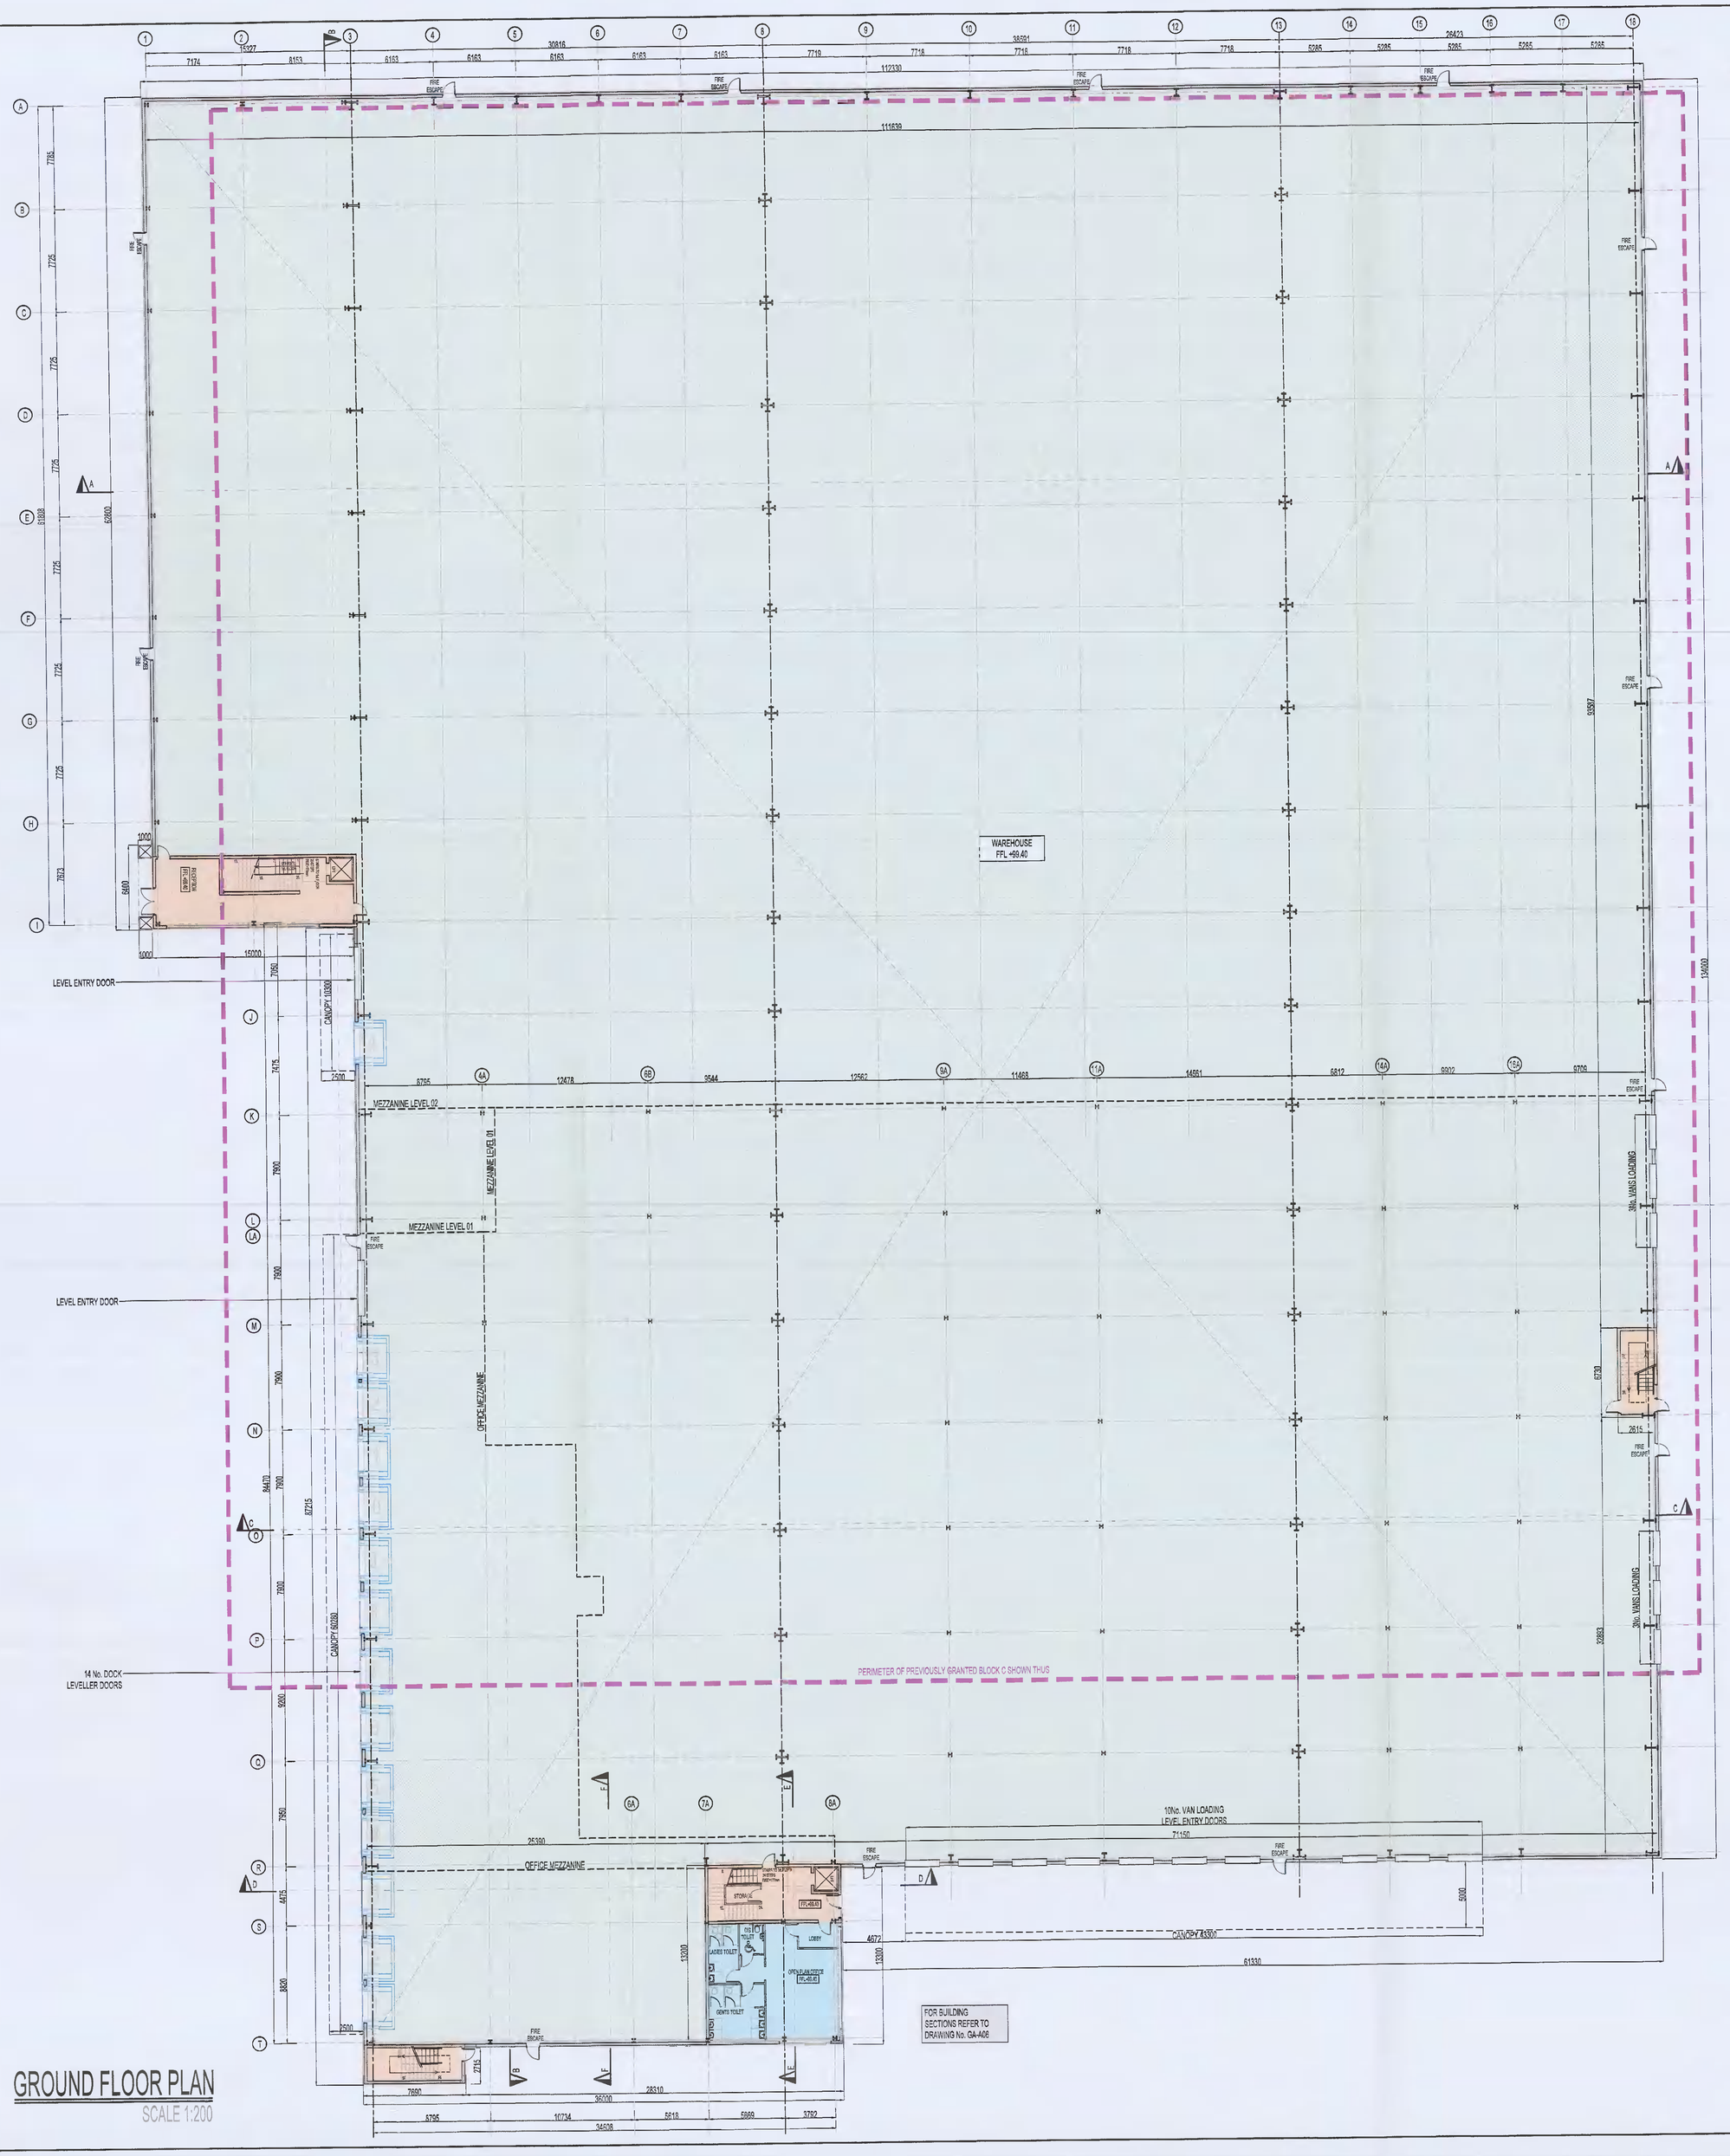

GROUND FLOOR PLAN

SCALE 1:200

P1.4	31/03/23	TK	PK	PK	ISSUED FOR PLANNING ALTERATION ADDITIONAL INFORMATION
P1.3	31/03/23	TK	PK	PK	ISSUED FOR PLANNING ALTERATION
Mark	Date	By	Chk.	App.	Revisions

Drawing Status
PLANNING ALTERATION AI

Job Title
DEVELOPMENT AT SITE C,
COLLEGE LANE, GREENOGUE
RATHCOOLE
CO. DUBLIN

Drawing Title
GROUND FLOOR PLAN

Architect/Client
JORDANSTOWN PROPERTIES LTD

KAVANAGH BURKE
CONSULTING ENGINEERS
Tel: 01 - 4839894
Fax: 01 - 4284340
Email: pkavanagh@kavanaghburke.ie
Unit 03, Calmount Pk.
Ballymount,
Dublin 12.

Dr. TK	Checked PK	Approved PK	
Scales 1:200		Date OCTOBER 2021	
Job No. D1658	Drawing No. GA-A01	Rev. PL4	