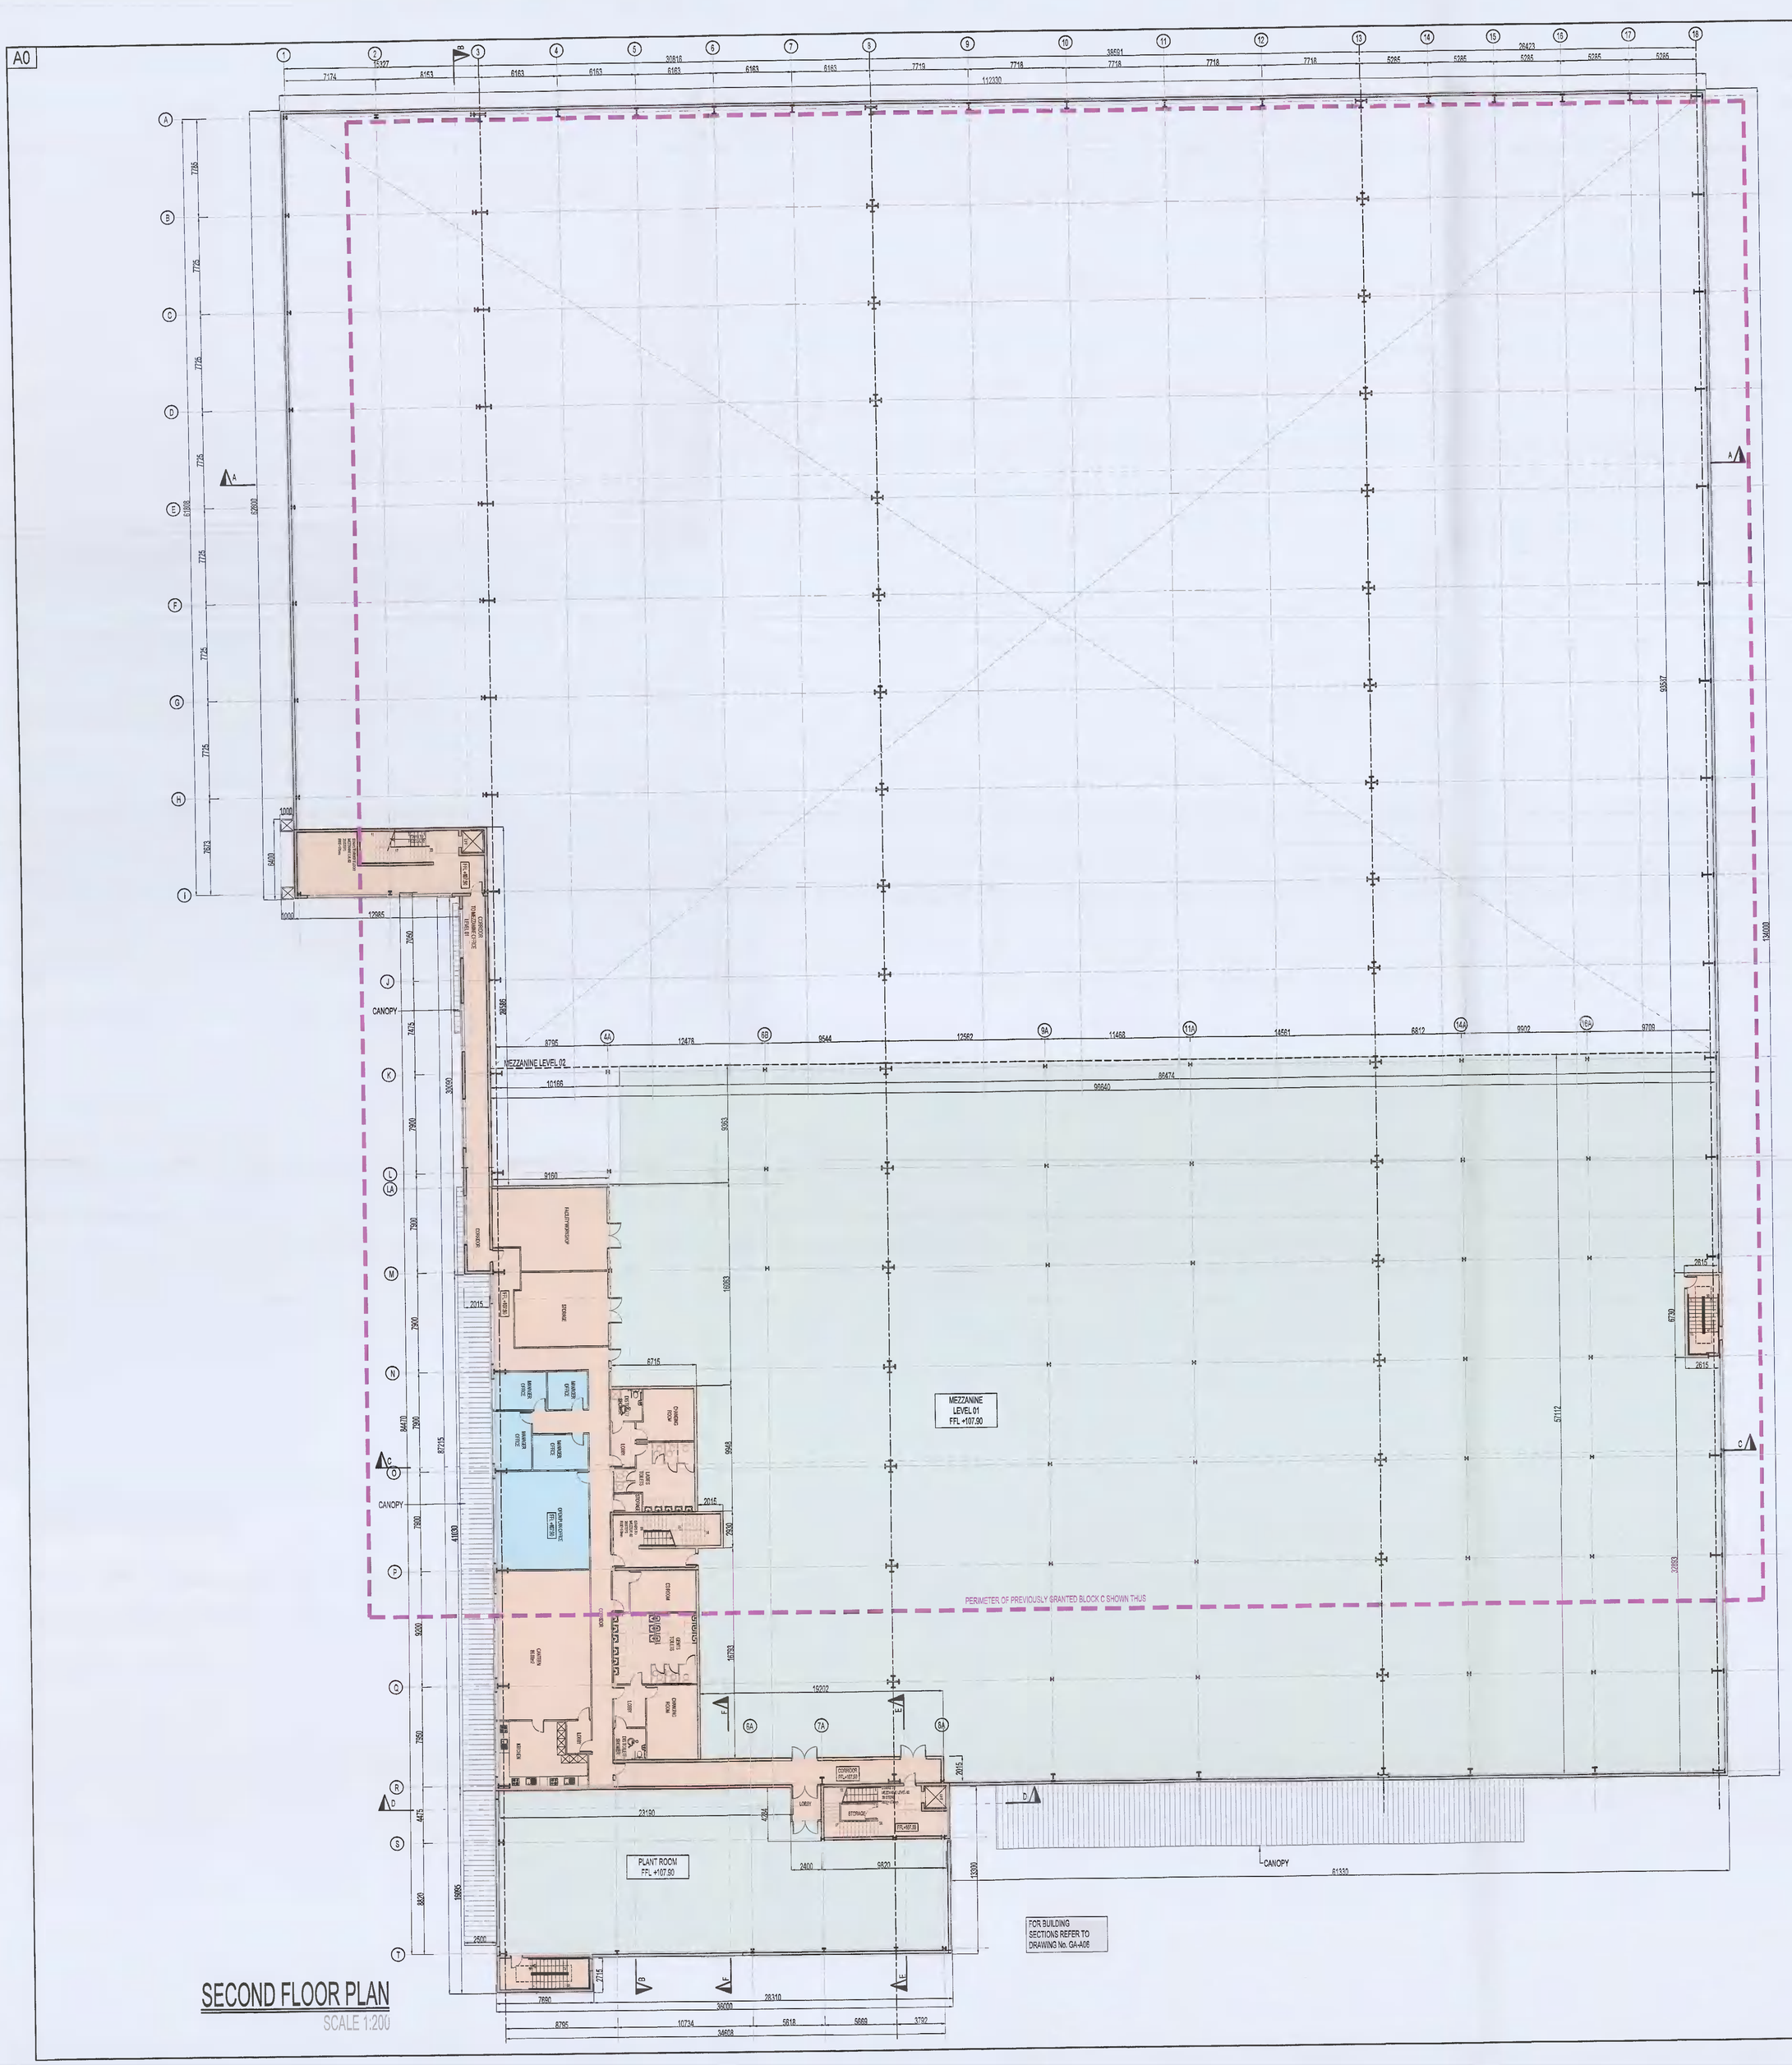

SECOND FLOOR PLAN
SCALE 1:200

Rev	Date	By	Chk.	App.	Revision
PL4	28-06-2021	TK	PK	PK	ISSUED FOR PLANNING ALTERATION ADDITIONAL INFORMATION
PL3	01-07-2021	TK	PK	PK	ISSUED FOR PLANNING ALTERATION

Drawing Status
PLANNING ALTERATION AI

Job Title
DEVELOPMENT AT SITE C,
COLLEGE LANE, GREENOGUE
RATHCOOLE
CO. DUBLIN

Drawing Title
SECOND FLOOR PLAN
MEZZANINE LEVEL 01

Architect/Client
JORDANSTOWN PROPERTIES LTD

KAVANAGH BURKE
CONSULTING ENGINEERS
Tel. 01 - 450 0894
Fax. 01 - 425 4340
Email pkavanagh@kavanaghburke.ie
Unit G3, Calmount Pk.
Ballymount,
Dublin 12.

Drn. TK	Checked PK	Approved PK
Scale 1:200		Date OCTOBER 2021

Job No.	Drawing No.	Rev.
D1658	GA-A03	PL4