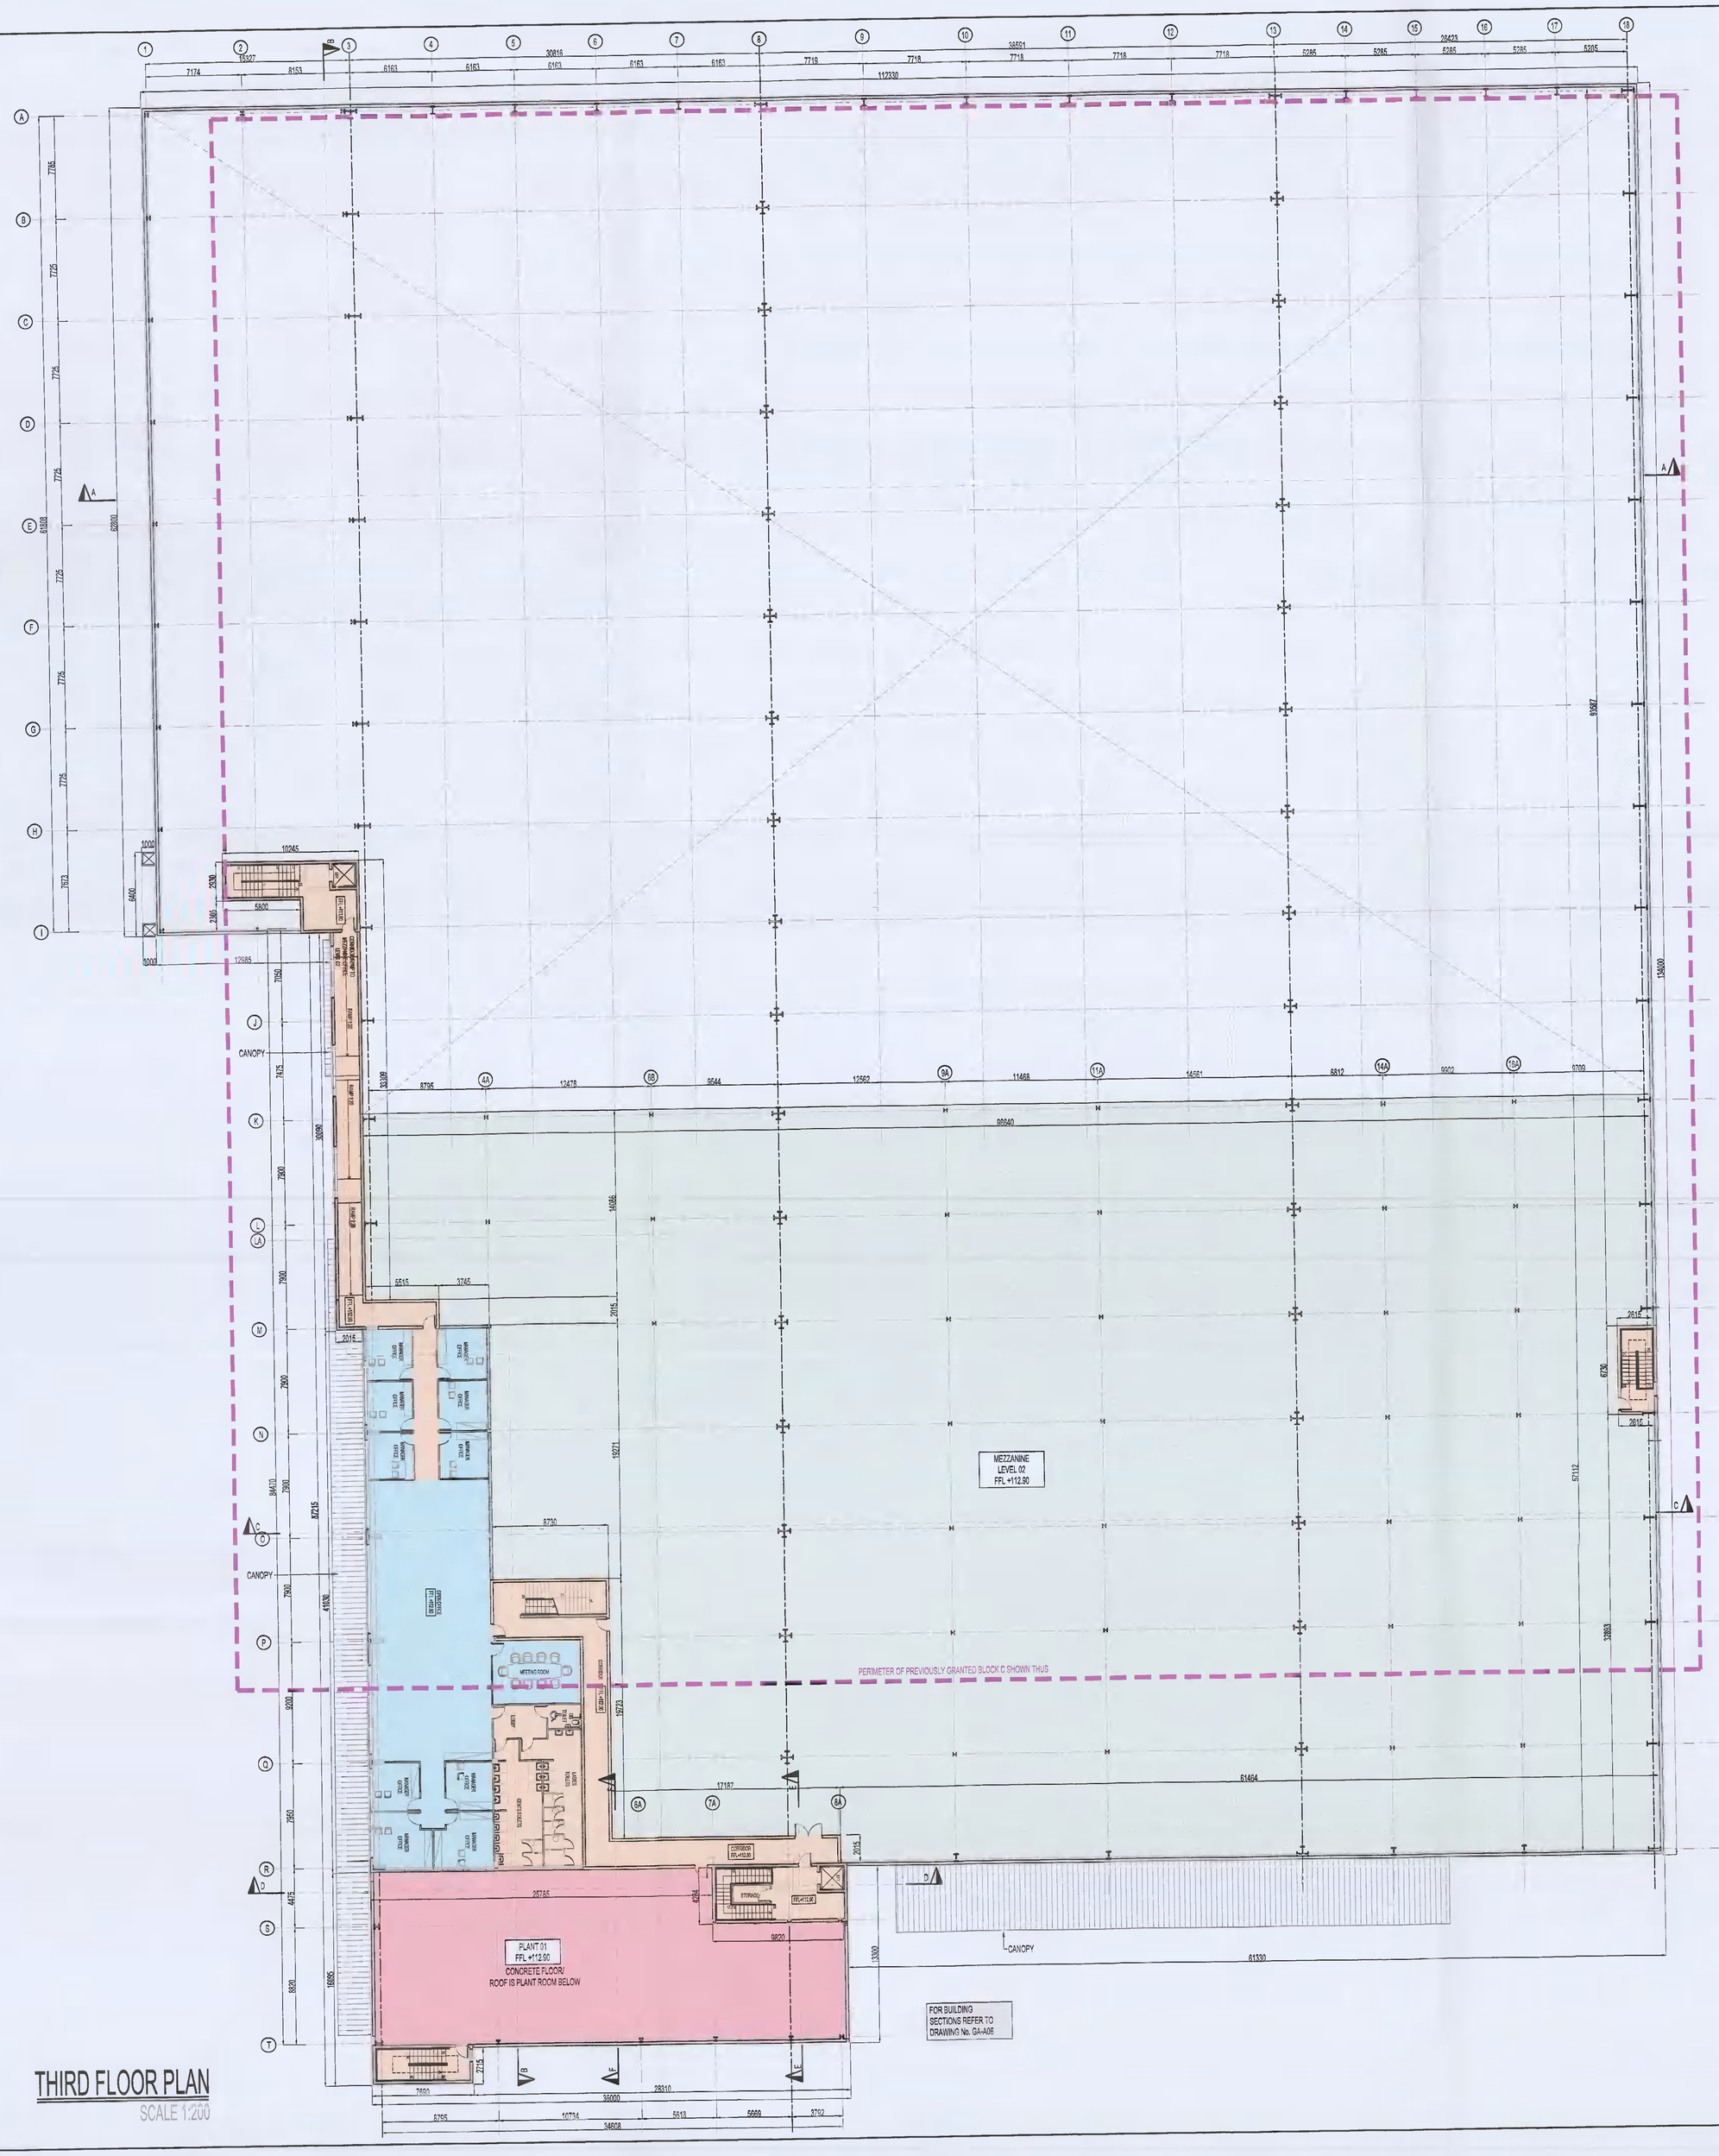

THIRD FLOOR PLAN
SCALE 1:200

Mark	Date	By	Chk.	App.	Revision
PL4	26-10-2021	TK	PK	PK	ISSUED FOR PLANNING ALTERATION ADDITIONAL INFORMATION
PL3	01-07-2021	TK	PK	PK	ISSUED FOR PLANNING ALTERATION

Drawing Status
PLANNING ALTERATION AI

Job Title
DEVELOPMENT AT SITE C,
COLLEGE LANE, GREENOGUE
RATHCOOLE
CO. DUBLIN

Drawing Title
THIRD FLOOR PLAN
MEZZANINE LEVEL 02

Architect/Client
JORDANSTOWN PROPERTIES LTD

KAVANAGH BURKE
CONSULTING ENGINEERS
Tel. 01 - 453 0694 Unit G3, Calmount Pk.
Fax. 01 - 428 4140 Ballymount,
Email: pkavanagh@kavanaghburke.ie Dublin 12.

Dwn. TK	Checked PK	Approved PK
Scales 1:200		Date OCTOBER 2021

Job No.	Drawing No.	Rev.
D1658	GA-A04	PL4