A0

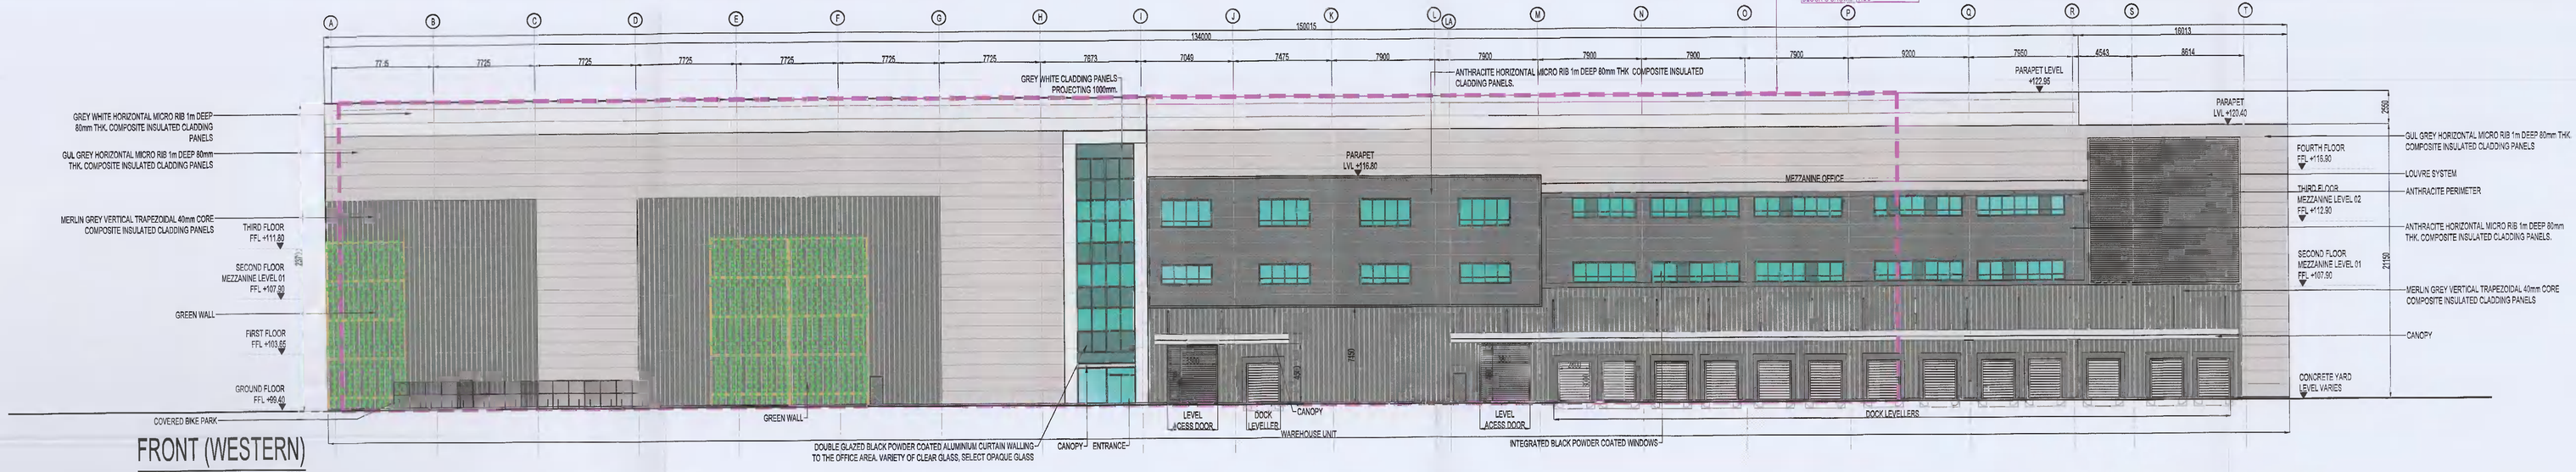

FRONT (WESTERN)

SCALE 1:200

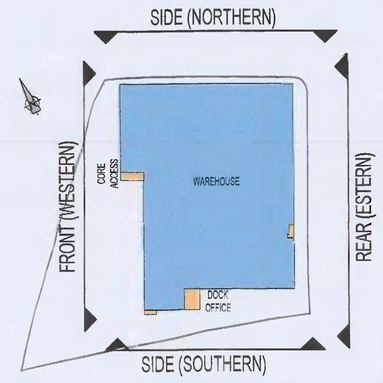

KEY PLAN

SIDE (SOUTHERN)

SCALE 1:200

REAR (EASTERN)

SCALE 1:200

SIDE (NORTHERN)

SCALE 1:200

Mark	Date	Ini	Chk	App	Revision
PL4	14/10/21	TK	PK	PK	ISSUED FOR PLANNING ALTERATION ADDITIONAL INFORMATION
PL3	01/07/21	TK	PK	PK	ISSUED FOR PLANNING ALTERATION

Drawing Status: PLANNING ALTERATION

Job Title: DEVELOPMENT AT SITE C, COLLEGE LANE, GREENOGUE RATHCOOLE CO. DUBLIN

Drawing Title: ELEVATIONS

Architect/Client: JORDANSTOWN PROPERTIES LTD

KAVANAGH BURKE CONSULTING ENGINEERS
Tel. 01 - 450 0994
Fax. 01 - 428 4340
Email: pkavanagh@kavanaghburke.ie
Unit D3, Calmount Pk.
Ballymount,
Dublin 12.

Dr.	Checked	Approved
TK	PK	PK
Scale: 1:200		Date: OCTOBER 2021

Job No.	Drawing No.	Rev.
D1658	GA-A08	PL4