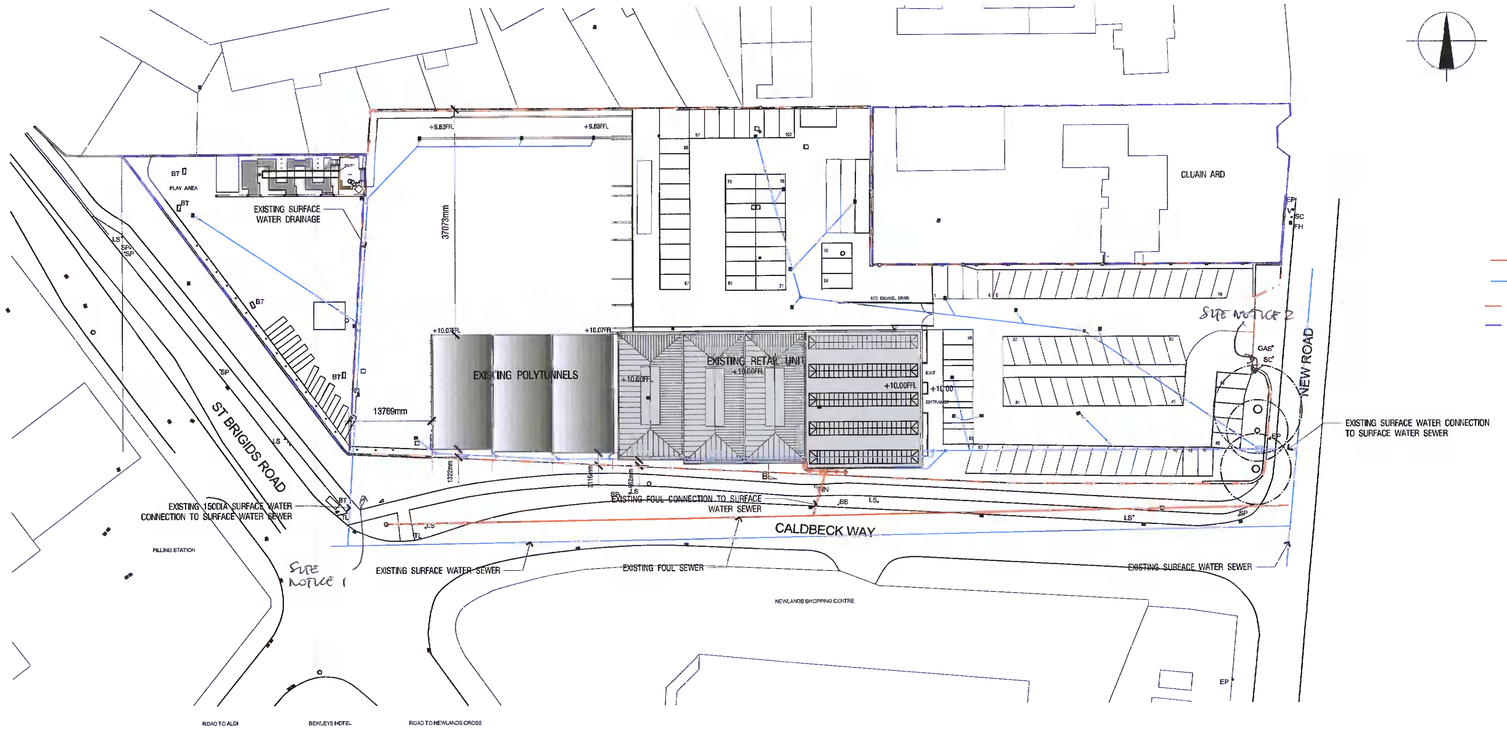

1 EXISTING SITE PLAN
Scale: 1:500

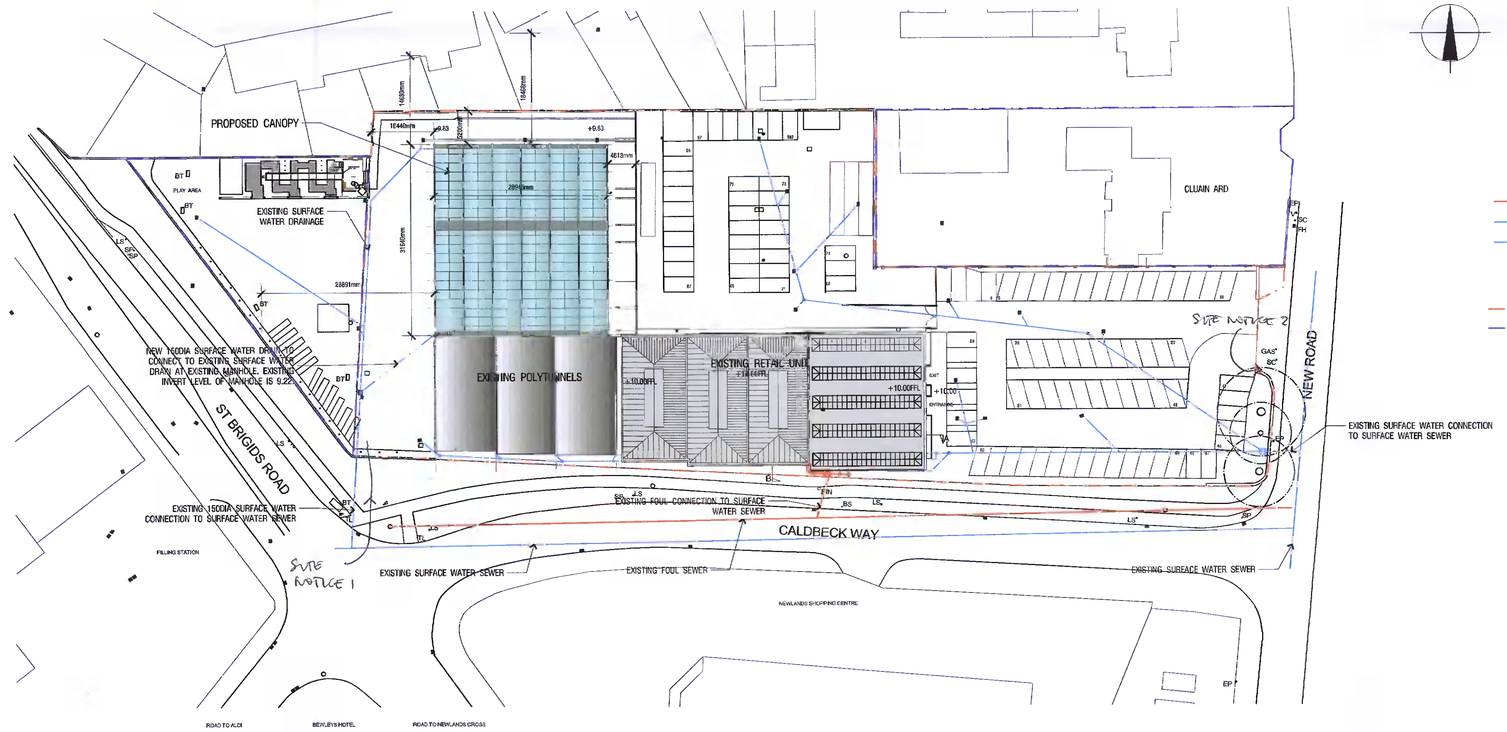

2 PROPOSED SITE PLAN
Scale: 1:500

TEMPORARY BENCHMARK 10.00 IS FINISHED FLOOR LEVEL OF EXISTING GROUND FLOOR SLAB

No.	Date	By	Revision Notes
A	25/10/2021	TC	PLANNING APPLICATION

TIM CHAPMAN architects
69 Sallins Bridge Sallins
Co Kildare W91 T3Y6
T - 086 850 8373
e - tim@timchapmanarchitects.ie

Client: NEWLANDS NURSERIES LTD

Project Title: PROPOSED COVERED EXTERNAL AREA
NEWLANDS GARDEN CENTRE
NEW ROAD, CLONDALKIN, DUBLIN 22

Sheet Title: SITE PLANS

Status: PLANNING DRAWING

CS Sheet No. 3326-14 & 15	Scale @ A1 1:500
Drawn By Tim Chapman	Project ID 522
Date drawing plotted 25/10/2021	Sheet No. A-0001 Status P Rev A
CAD File Name 522-P-01.vwx	