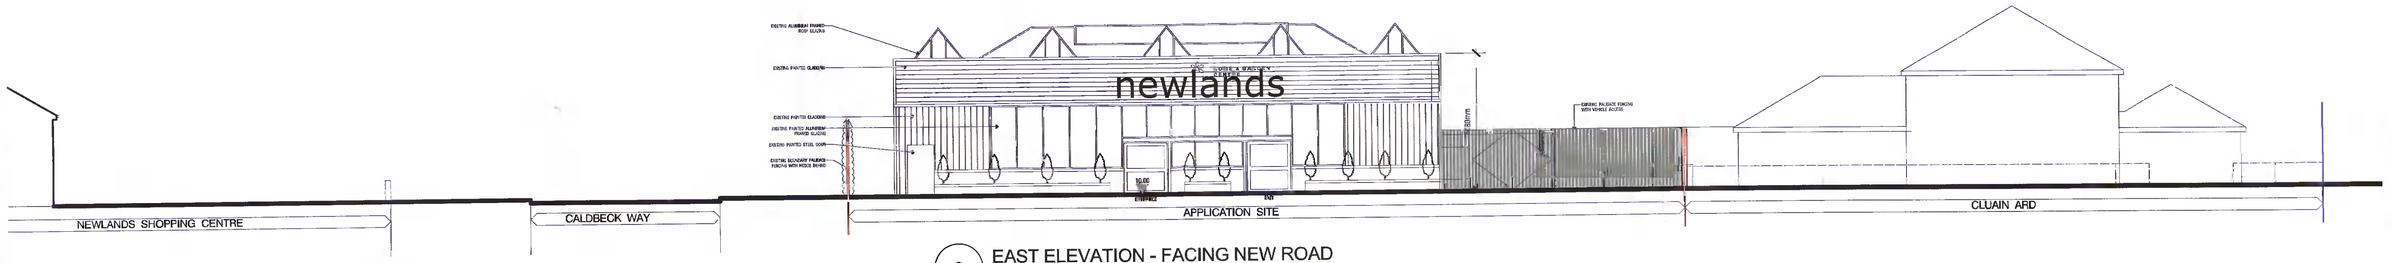

2 EAST ELEVATION - FACING NEW ROAD
Scale: 1:125

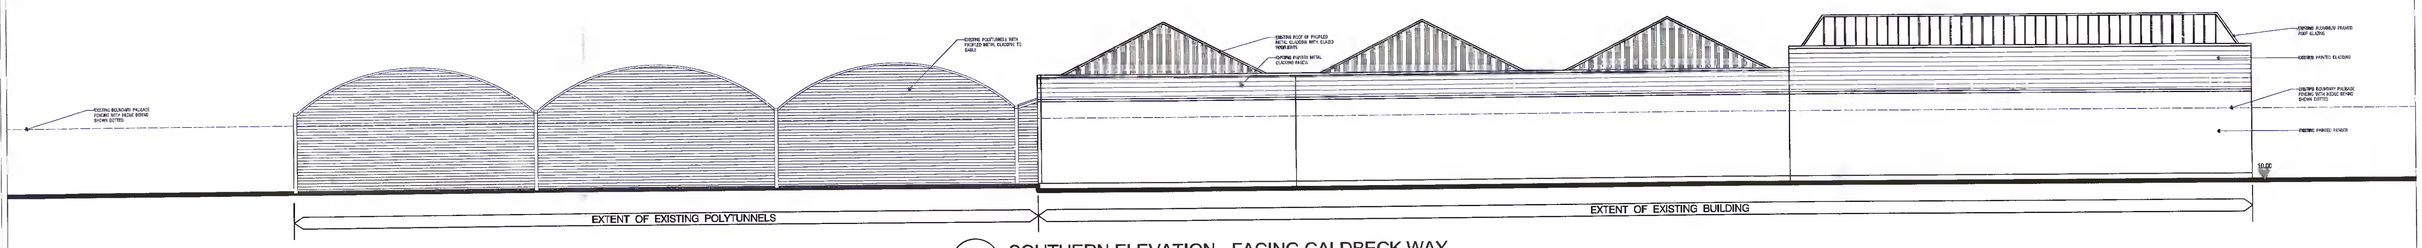

3 SOUTHERN ELEVATION - FACING CALDBECK WAY
Scale: 1:125

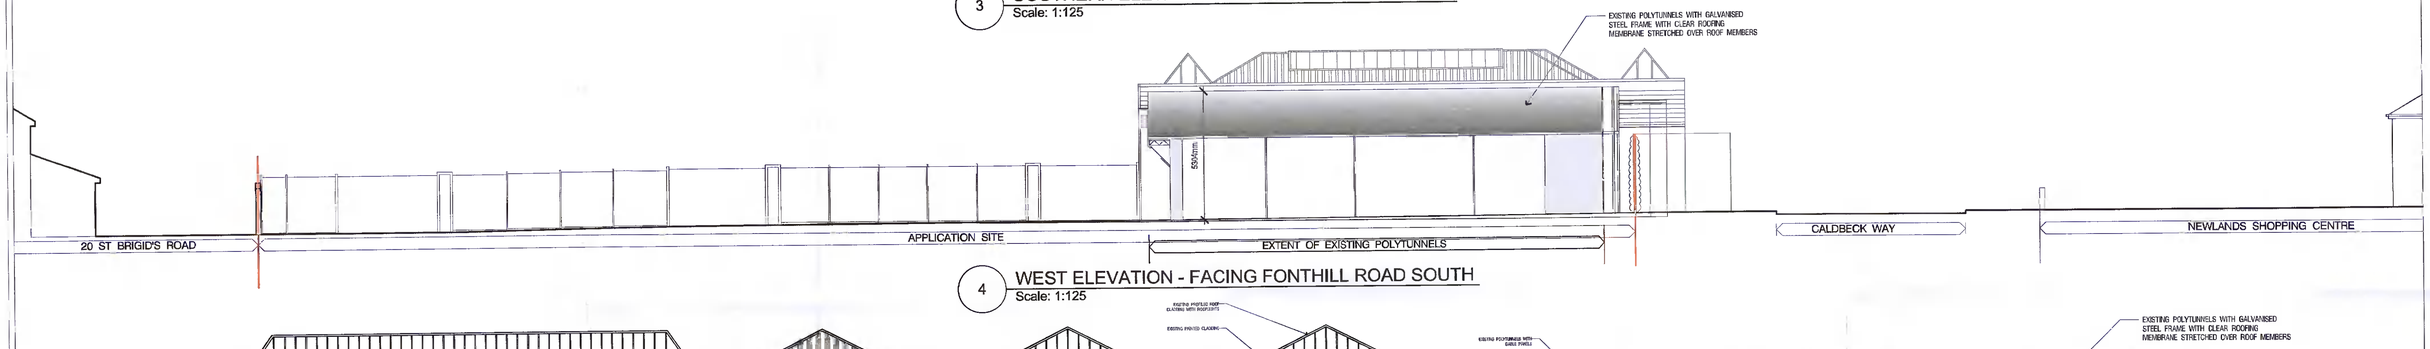

4 WEST ELEVATION - FACING FONTHILL ROAD SOUTH
Scale: 1:125

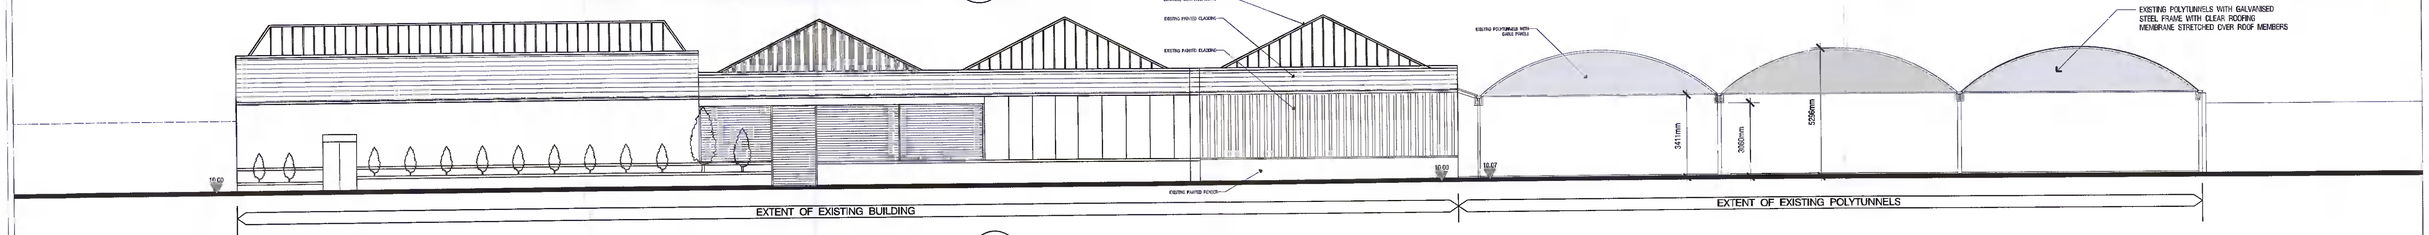

9 NORTH ELEVATION
Scale: 1:125

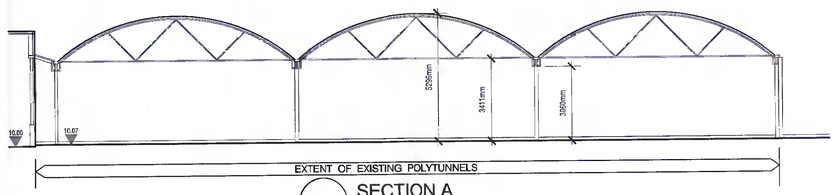

11 SECTION A
Scale: 1:125

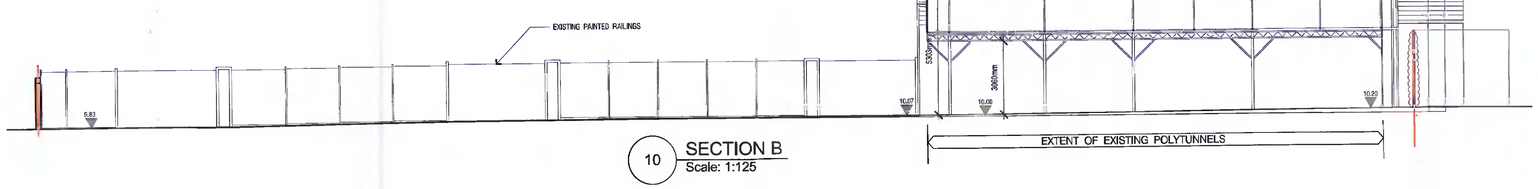

10 SECTION B
Scale: 1:125

TEMPORARY BENCHMARK 10.00 IS FINISHED FLOOR LEVEL OF EXISTING GROUND FLOOR SLAB

No.	Date	By	Revision Notes
A	25/10/2021	TC	PLANNING APPLICATION

TIM CHAPMAN
architects
69 Sallins Bridge Sallins
Co Kildare W91 T3Y6
t - 086 850 8373
e - tim@timchapmanarchitects.ie

Client: NEWLANDS NURSERIES LTD

Project Title: PROPOSED COVERED EXTERNAL AREA
NEWLANDS GARDEN CENTRE
NEW ROAD, CLONDALKIN, DUBLIN 22

Sheet Title: EXISTING ELEVATIONS

Status: PLANNING DRAWING

CS Sheet No: 3326-14 & 15	Scale @ A1: 1:125
Drawn By: Tim Chapman	Project ID: 522
Date drawing printed: 25/10/2021	Sheet No.: A-2000
CAD File Name: 522-P-01.vwx	Status | Rev: P | A