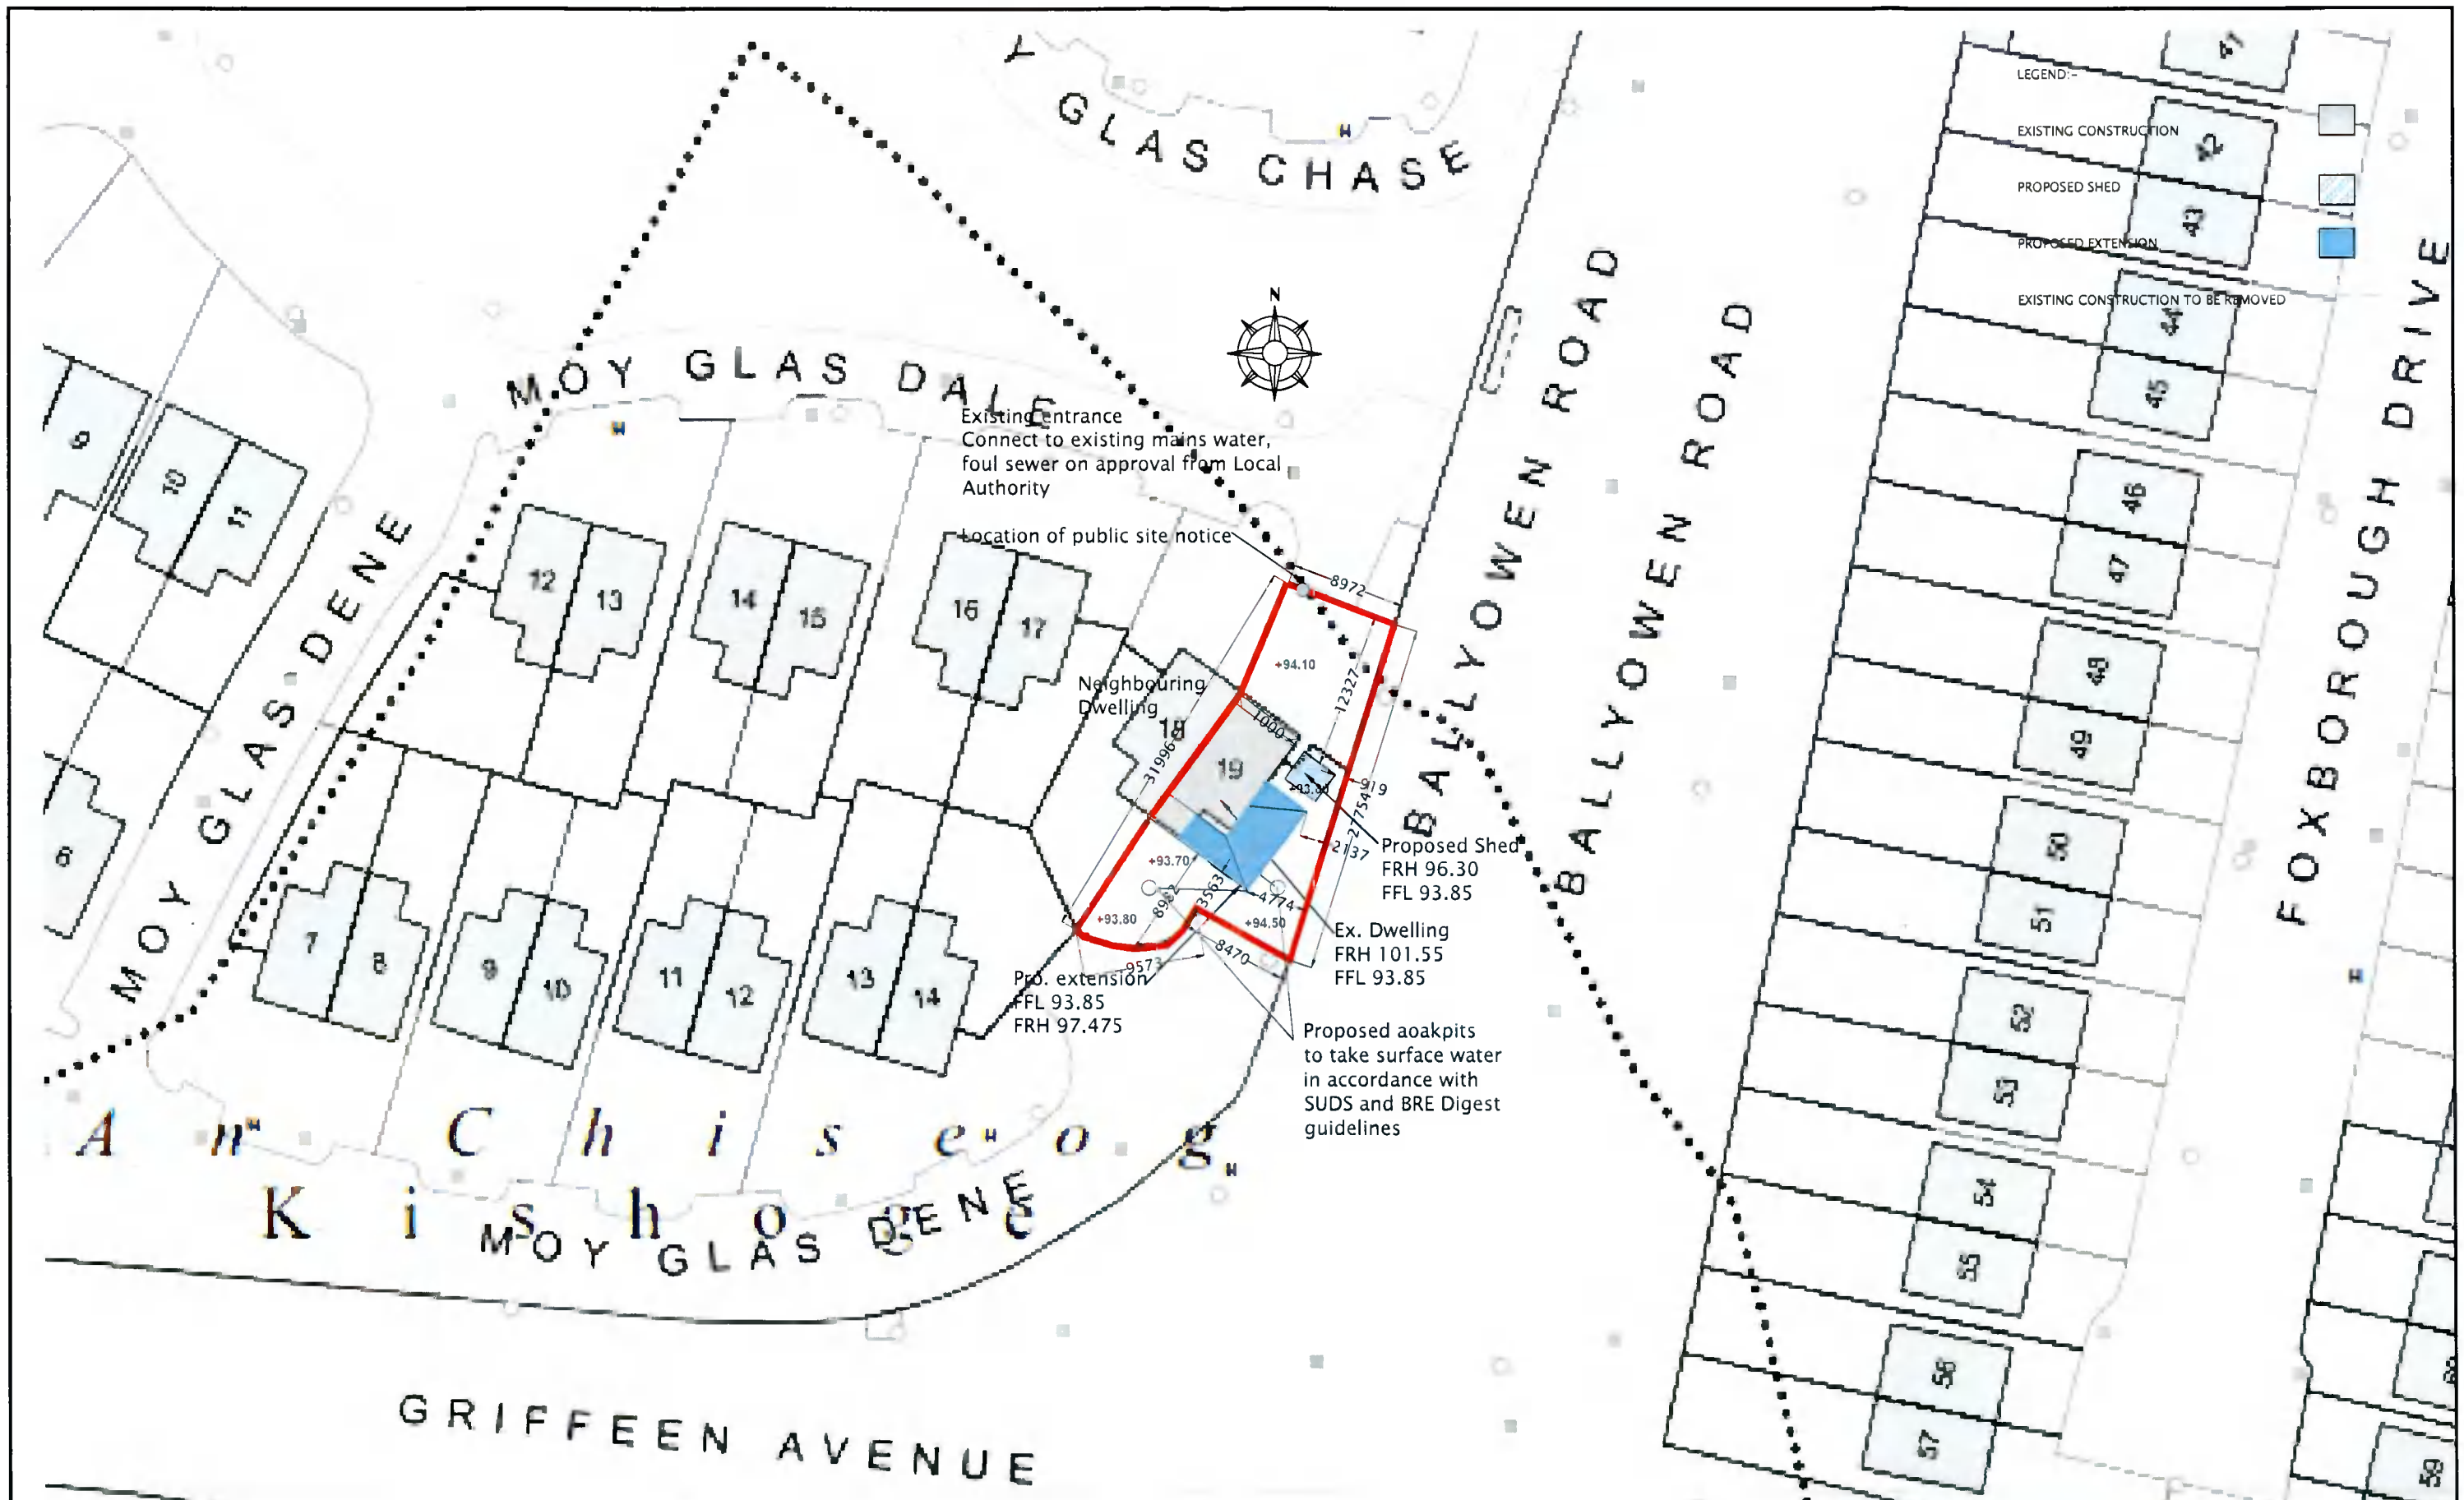

ISSUE: PLANNING	TITLE: SITE LAYOUT PLAN			
PROJECT NO: 21122	DRAWING NO: P-006	REV NO: 005	CLIENT: Anita & Wesley O'Neill	PROJECT: Single storey extension to side and rear of existing dwelling house. Minor alterations and remodeling to internal layouts.
DRAWN / CHECKED MD/MD	SCALE: 1/500	DATE 18/09/2021	LOCATION: 19 Moy Glas Dale, Lucan, Co. Dublin (K78 W086)	

DalyHudson
Building Surveying & Architecture
CHARTERED SURVEYORS
RIAI
www.dalyhudson.com