ALL DIMENSIONS TO BE CHECKED ON SITE
NO DIMENSIONS TO BE SCALED FROM THIS DRAWING
DRAWING IS TO BE READ IN CONJUNCTION WITH RELEVANT CONSULTANTS DRAWINGS

edgeconnex®

BCEI
BURR COMPUTER ENVIRONMENTS, INC
10400 Rodgers Road
Houston, Texas 77070
Phone: 281-374-8644
Fax: 281-374-8992

Henry J Lyons
Architecture + Interiors
henryjlyons.com
+353 1 888 3333
info@henryjlyons.com
51-54 Pearse Street
Dublin D02 KA66

ethos ENGINEERING
Apex Business Centre,
Blackthorn Rd, Sandyford
Industrial Estate,
Sandyford, Co. Dublin
Phone: (01) 293 2220

PINNACLE
CONSULTING ENGINEERS
WOOLVERSTONE HOUSE, 61 BERNERS STREET
LONDON, W1T 3NJ
Tel: 0207 0433410

Planning Pack Map

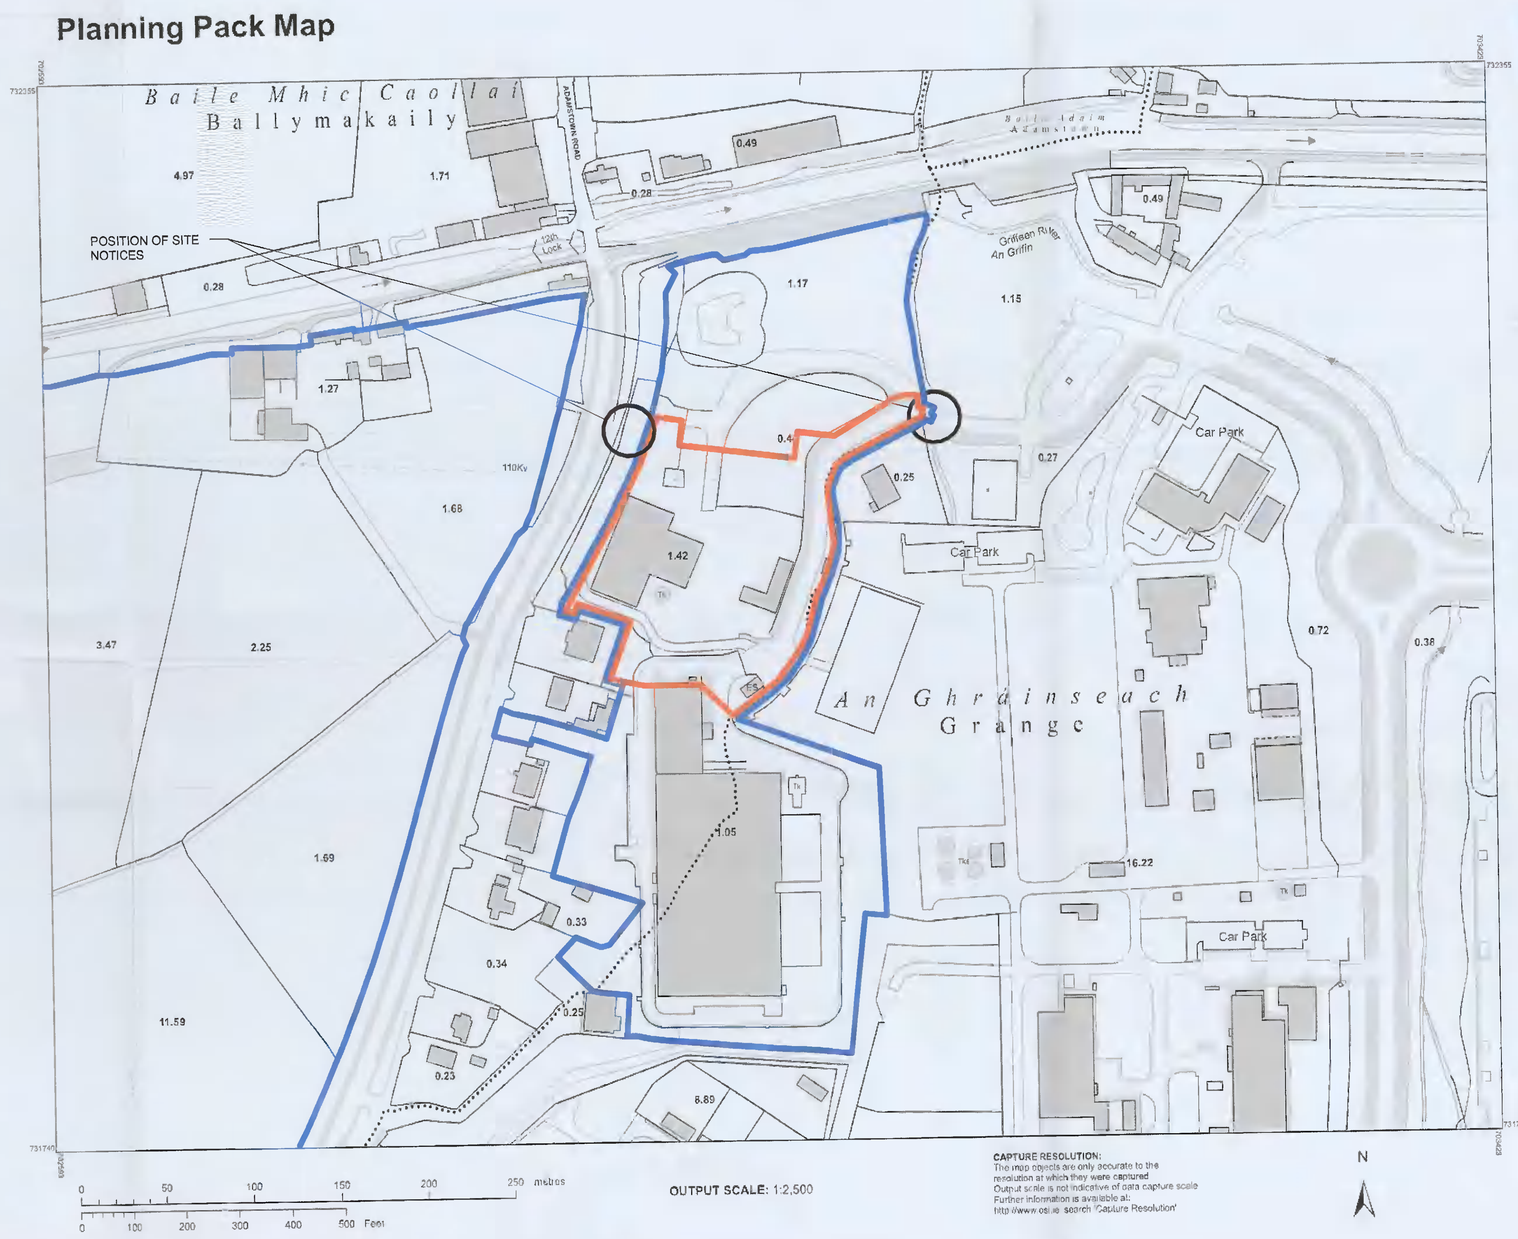

Ordnance Survey Ireland
National Mapping Agency

CENTRE COORDINATES:
ITM 703008,732048

PUBLISHED: 10/05/2021
ORDER NO.: 50191608_1

MAP SERIES: 1:2,500 1:2,500
MAP SHEETS: 3260-D 3325-B

COMPILED AND PUBLISHED BY:
Ordnance Survey Ireland,
Phoenix Park,
Dublin 8,
Ireland.

Unauthorised reproduction infringes Ordnance Survey Ireland and Government of Ireland copyright.

All rights reserved. No part of this publication may be copied, reproduced or transmitted in any form or by any means without the prior written permission of the copyright owners

The representation on this map of a road, track or footpath is not evidence of the existence of a right of way

Ordnance Survey maps never show legal property boundaries, nor do they show ownership of physical features.

©Suirbhéireacht Ordanáis Éireann, 2021
©Ordnance Survey Ireland, 2021

www.osi.ie/copyright

LEGEND:

http://www.osi.ie;
search 'Large Scale Legend'

LEGEND

EXTENT OF SITE TO WHICH THIS PLANNING APPLICATION APPLIES OUTLINED IN RED

SITE OWNERSHIP BOUNDARY

1 OS PLACE MAP

SCALE: 1 : 2500

N

REV	DATE	DESCRIPTION	CKH	DRN
P1	29.10.2021	RETENTION APPLICATION		JM

STATUS CODE DESCRIPTION
ISSUED FOR PLANNING RETENTION

CLIENT
EDGECONNEX

PROJECT
EDCDUB 2.2/03 - RETENTION PLANNING

DRAWING
O.S. PLACE MAP

PROJECT NUMBER: 950786
DATE: 04/29/21
SCALE@ A0: As indicated
DRAWN/CHECKED: LD/ JM
STATUS CODE:
DRAWING NUMBER: EDC-HJL-2.23-XX-DR-A-P1.01
REVISION: P1

Henry J Lyons
Architecture + Interiors
henryjlyons.com
+353 1 888 3333
info@henryjlyons.com
51-54 Pearse Street
Dublin D02 KA66