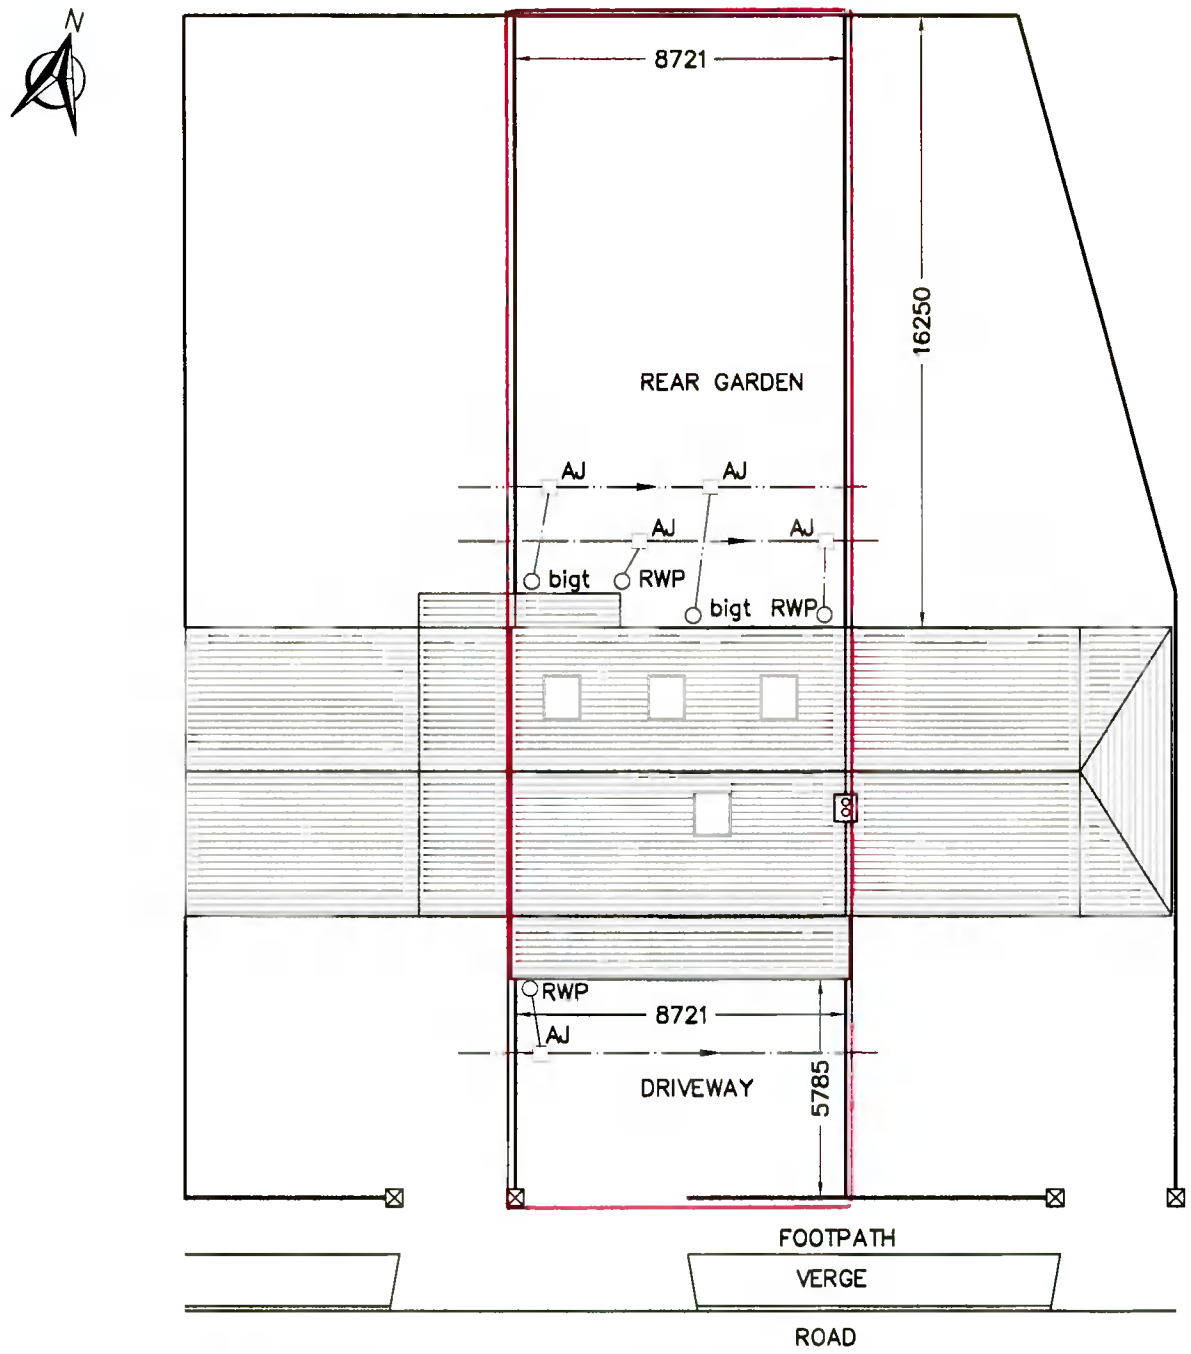

PROPOSED BLOCK PLAN & DRAINAGE LAYOUT
SCALE 1:200

DRAINAGE LEGEND

——·——·——	EXISTING SURFACE WATER PIPE
——··——··——	EXISTING FOUL SEWER PIPE

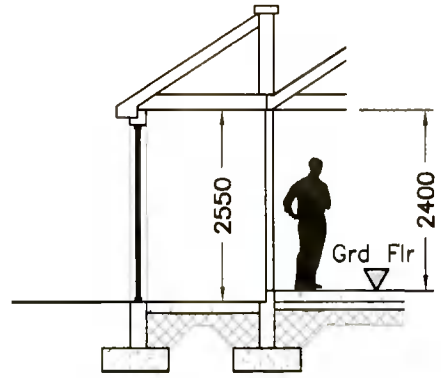

SECTION A-A
SCALE 1:100

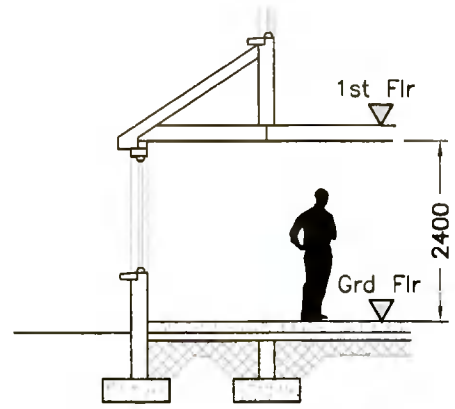

SECTION B-B
SCALE 1:100

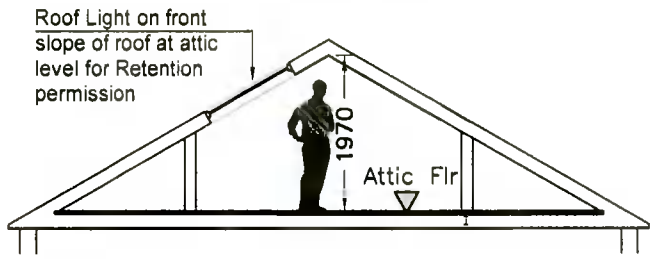

SECTION C-C
SCALE 1:100

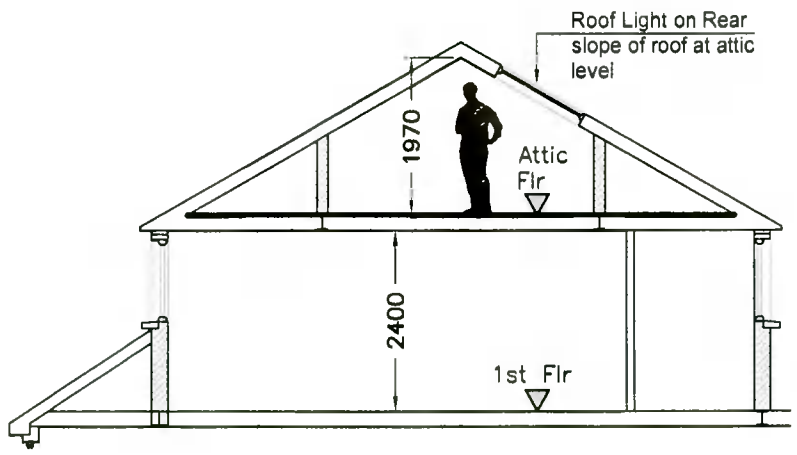

SECTION D-D
SCALE 1:100

REV:	REVISION TITLE:	DRN:	CHD:	DATE:
P	ISSUED FOR PLANNING	TW		Sept 2021

THIS DRAWING IS ISSUED FOR PLANNING PERMISSION ONLY, AND IS NOT A CONSTRUCTION DRAWING

Architectural Planning
4 CARRIGMORE CLOSE, AYLESBURY,
Dublin 24 - Ph: 01 4148358

CLIENT: Christopher & Gillian Doyle

JOB TITLE: PROPOSED WORKS AT 105 Cill Cais, Oldbawn, Tallaght, Dublin 24

TITLE: PROPOSED BLOCK PLAN, DRAINAGE LAYOUT & SECTIONS

SCALE: ~~1:200~~ AS SHOWN	INITIALS: TW	DATE: Sept 2021
JOB No: S485	DRAWING No: 004	REV: P

NOTES:
This drawing is to be read in conjunction with all relevant Engineers drawings.
Do not scale use figured dimensions ONLY.
All dimensions in millimeters unless otherwise stated.
All dimensions to be checked on site.
All building works to comply with current building regulations & in accordance with Homebond Standards.

© COPYRIGHT OF Architectural Planning. ALL RIGHTS RESERVED.