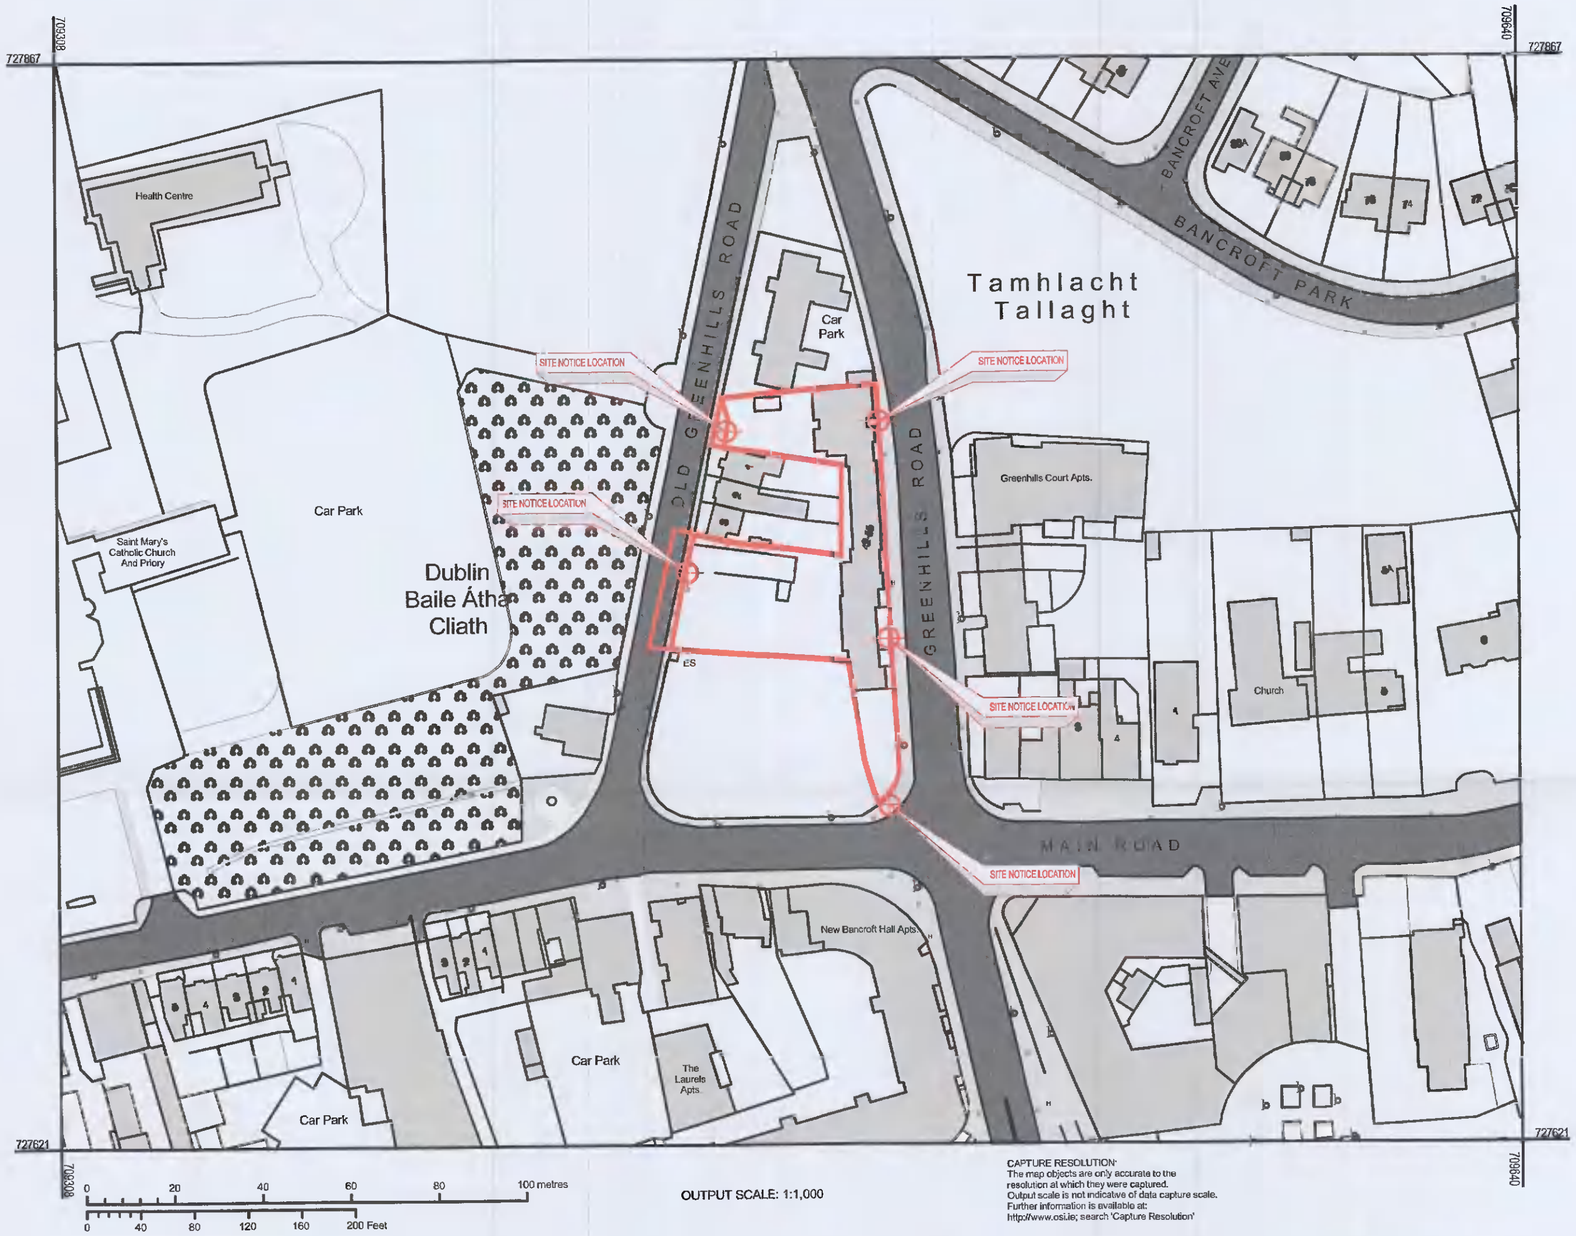

OUTPUT SCALE: 1:1,000

CAPTURE RESOLUTION:
The map objects are only accurate to the resolution at which they were captured.
Output scale is not indicative of data capture scale.
Further information is available at:
http://www.osi.ie; search 'Capture Resolution'

N

Ordnance Survey Ireland
National Mapping Agency

CENTRE COORDINATES:
ITM 709474,727744

PUBLISHED: 30/10/2020
ORDER NO.: 50152239_1

MAP SERIES:	MAP SHEETS:
1:1,000	3390-07
1:1,000	3390-08
1:1,000	3390-12
1:1,000	3390-13

COMPILED AND PUBLISHED BY:
Ordnance Survey Ireland,
Phoenix Park,
Dublin 8,
Ireland.

Unauthorised reproduction infringes Ordnance Survey Ireland and Government of Ireland copyright.

All rights reserved.
No part of this publication may be copied, reproduced or transmitted in any form or by any means without the prior written permission of the copyright owners.

The representation on this map of a road, track or footpath is not evidence of the existence of a right of way.

Ordnance Survey maps never show legal property boundaries, nor do they show ownership of physical features.

©Suirbhéireacht Ordanáls Éireann, 2020
©Ordnance Survey Ireland, 2020

www.osi.ie/copyright

LEGEND:

http://www.osi.ie;
search 'Large Scale Legend'

1 / AI-100 SITE LOCATION MAP
Scale: 1:1000

COPYRIGHT:
The design and details shown on this drawing are applicable to their project only and may not be reproduced in whole or in part or be used for any other project or purpose without the written permission of TOT Architects with whom copyright resides.

DO NOT SCALE from this drawing.
Use figured dimensions. Contractor to check all dimensions on site prior to commencement of works. Any discrepancies are to be referred to the ARCHITECT.

LEGEND:

SITE BOUNDARY SUBJECT OF PLANNING APPLICATION

DENOTES SITE NOTICE LOCATION

ORDINANCE SURVEY LICENCE
No. CYAL50174790

REVISIONS

DATE	REV.	BY.	CHECKED	DESCRIPTION
NOV.2021	A	JM	BM	ISSUED FOR ADDITIONAL INFORMATION

DATE: APRIL 2021
SCALE: 1:1000
DRAWN: JM
CHECKED: BM
JOB NO: 19-118
FILE NAME:
SHEET SIZE: A2L
REVISION: A

PROJECT:
GREENHILLS ROAD DEVELOPMENT

STAGE:
ADDITIONAL INFORMATION

DRAWING TITLE:
SITE LOCATION MAP

TOT ARCHITECTS
REGISTERED OFFICE
49 Upper Mount Street
Dublin 2, D02 FR85, Ireland
T +353 1 705 7800
W www.totarch.ie
E info@totarch.ie

DRAWING NO:
19118-AI-100