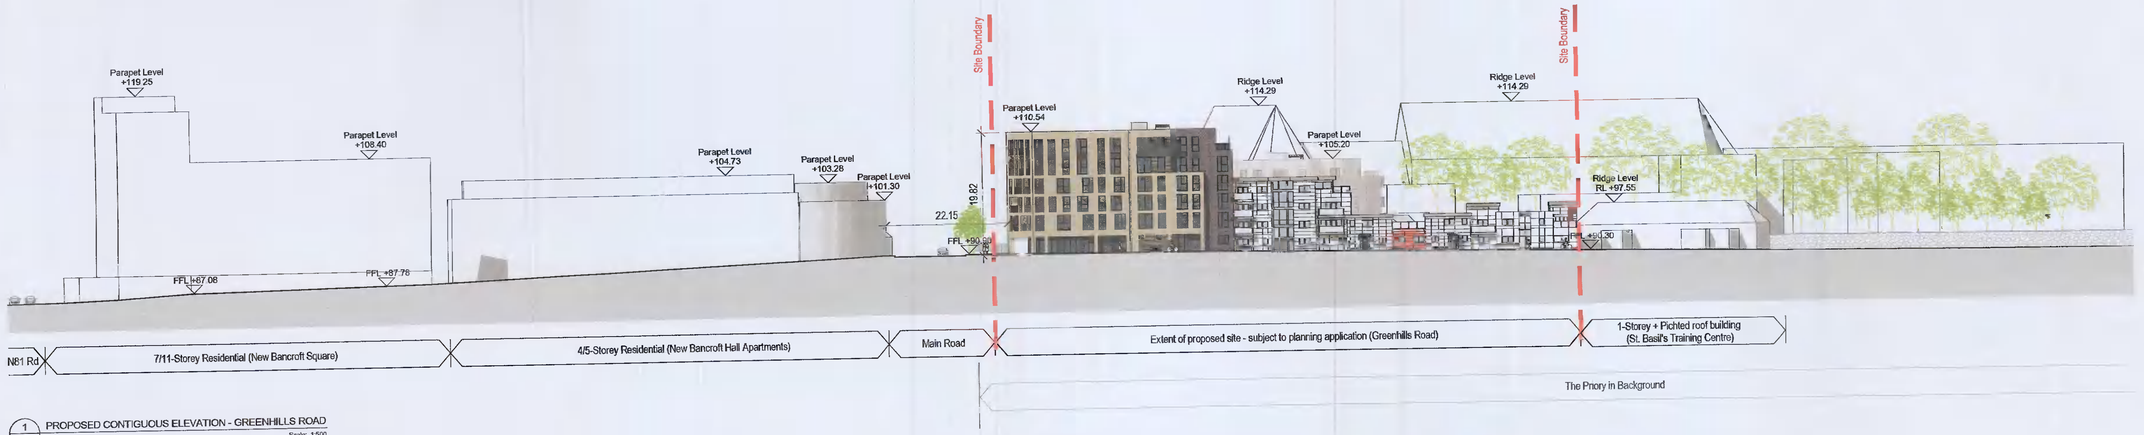

1 / A1-105 PROPOSED CONTIGUOUS ELEVATION - GREENHILLS ROAD
Scale: 1:500

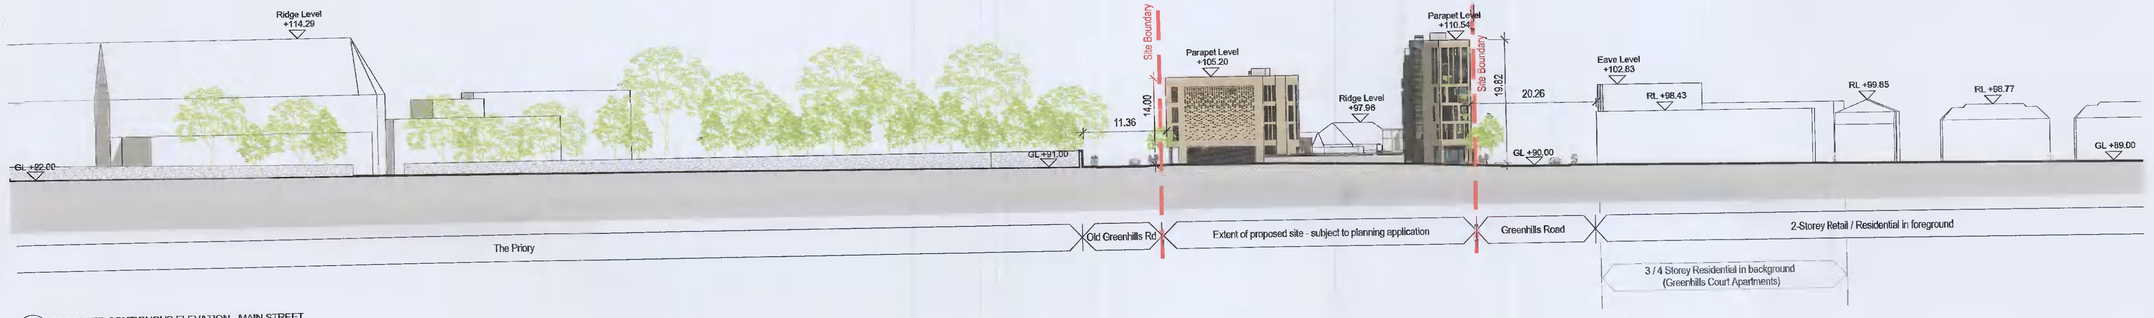

2 / A1-105 PROPOSED CONTIGUOUS ELEVATION - MAIN STREET
Scale: 1:500

3 / A1-105 PROPOSED CONTIGUOUS ELEVATION FROM NORTH
Scale: 1:500

COPYRIGHT:
The design and details shown on this drawing are applicable to their project only and may not be reproduced in whole or in part or be used for any other project or purpose without the written permission of TOT Architects with whom copyright resides.

DO NOT SCALE from this drawing. Use figured dimensions. Contractor to check all dimensions on site prior to commencement of works. Any discrepancies are to be referred to the ARCHITECT.

KEY PLAN:

REVISIONS

DATE	REV.	BY.	CHECKED	DESCRIPTION
NOV 2021	*	JM	BM	ISSUED FOR ADDITIONAL INFORMATION

TOT ARCHITECTS
REGISTERED OFFICE
49 Upper Mount Street
Dublin 2, Ireland

PROJECT:
GREENHILLS ROAD
DEVELOPMENT

STAGE:
ADDITIONAL INFORMATION

DRAWING TITLE:
PROPOSED
CONTIGUOUS ELEVATIONS

DATE:	OCT 2021	DRAWING NO:	19118-AI-105
SCALE:	1:500		
DRAWN	JM		
CHECKED:	BM	SHEET SIZE:	REVISION
JOB NO:	19-118	A1L	*
FILE NAME:			