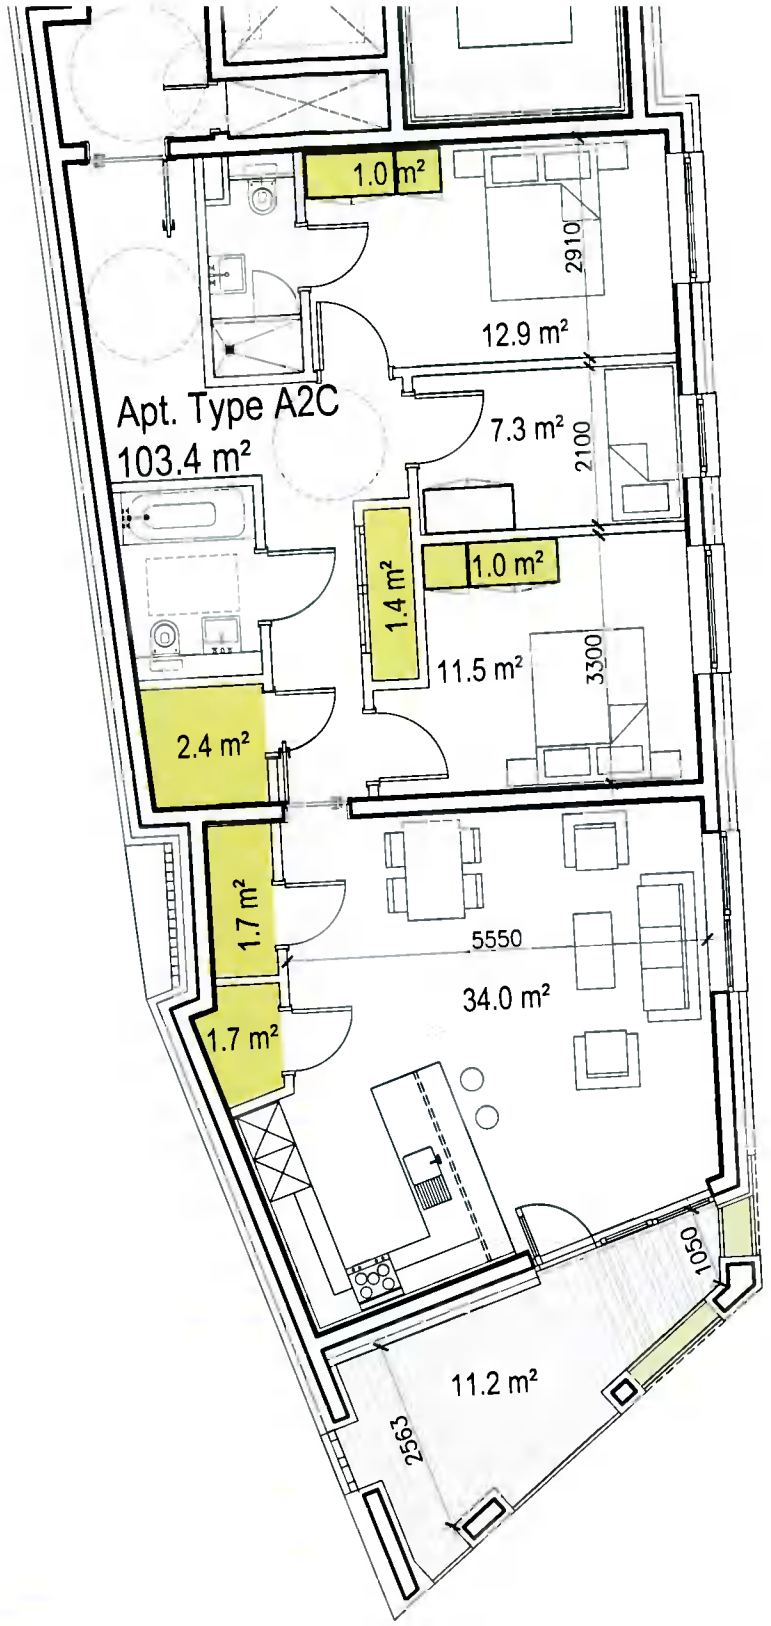

1 / AI-603 Apartment Type A2 C

Scale: 1:100

COPYRIGHT:
The design and details shown on this drawing are applicable to their project only and may not be reproduced in whole or in part or be used for any other project or purpose without the written permission of TOT Architects with whom copyright resides.

DO NOT SCALE from this drawing. Use figured dimensions. Contractor to check all dimensions on site prior to commencement of works. Any discrepancies are to be referred to the ARCHITECT.

N

LEGEND:

9.0 m² STORAGE AREA

REVISIONS

DATE	REV	BY	CHECKED	DESCRIPTION
NOV 2021	A	WK	BM	ISSUED FOR ADDITIONAL INFORMATION

TOT ARCHITECTS

REGISTERED OFFICE
49 Upper Mount Street
Dublin 2, Ireland

PROJECT:
GREENHILLS ROAD
DEVELOPMENT

STAGE:
ADDITIONAL INFORMATION

DRAWING TITLE:
Apartment Type A2 C

DATE:	APRIL 2021	DRAWING NO	
SCALE:	1:100	19118-AI-603	
DRAWN:	WK		
CHECKED:	BM	SHEET SIZE:	REVISION
JOB NO.	19-118	A3L	A
FILE NAME			

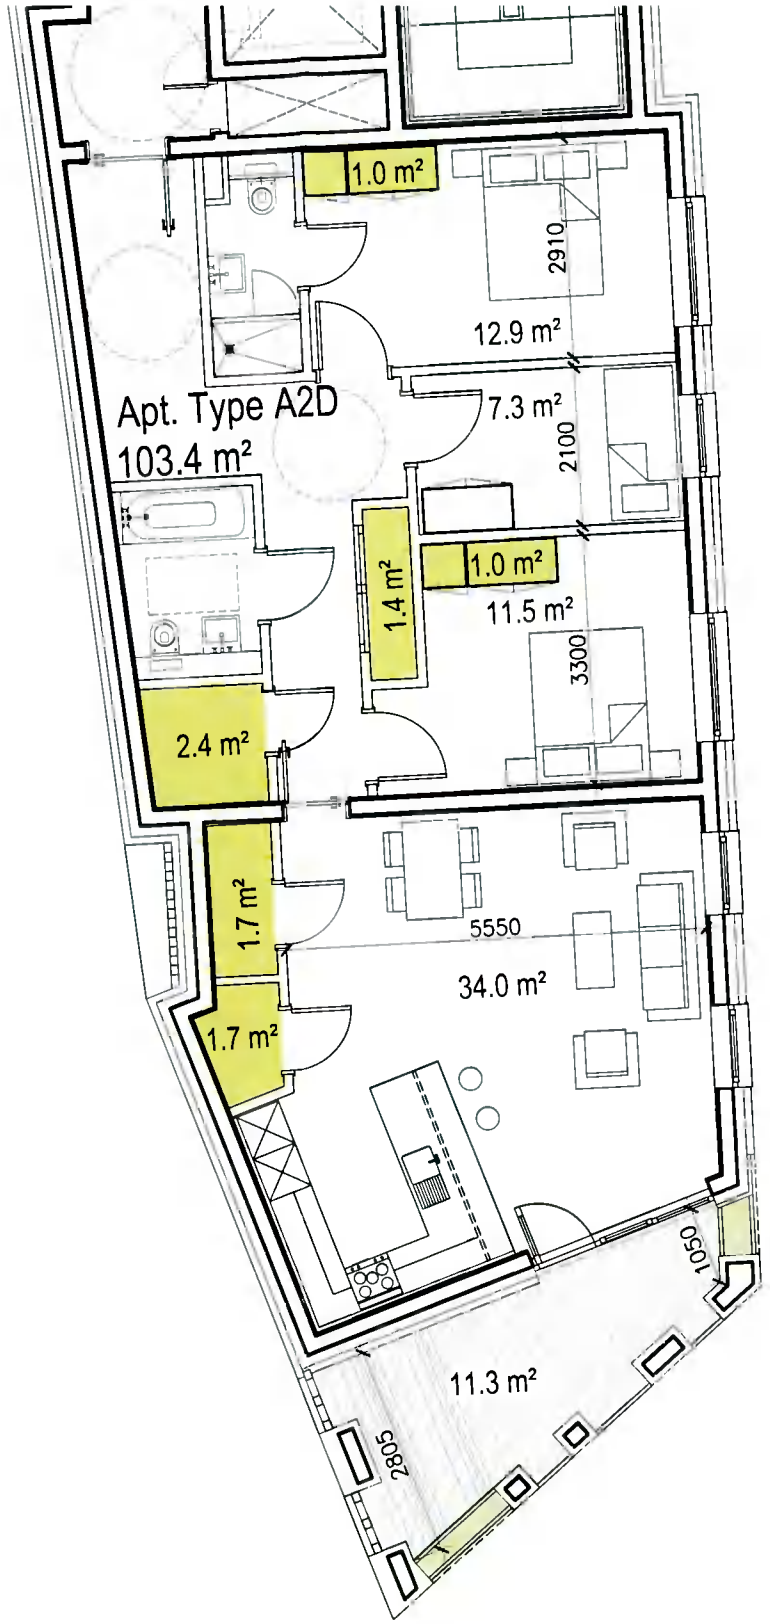

1 / AI-604 Apartment Type A2 D

Scale: 1:100

COPYRIGHT:
The design and details shown on this drawing are applicable to their project only and may not be reproduced in whole or in part or be used for any other project or purpose without the written permission of TOT Architects with whom copyright resides

DO NOT SCALE from this drawing. Use figured dimensions. Contractor to check all dimensions on site prior to commencement of works. Any discrepancies are to be referred to the ARCHITECT

N

LEGEND:

9.0 m² STORAGE AREA

REVISIONS

DATE	REV	BY	CHECKED	DESCRIPTION
NOV 2021	A	WK	BM	ISSUED FOR ADDITIONAL INFORMATION

TOT ARCHITECTS

REGISTERED OFFICE
49 Upper Mount Street
Dublin 2, Ireland

PROJECT
GREENHILLS ROAD
DEVELOPMENT

STAGE
ADDITIONAL INFORMATION

DRAWING TITLE
Apartment Type A2 D

DATE:	APRIL 2021	DRAWING NO:	19118-AI-604
SCALE:	1:100		
DRAWN:	WK		
CHECKED:	BM	SHEET SIZE:	REVISION:
JOB NO:	19-118	A3L	A
FILE NAME:			

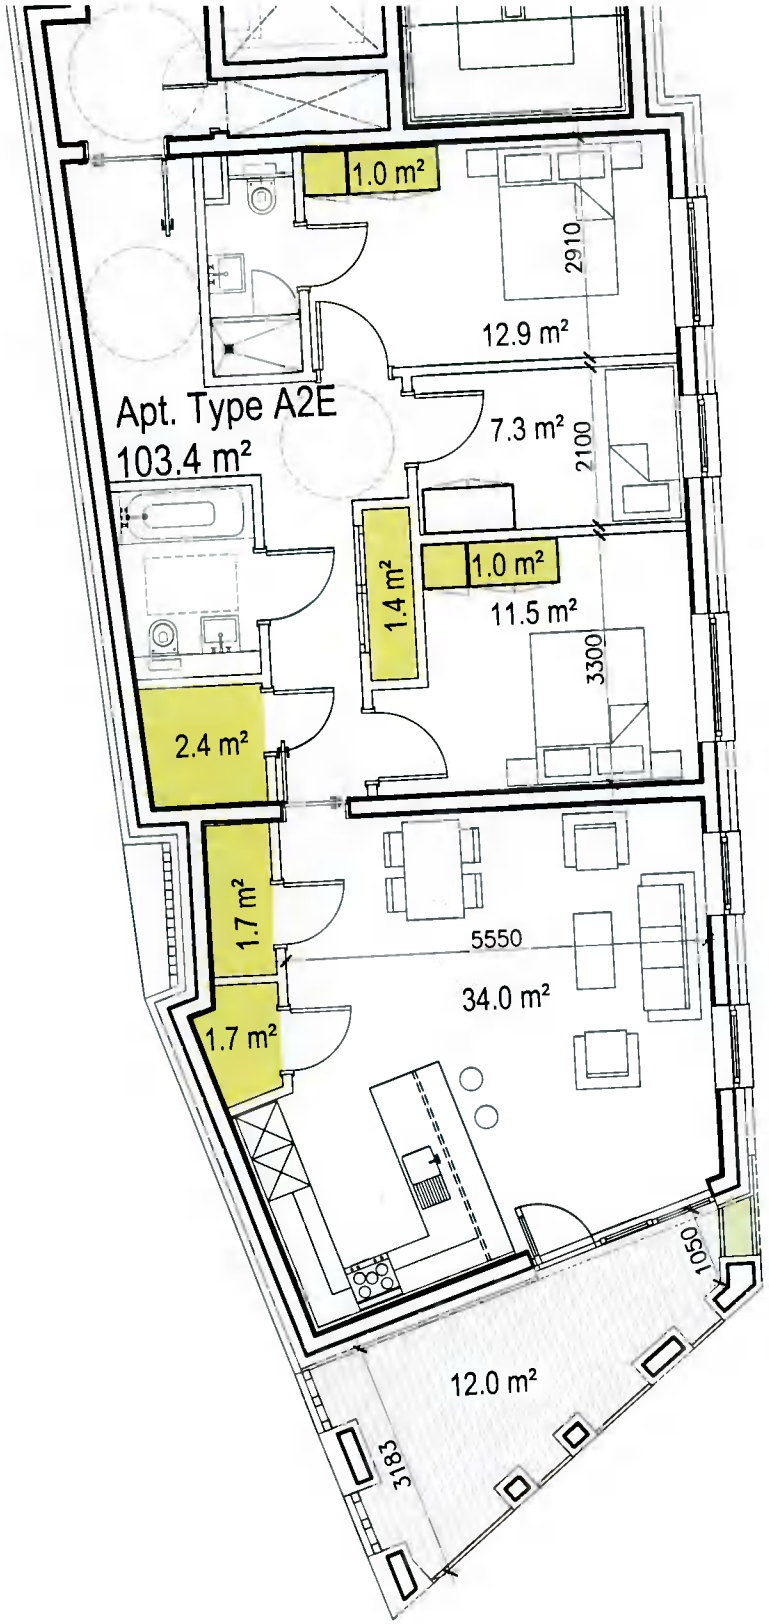

1 / AI-605 Apartment Type A2 E

Scale: 1:100

COPYRIGHT:
The design and details shown on this drawing are applicable to their project only and may not be reproduced in whole or in part or be used for any other project or purpose without the written permission of TOT Architects with whom copyright resides.

DO NOT SCALE from this drawing. Use figured dimensions. Contractor to check all dimensions on site prior to commencement of works. Any discrepancies are to be referred to the ARCHITECT.

N

LEGEND:

9.0 m² STORAGE AREA

REVISIONS

DATE	REV.	BY	CHECKED	DESCRIPTION
NOV 2021	A	WK	BM	ISSUED FOR ADDITIONAL INFORMATION

TOT ARCHITECTS

REGISTERED OFFICE
49 Upper Mount Street
Dublin 2 Ireland

T [redacted] 1 705 7800
W www.totarch.ie
E [redacted]

PROJECT
GREENHILLS ROAD
DEVELOPMENT

STAGE
ADDITIONAL INFORMATION

DRAWING TITLE:
Apartment Type A2 E

DATE	APRIL 2021	DRAWING NO.	
SCALE	1:100	19118-AI-605	
DRAWN	WK		
CHECKED	BM	SHEET SIZE	REVISION
JOB NO.	19-118	A3L	A
FILE NAME			