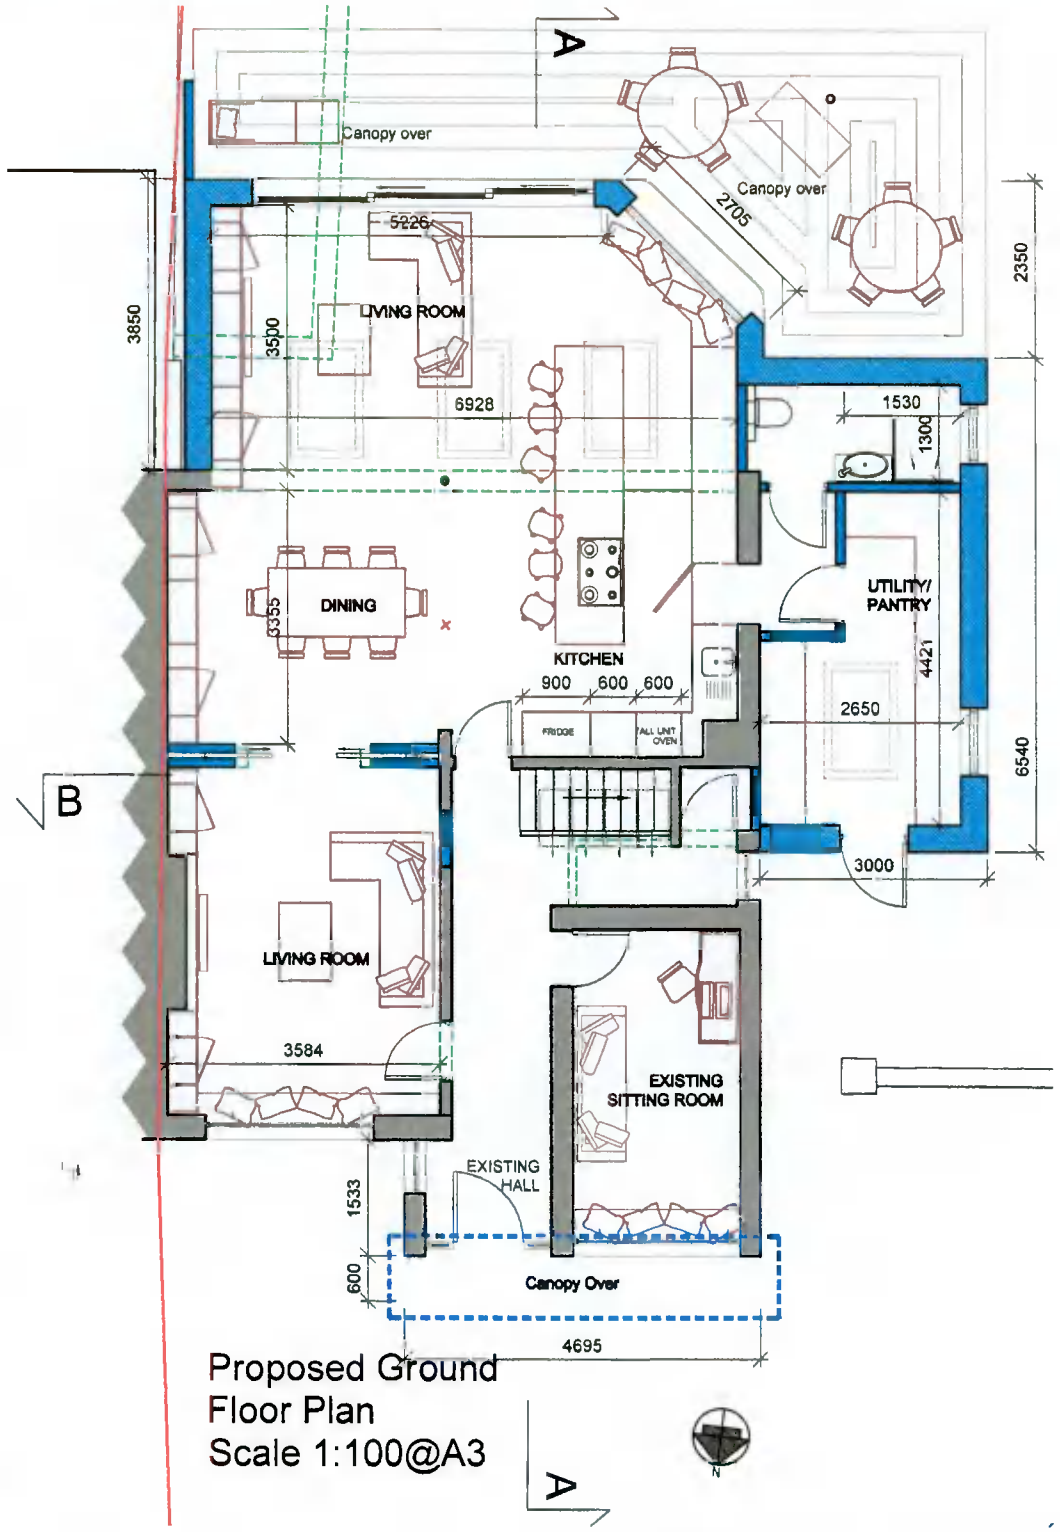

Proposed Ground Floor Plan
Scale 1:100@A3

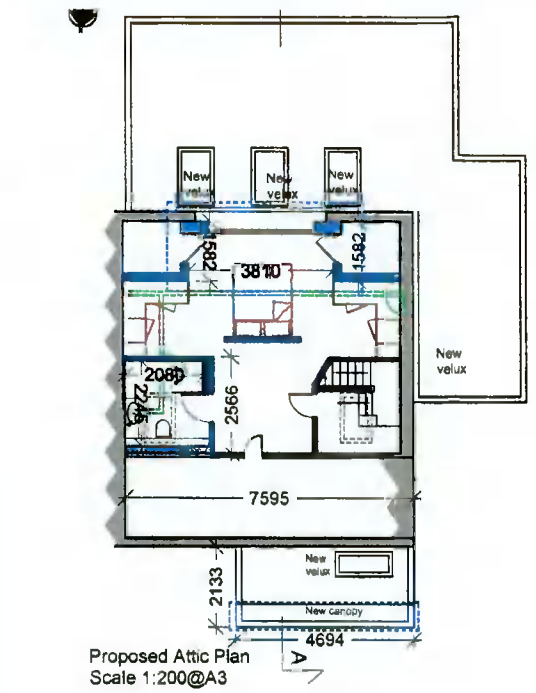

Proposed Attic Plan
Scale 1:200@A3

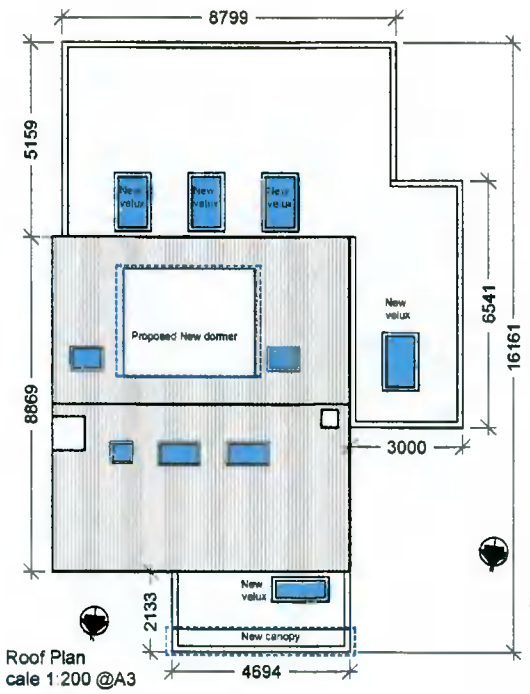

Roof Plan
cale 1:200 @A3

NOTES:

1. This drawing is for PLANNING INFORMATION purposes only and is not intended for any other use.
2. All dimensions are approximate only.
3. All new foul drainage is to connect to the existing public foul drainage system.
4. All new surface water drainage is to connect to a new surface water soak away to be constructed in accordance with BRE DIGEST 365.
5. This drawing is COPYRIGHT. No work or designs shown on this drawing shall be reproduced without written permission.

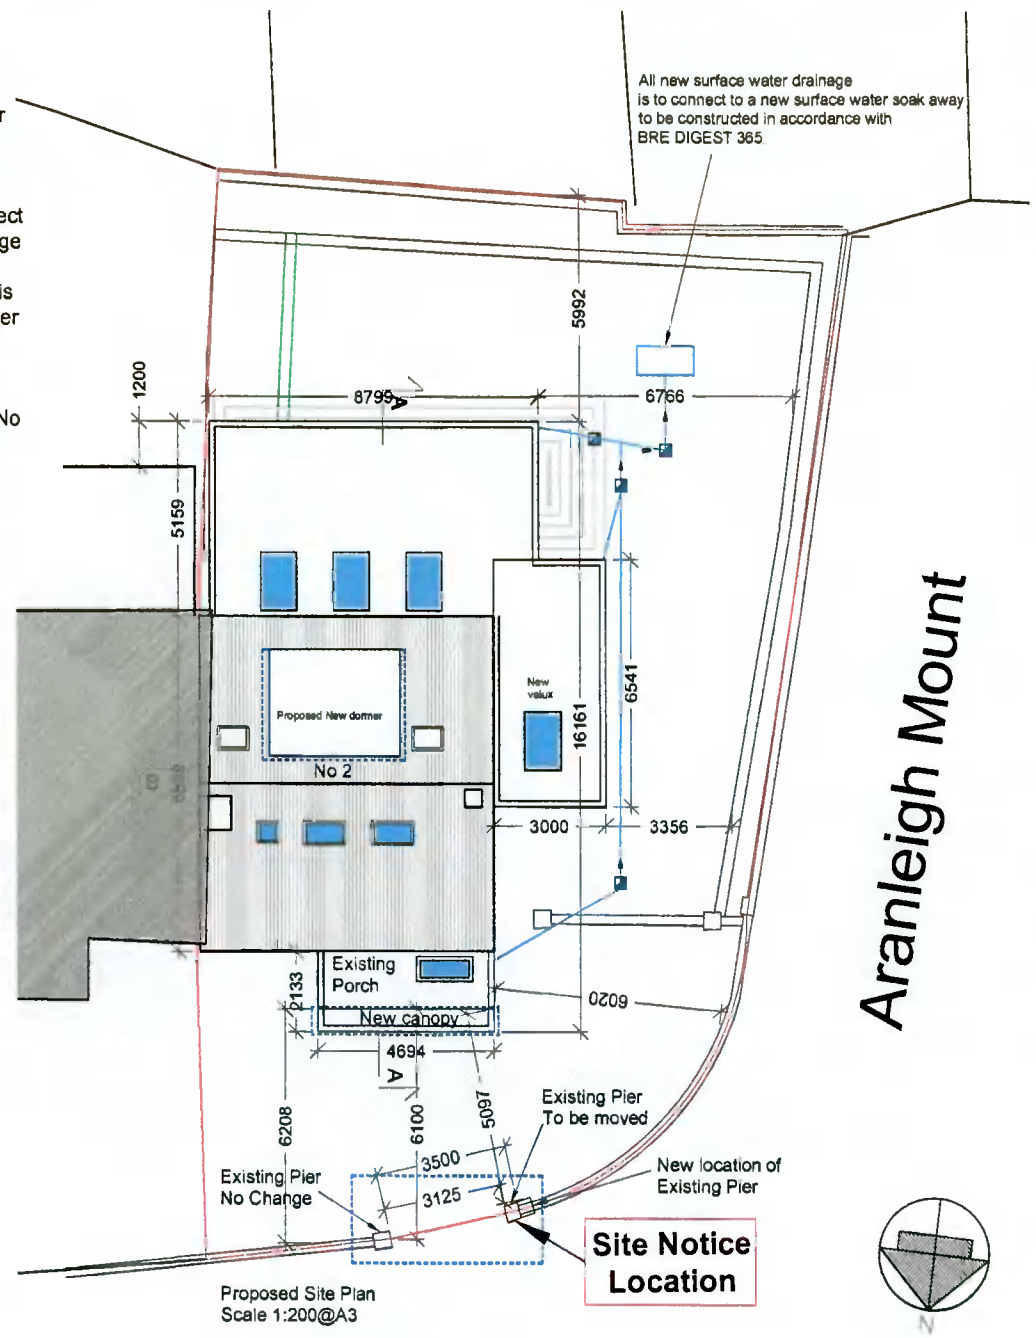

Proposed Site Plan
Scale 1:200@A3

Aranleigh Mount

Aranleigh Gardens

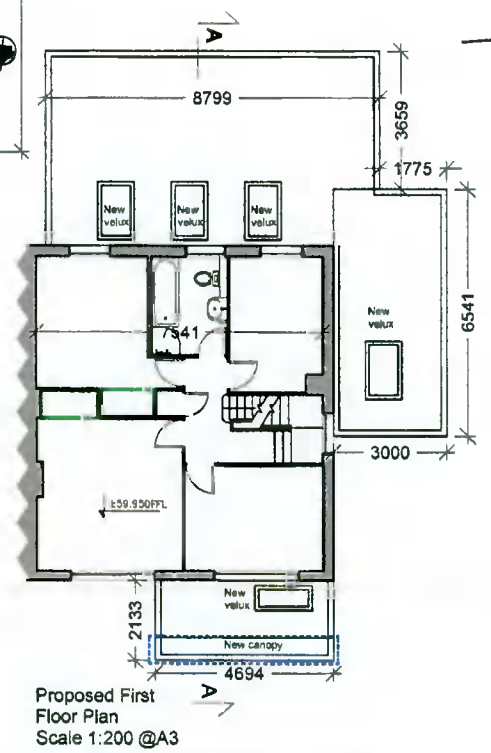

Proposed First Floor Plan
Scale 1:200 @A3

- Subject to Planning
- Existing walls
- Proposed walls
- Proposed Partitions
- Walls to be demolished
- Site Boundary
- RFI

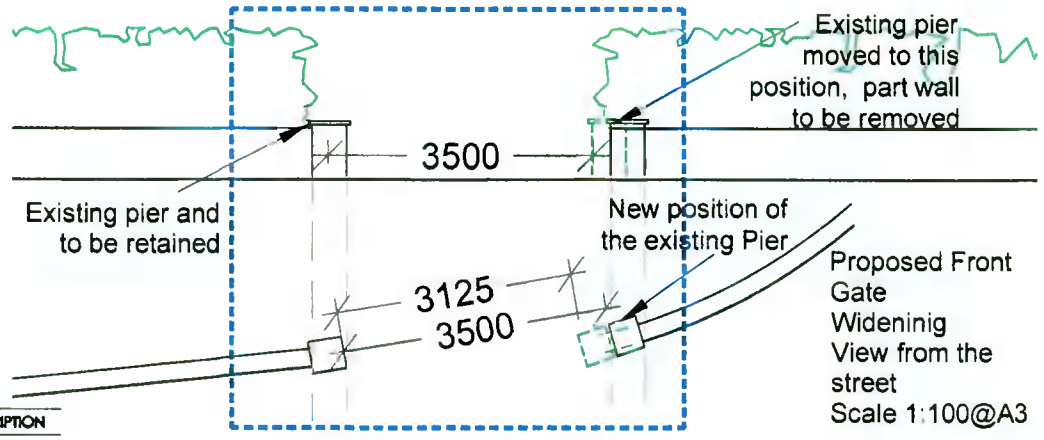

Proposed Front Gate Wideninig View from the street
Scale 1:100@A3

NEW SURFACE WATER FROM NEW ROOFS TO BE DISCHARGED TO NEW SOAKAWAY IN THE REAR GARDEN,
ALL PAVINGS AND PATIOS WILL BE LAID ON WELL GRADED "GRIT" SAND, 2-5MM APART, WITH JOINTS FILLED WITH KILN DRIED FINE SAND. SURFACE WATER TO BE DISCHARGED LOCALLY, NO RAIN WATER WILL BE DISCHARGED TO PUBLIC SEWER .ANY INTERNAL WORKS TO COMPLY WITH CURRENT BUILDING REGULATIONS, IRISH WATER STANDARDS AND GREATER DUBLIN REGIONAL CODE OF PRACTICE FOR DRAINAGE WORKS. IT IS PROPOSED TO INSTALL NEW RAIN WATER BUTT FOR HARVESTING RAIN WATER FOR GARDEN USE.

REV	DATE	DRN BY	CKD BY	APP BY	DESCRIPTION

PATRYCJA ROGALA MRIAI 81Barton Rd. Extension, Rathfarnham, D14

Description: Extension to 2 Aranleigh Gardens		2113-P-2
Client: Clare MacNamara, Colm O'Callaghan	as shown	
Drawing:Proposed plans	11.11.21	RFI

Do not scale - Use figured dimensions only - All dimensions are in millimetres - All dimensions to be checked on site - Any discrepancies are to be reported immediately to the Architect

M. 086 4016627 - patrycja@progala.ie, www.progala.ie