THIS DRAWING IS PROTECTED BY COPYRIGHT AND MUST NOT BE COPIED OR REPRODUCED WITHOUT THE CONSENT OF PROJECT DESIGN ARCHITECTS. DIMENSIONS ARE TO BE SCALED FROM THIS DRAWING. ALL DIMENSIONS ARE TO BE CHECKED ON SITE.©

Reconfigured 2 No. Single bedrooms.
Additional 54m² floor area to Ground Floor - Shaded orange
New Store room.
Enclosed Fire Escape.
Plan B- Plan Previously Granted permission (Pl. Ref. SA20A/0153) No Changes to this permission
Store 14m²
BED 15m²
Nurses
BED 21m²
Dining Area
2760

PROPOSED GROUND FLOOR A
SCALE: 1:100

Reconfigured 2 No. Single bedrooms.
Additional 35m² floor area to First Floor - Shaded orange
FLAT ROOF
Previously Granted permission (Pl. Ref. SA20A/0153) No Changes to this permission
BED 15m²
Nurses
BED 21m²
Dining Area
Enclosed Fire Escape.

PROPOSED FIRST FLOOR A
SCALE: 1:100

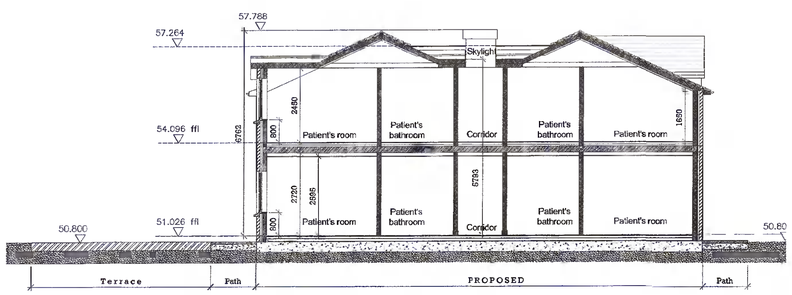

PROPOSED SECTION- A
SCALE: 1:100

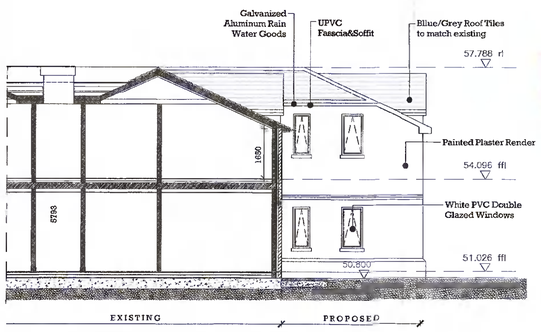

PROPOSED SECTION- B
SCALE: 1:100

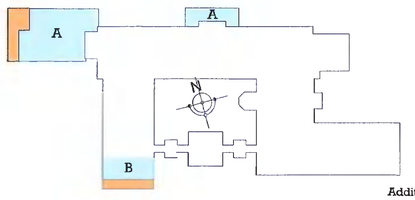

Legend:

- Existing Walls
- New Walls
- Additional floor area of 82sq.m ground floor & 35sq.m first floor
- Previously Granted permission (Pl. Ref. SA20A/0153)

PLANNING

REV	DATE	DESCRIPTION	DRAWN
B	20.10.2021	Issue for planning	POS

Project Design Architects
Unit 1 Beech Court Business Park, Kilcoole, Co. Wicklow
Tel: 01-6572973 info@projectdesignarchitects.com

Client	Millbrook Manor Nursing Home
Project	Slade Road,Coolmines, 24,Saggart,Co. Dublin
Title	Proposed Plan - BLock A
Date	20.10.2021
Drawn	ER
Scale	1:100 @ A1
Drawing No.	M09 PL-005
Revision	B