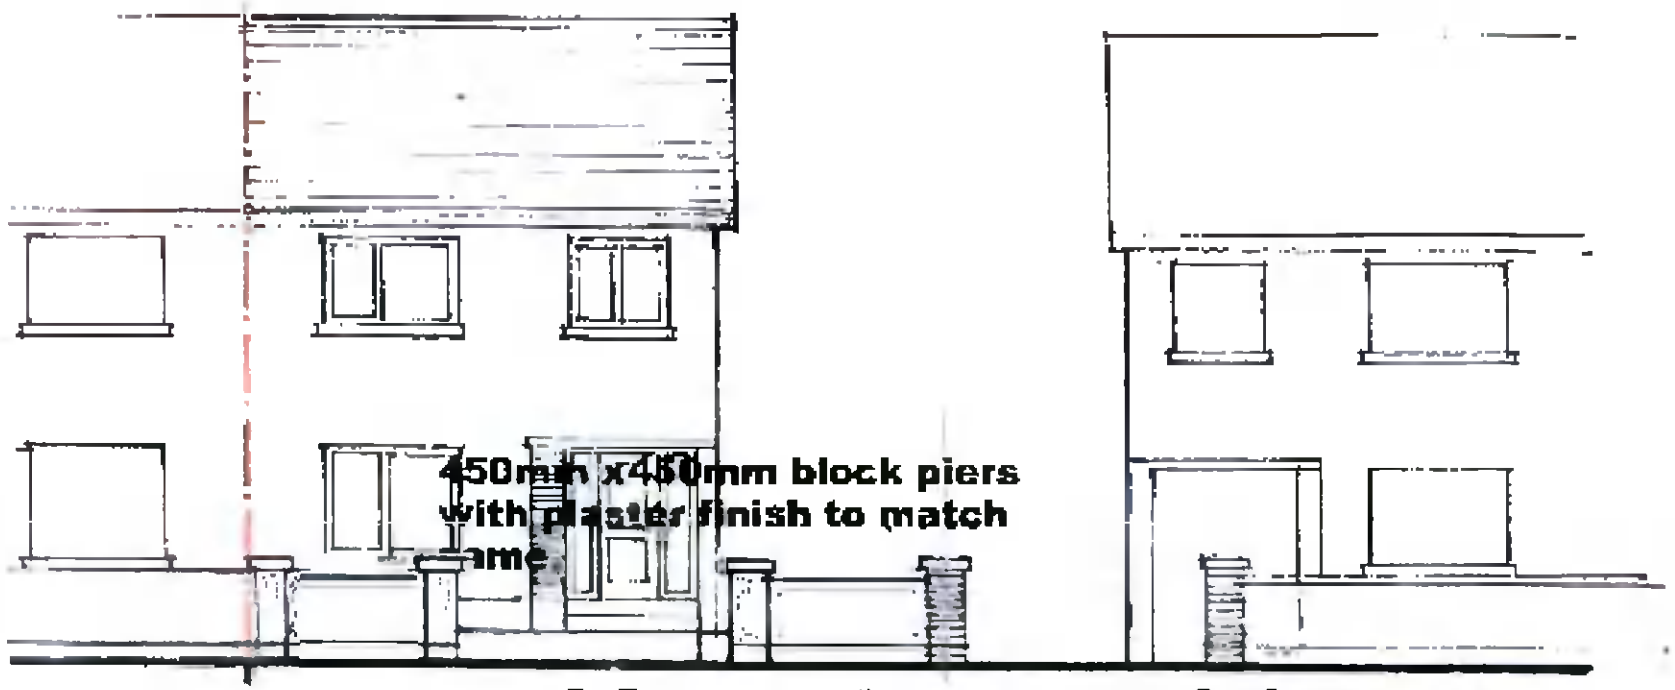

proposed front elevation 1:100.

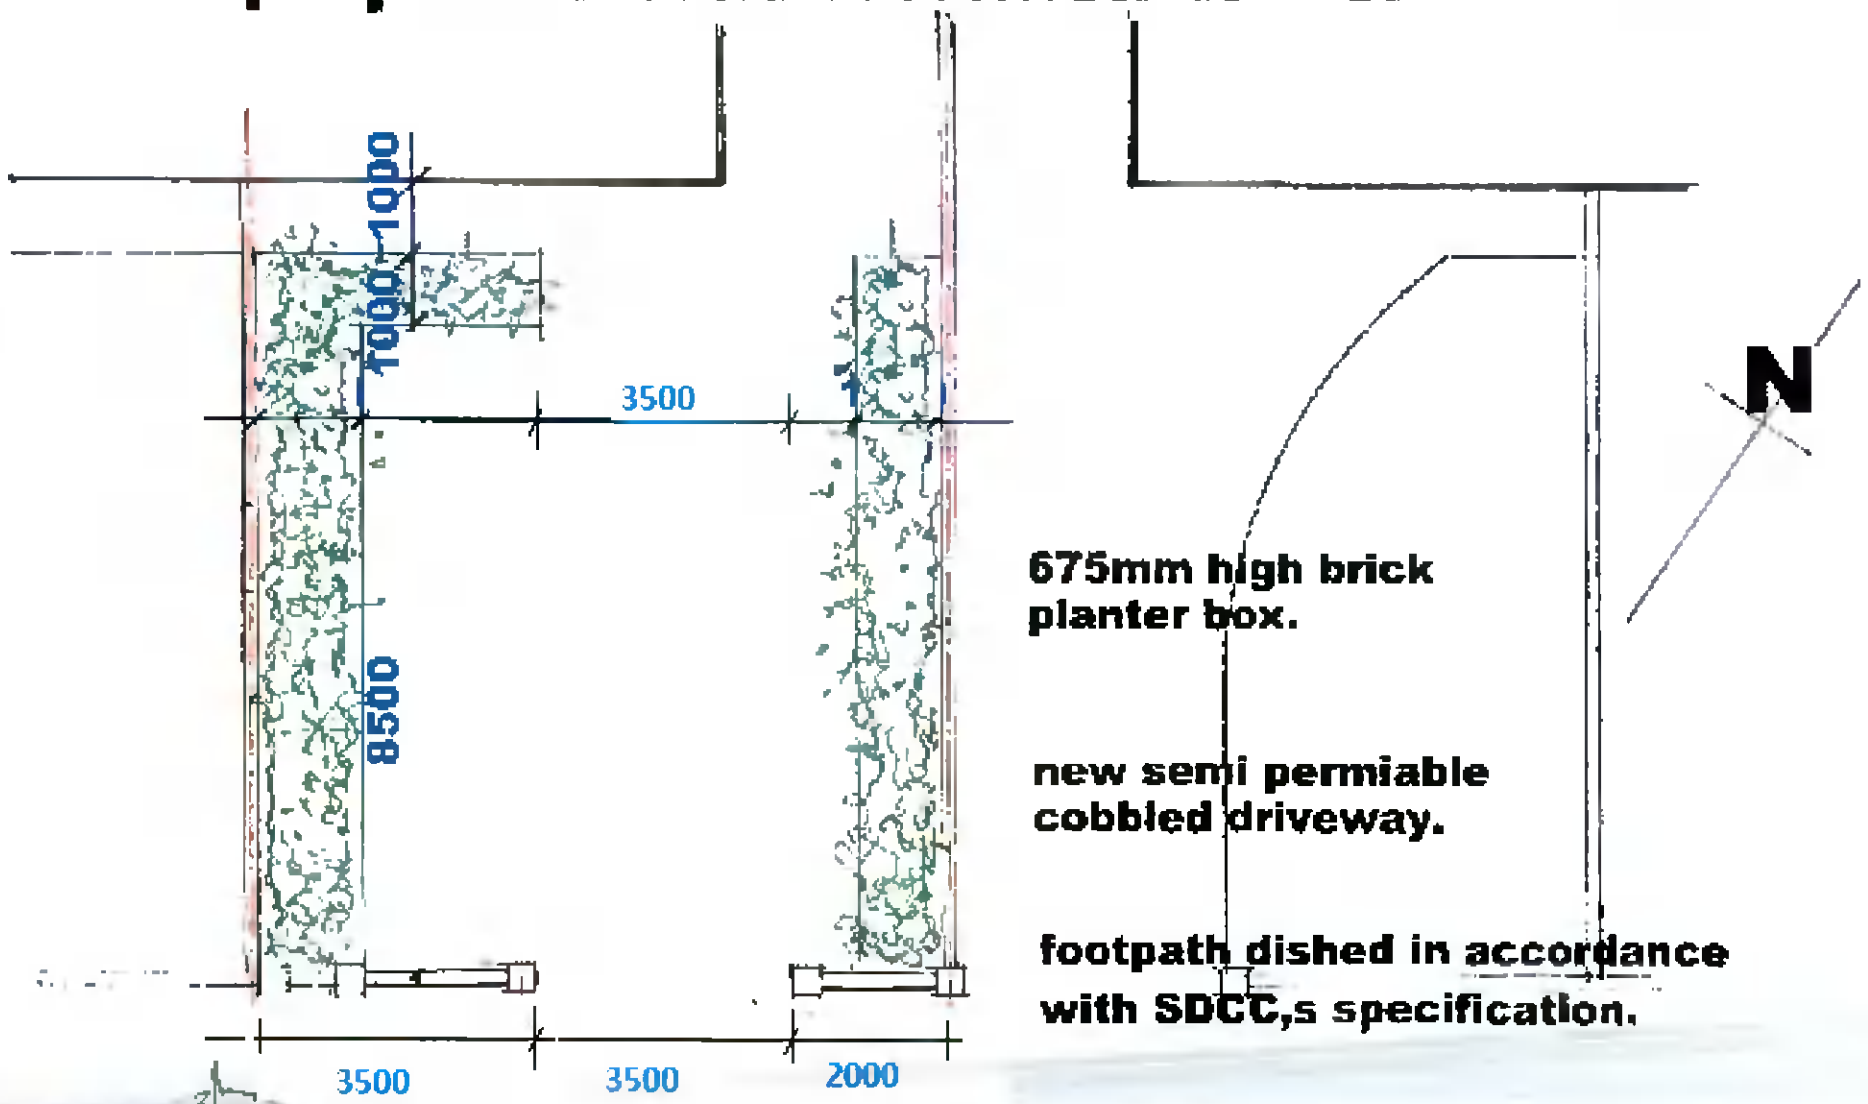

proposed ground floor plan 1:100.

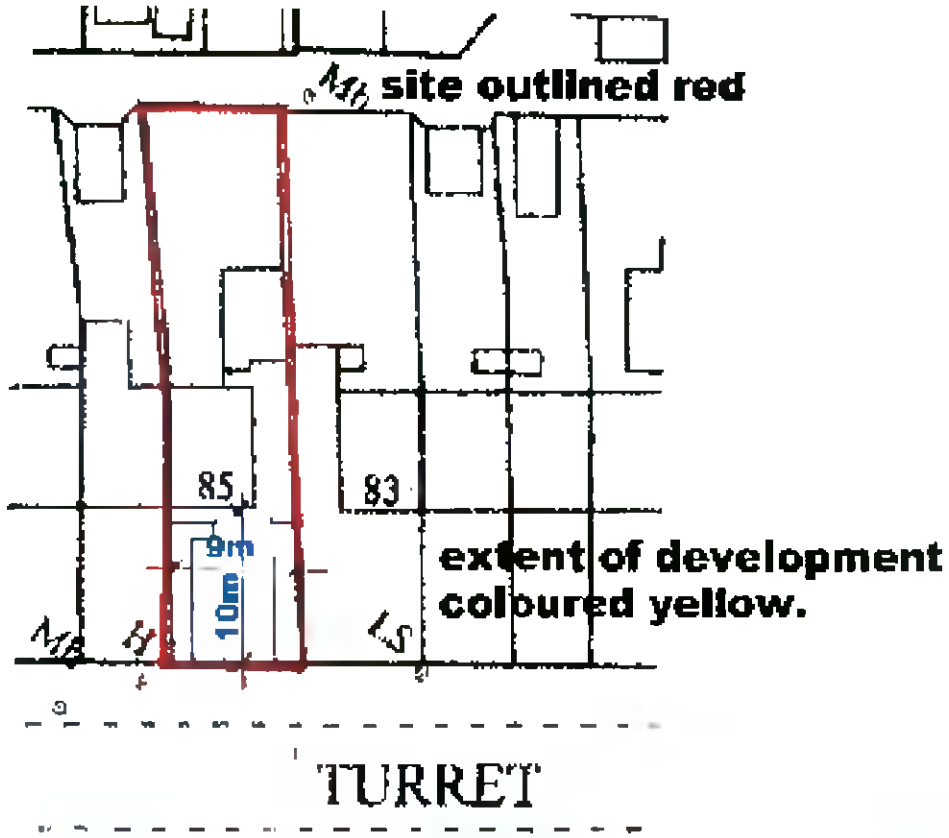

site plan 1:500.

T U R R E T R O A D

mhmdesign.086.8464108.
architectural and planning consultants,
clearview,ballykea road,loughshinny,
skerries,co dublin.