LANEWAY 033.03.

fibreglass roofing membrane to flat roof.

pvc fascia and soffit.

double glazed units throughout.

plaster finish to match same.

front elevation 1:100.

pc coping on dpc.

plaster finish to match same.

steel door and frame.

aluminium roller shutter to larger ope.

rear elevation 1:100.

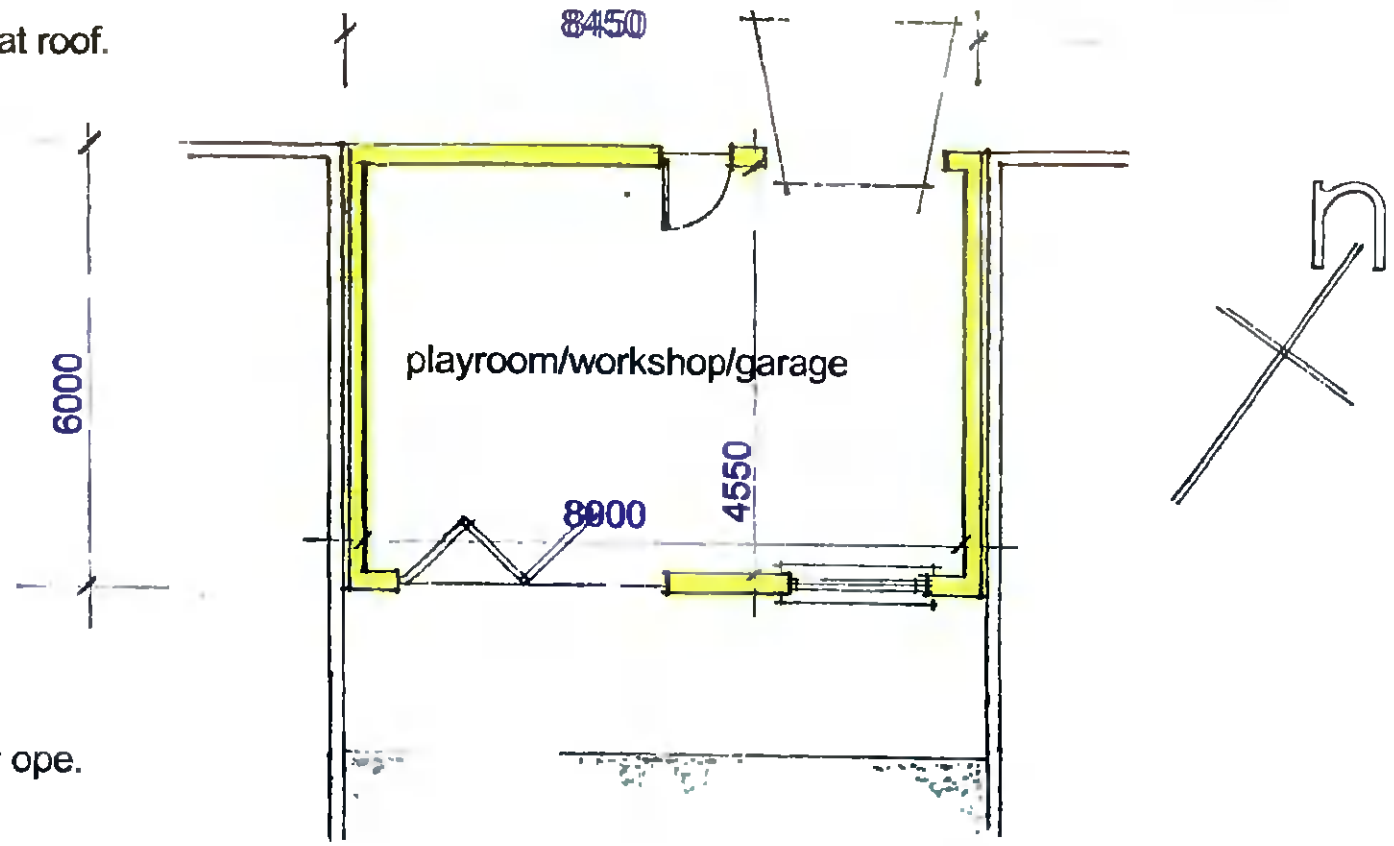

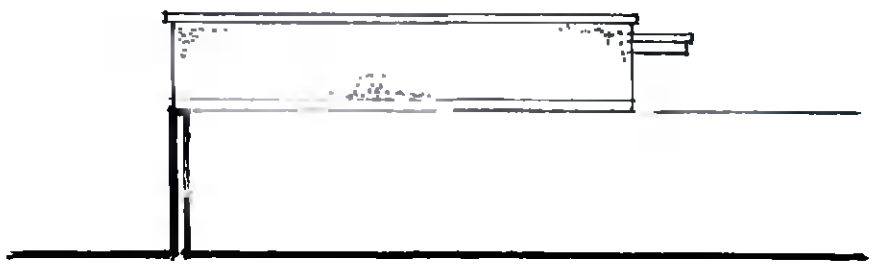

side elevation 1:100

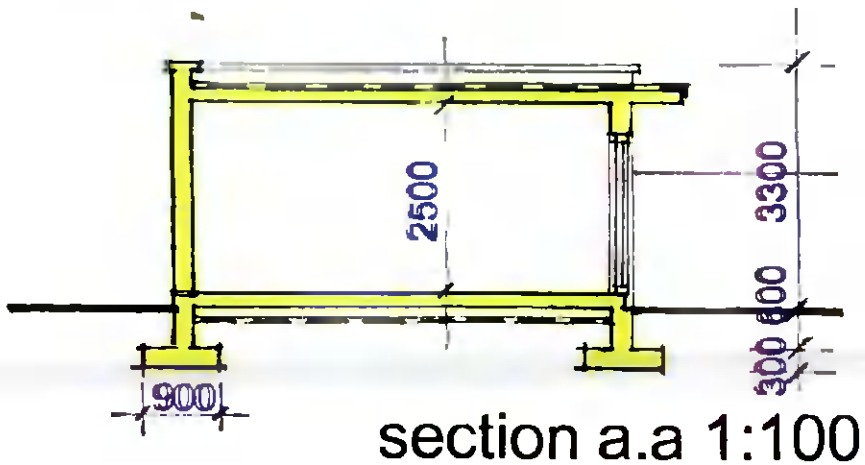

section a.a 1:100.

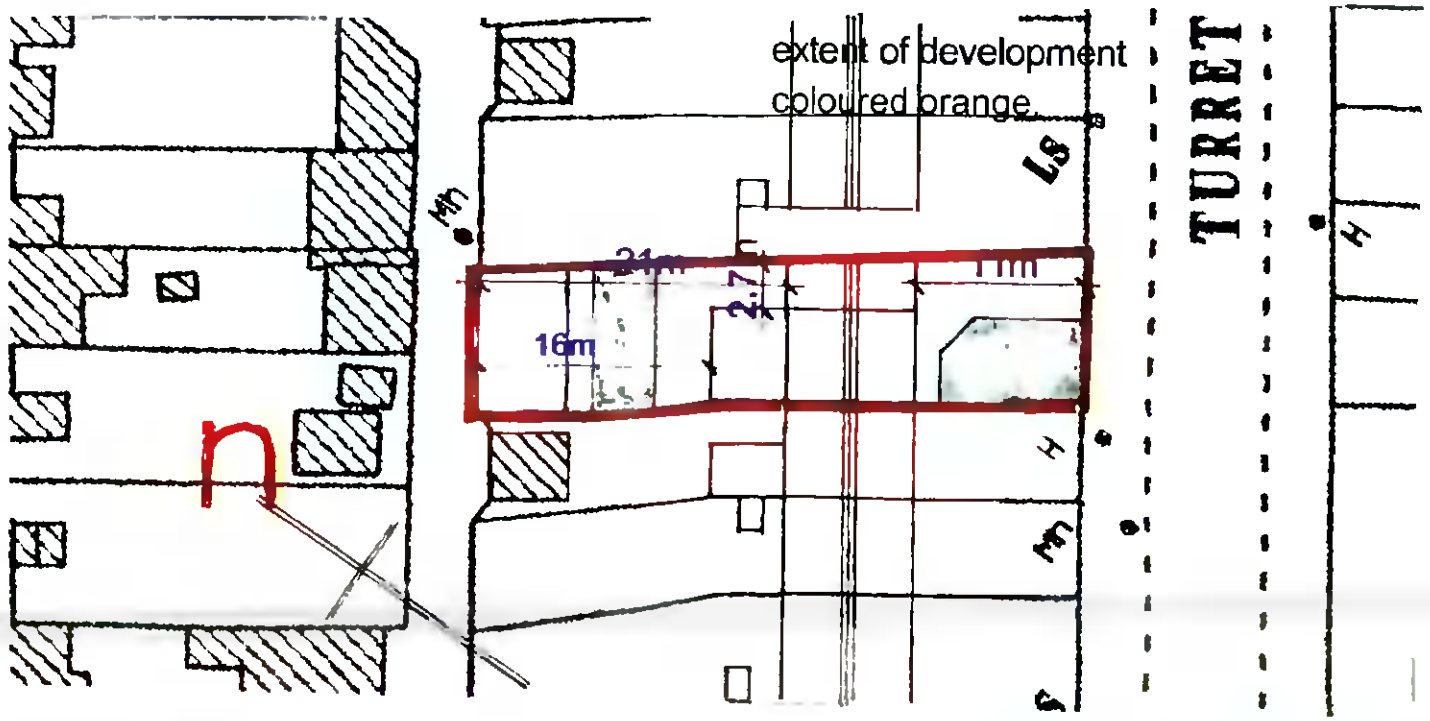

site plan 1:500.

m.h.m. DESIGN. 018492494. 086.8454108
clearview, ballykea rd, loughshinny,