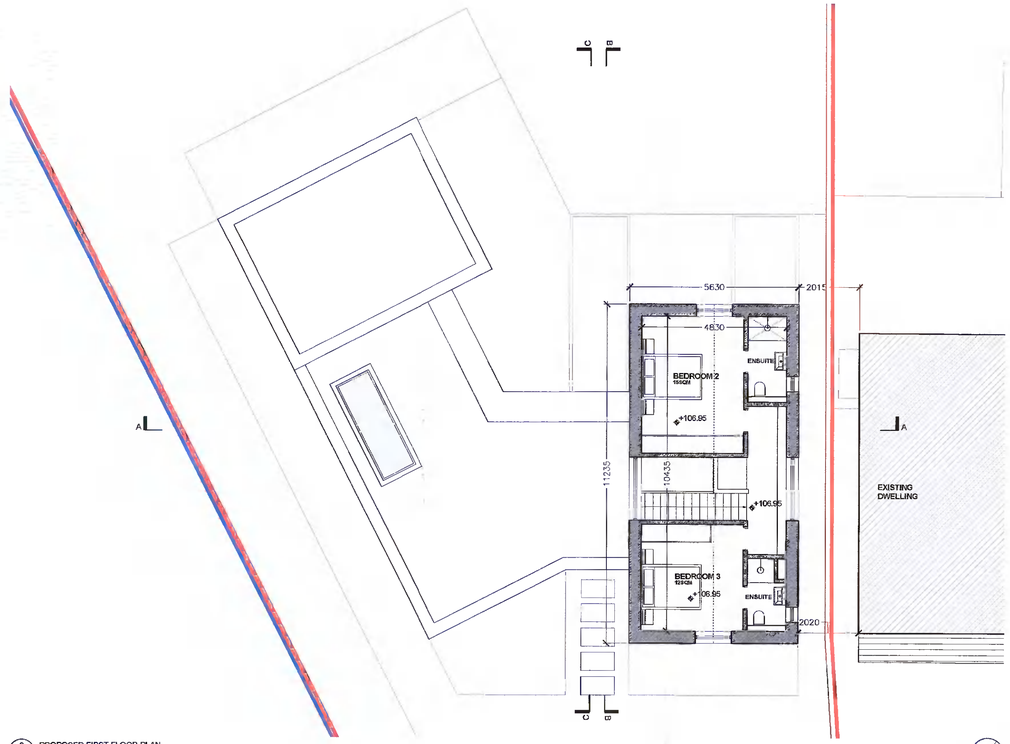

2 PL04 PROPOSED FIRST FLOOR PLAN

SCALE 1:100

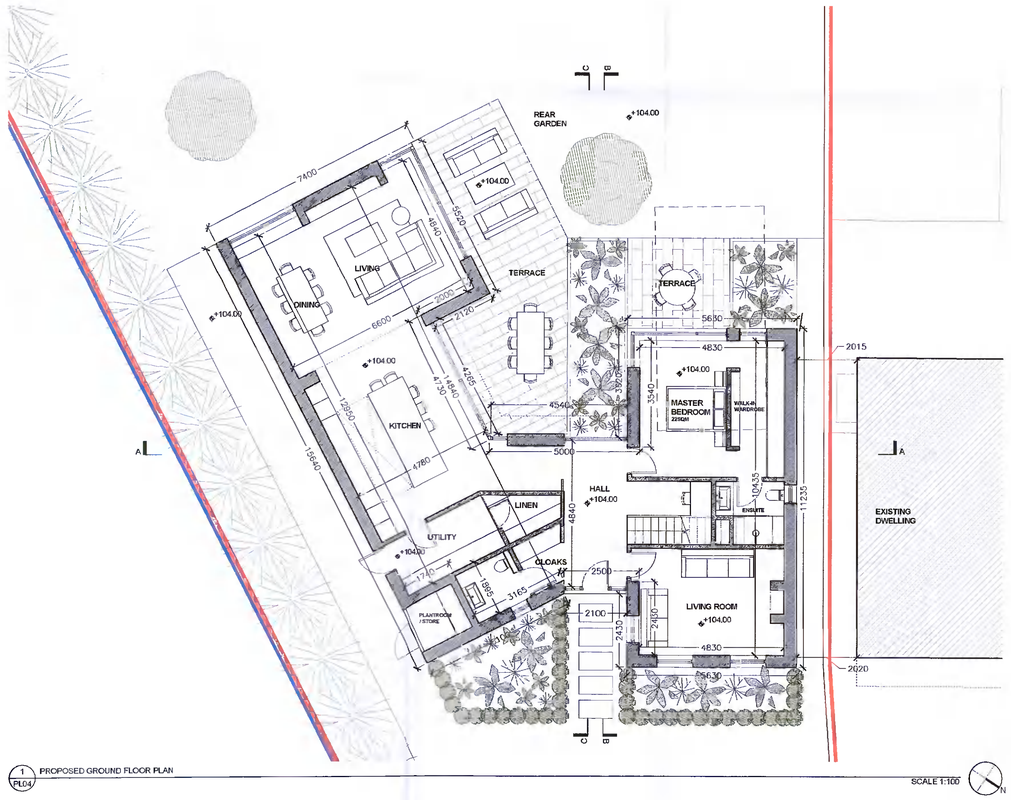

1 PL04 PROPOSED GROUND FLOOR PLAN

SCALE 1:100

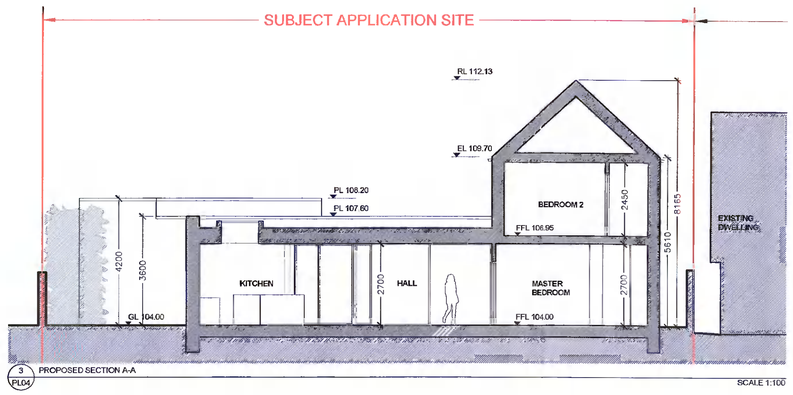

3 PL04 PROPOSED SECTION A-A

SCALE 1:100

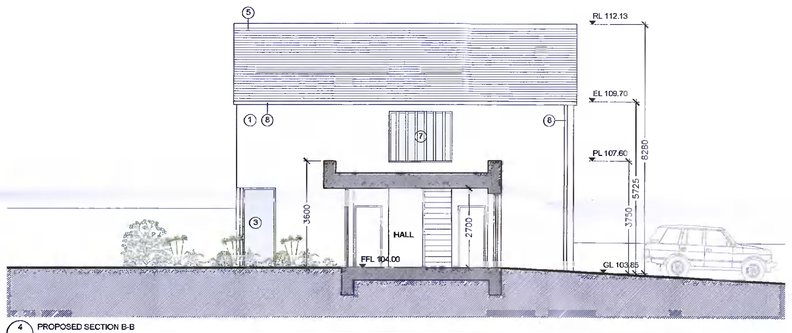

4 PL04 PROPOSED SECTION B-B

SCALE 1:100

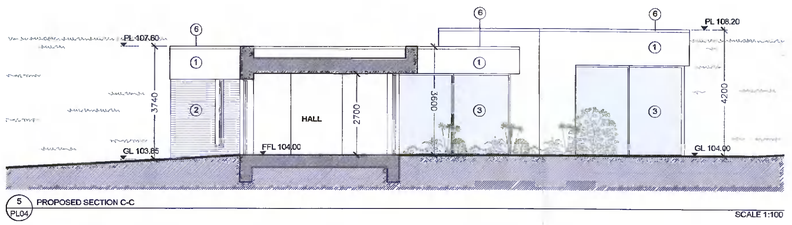

5 PL04 PROPOSED SECTION C-C

SCALE 1:100

SPECIFICATION & MATERIALS

1. PROPOSED PAINTED/SELF COLOURED RENDER FINISH
2. PROPOSED BRICK FINISH
3. PROPOSED TIMBER/POWDER COATED ALUMINIUM WINDOWS & DOORS
4. PROPOSED ROOFLIGHT
5. PROPOSED TILE ROOF FINISH
6. PROPOSED POWDER COATED ALUMINIUM CAPPING
7. PROPOSED TIMBER/POWDER COATED ALUMINIUM LOUVRES TO WINDOW
8. PROPOSED POWDER COATED ALUMINIUM GUTTERS AND DOWNPIPES

MEMBER OF THE ROYAL INSTITUTE
OF ARCHITECTS OF IRELAND R.I.A.I.

GENERAL:
THESE DRAWINGS TO BE READ IN CONJUNCTION WITH ALL RELEVANT ARCHITECTS AND ENGINEERS DRAWINGS AND SPECIFICATIONS. FIGURED DIMENSIONS ONLY TO BE USED. ALL DIMENSIONS TO BE CHECKED ON SITE PRIOR TO CONSTRUCTION OR FABRICATION. THE CONTRACTOR SHALL NOTIFY THE ARCHITECT / ENGINEER OF ANY DISCREPANCIES.

REV.	DATE	DESCRIPTION

LEGEND:

- PROPOSED WALLS
- STRUCTURE TO BE REMOVED
- SITE BOUNDARY
- PROPOSED SURFACE WATER DRAINAGE
- PROPOSED FOUL WATER DRAINAGE
- EXISTING DRAINAGE

DMVF ARCHITECTS
276-276 LOWER RATHMINES
ROAD, RATHMINES, DUBLIN 6
t 01 497 1033 f. 01 412 6246
e info@dmvf.ie www.dmvf.ie

CLIENT: JOHN & SHEILA MURPHY
PROJECT: THE MUDDIES, RATHFARNHAM, Co. DUBLIN
TITLE: PROPOSED FLOOR PLANS AND SECTIONS
STATUS: PLANNING
REF: 2105/DWG/PL04/PLANNING.DWG

JOB NO: 2105
DWG NO: PL04
REV NO:
DATE: Nov-21
SCALE: 1:100