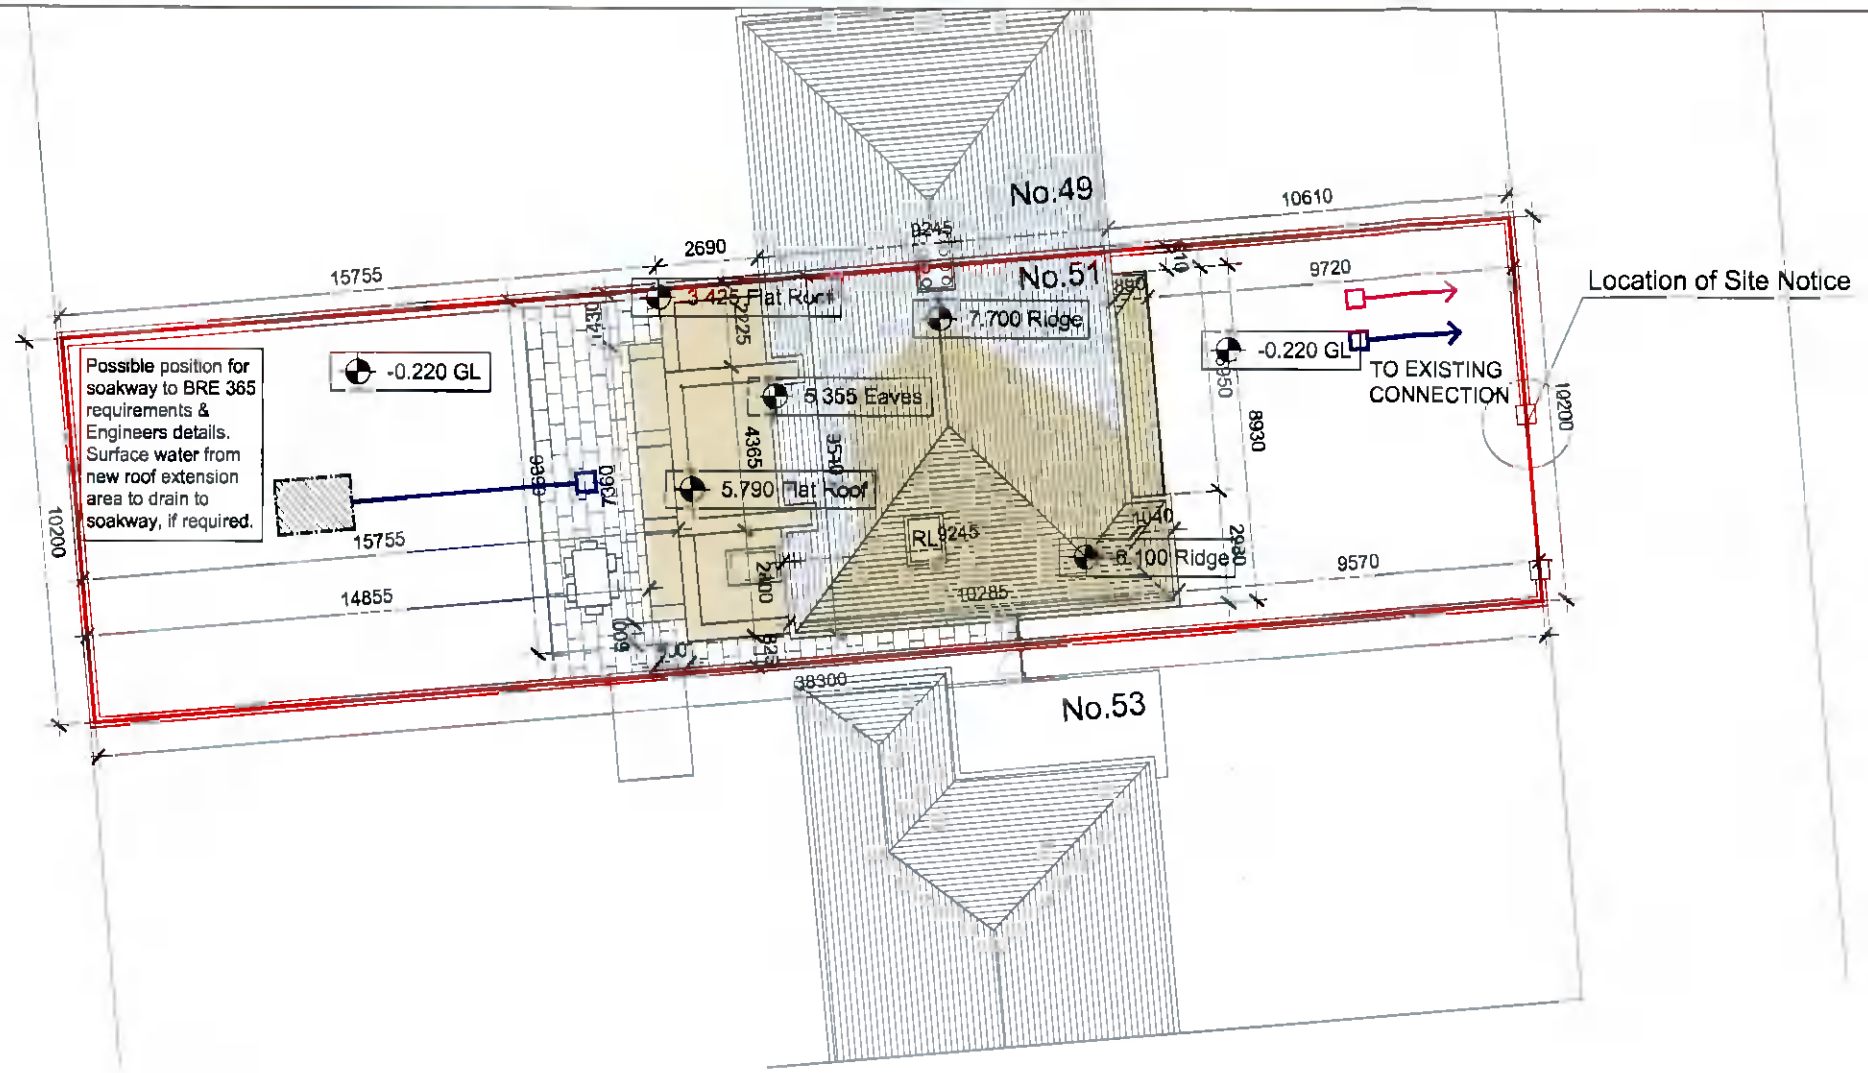

Proposed Site Layout Plan
1.200

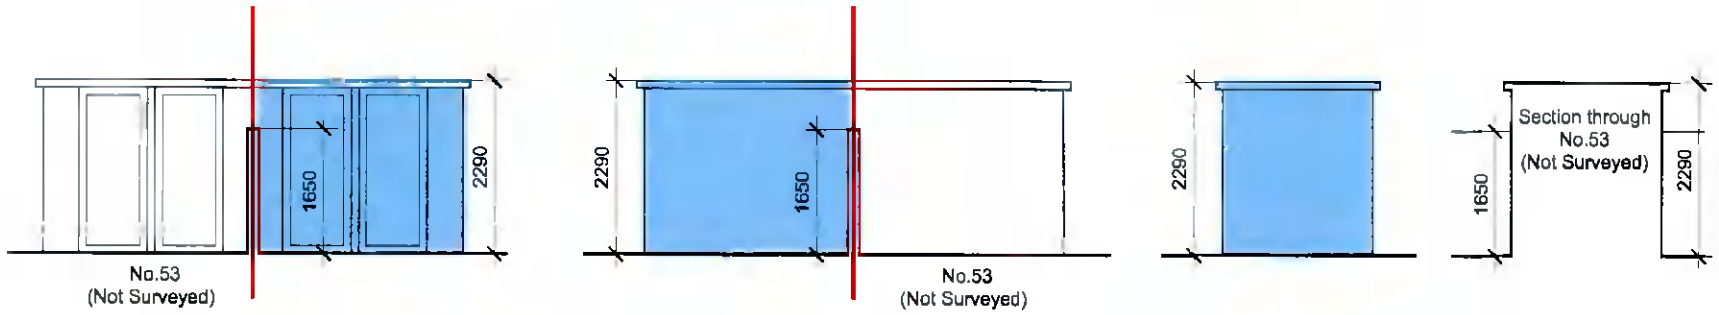

Existing Shed Elevations
1.100

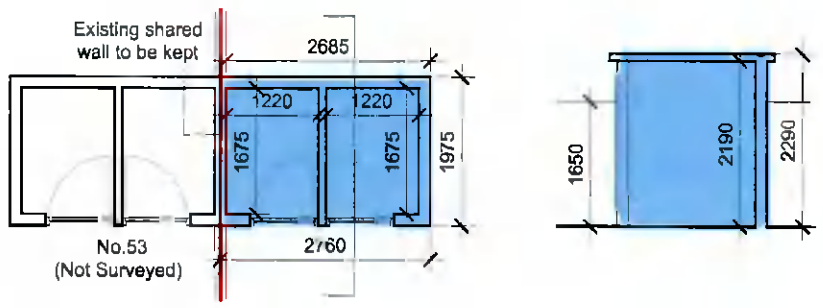

Existing Shed Plan
1.100

Existing Shed Section
1.100

Based on a combination of OS MAP sheets 3328-21, 3328-22, 3391-01, 3391-03 (Order No. 50218847_1) and survey

NOTES

DO NOT SCALE - USE FIGURED DIMENSIONS ONLY.

ALL DIMENSIONS TO BE CHECKED ON SITE PRIOR TO CONSTRUCTION AND ANY DISCREPANCIES TO BE HIGHLIGHTED BY CONTRACTOR.

THIS DRAWING IS TO BE READ IN CONJUNCTION WITH ALL RELEVANT SPECIFICATIONS AND DRAWINGS.

ALL LEVELS ARE TO FINISHED LEVELS UNLESS OTHERWISE INDICATED.

SUBJECT TO DETAILED DESIGN REVISIONS AND PLANNING CONDITIONS NOT KNOWN AT SCHEME DESIGN STAGE.

TENDER DRAWINGS ARE NOT FOR CONSTRUCTION. ALL SETTING OUT AND DIMENSIONS TO BE AGREED ON SITE BASED ON CONSTRUCTION DRAWINGS.

LEGEND

Indicates site boundary

Indicates foul drainage

Indicates surface water

Indicates proposed works

revision	description:	date.
P.01	Issued For Further Information	22.11.21

drawing status: **FURTHER INFORMATION**

GENERAL ARRANGEMENT

BRIGHT DESIGN ARCHITECTS
01 269 6860 • info@bda.ie • www.bda.ie
4 seafield park, booterstown, blackrock, co dublin

project No. Cypress Grove Road, Dublin 6W
title: **PROPOSED SITE LAYOUT PLAN/SHED**
date: 12.04.2021 scale: Varies @ A3 drawn by: PP
drawing number: 21003- 200 revision FI. 01

© Copyright - Bright Design Architects - 2021
This drawing or design may not be reproduced without permission