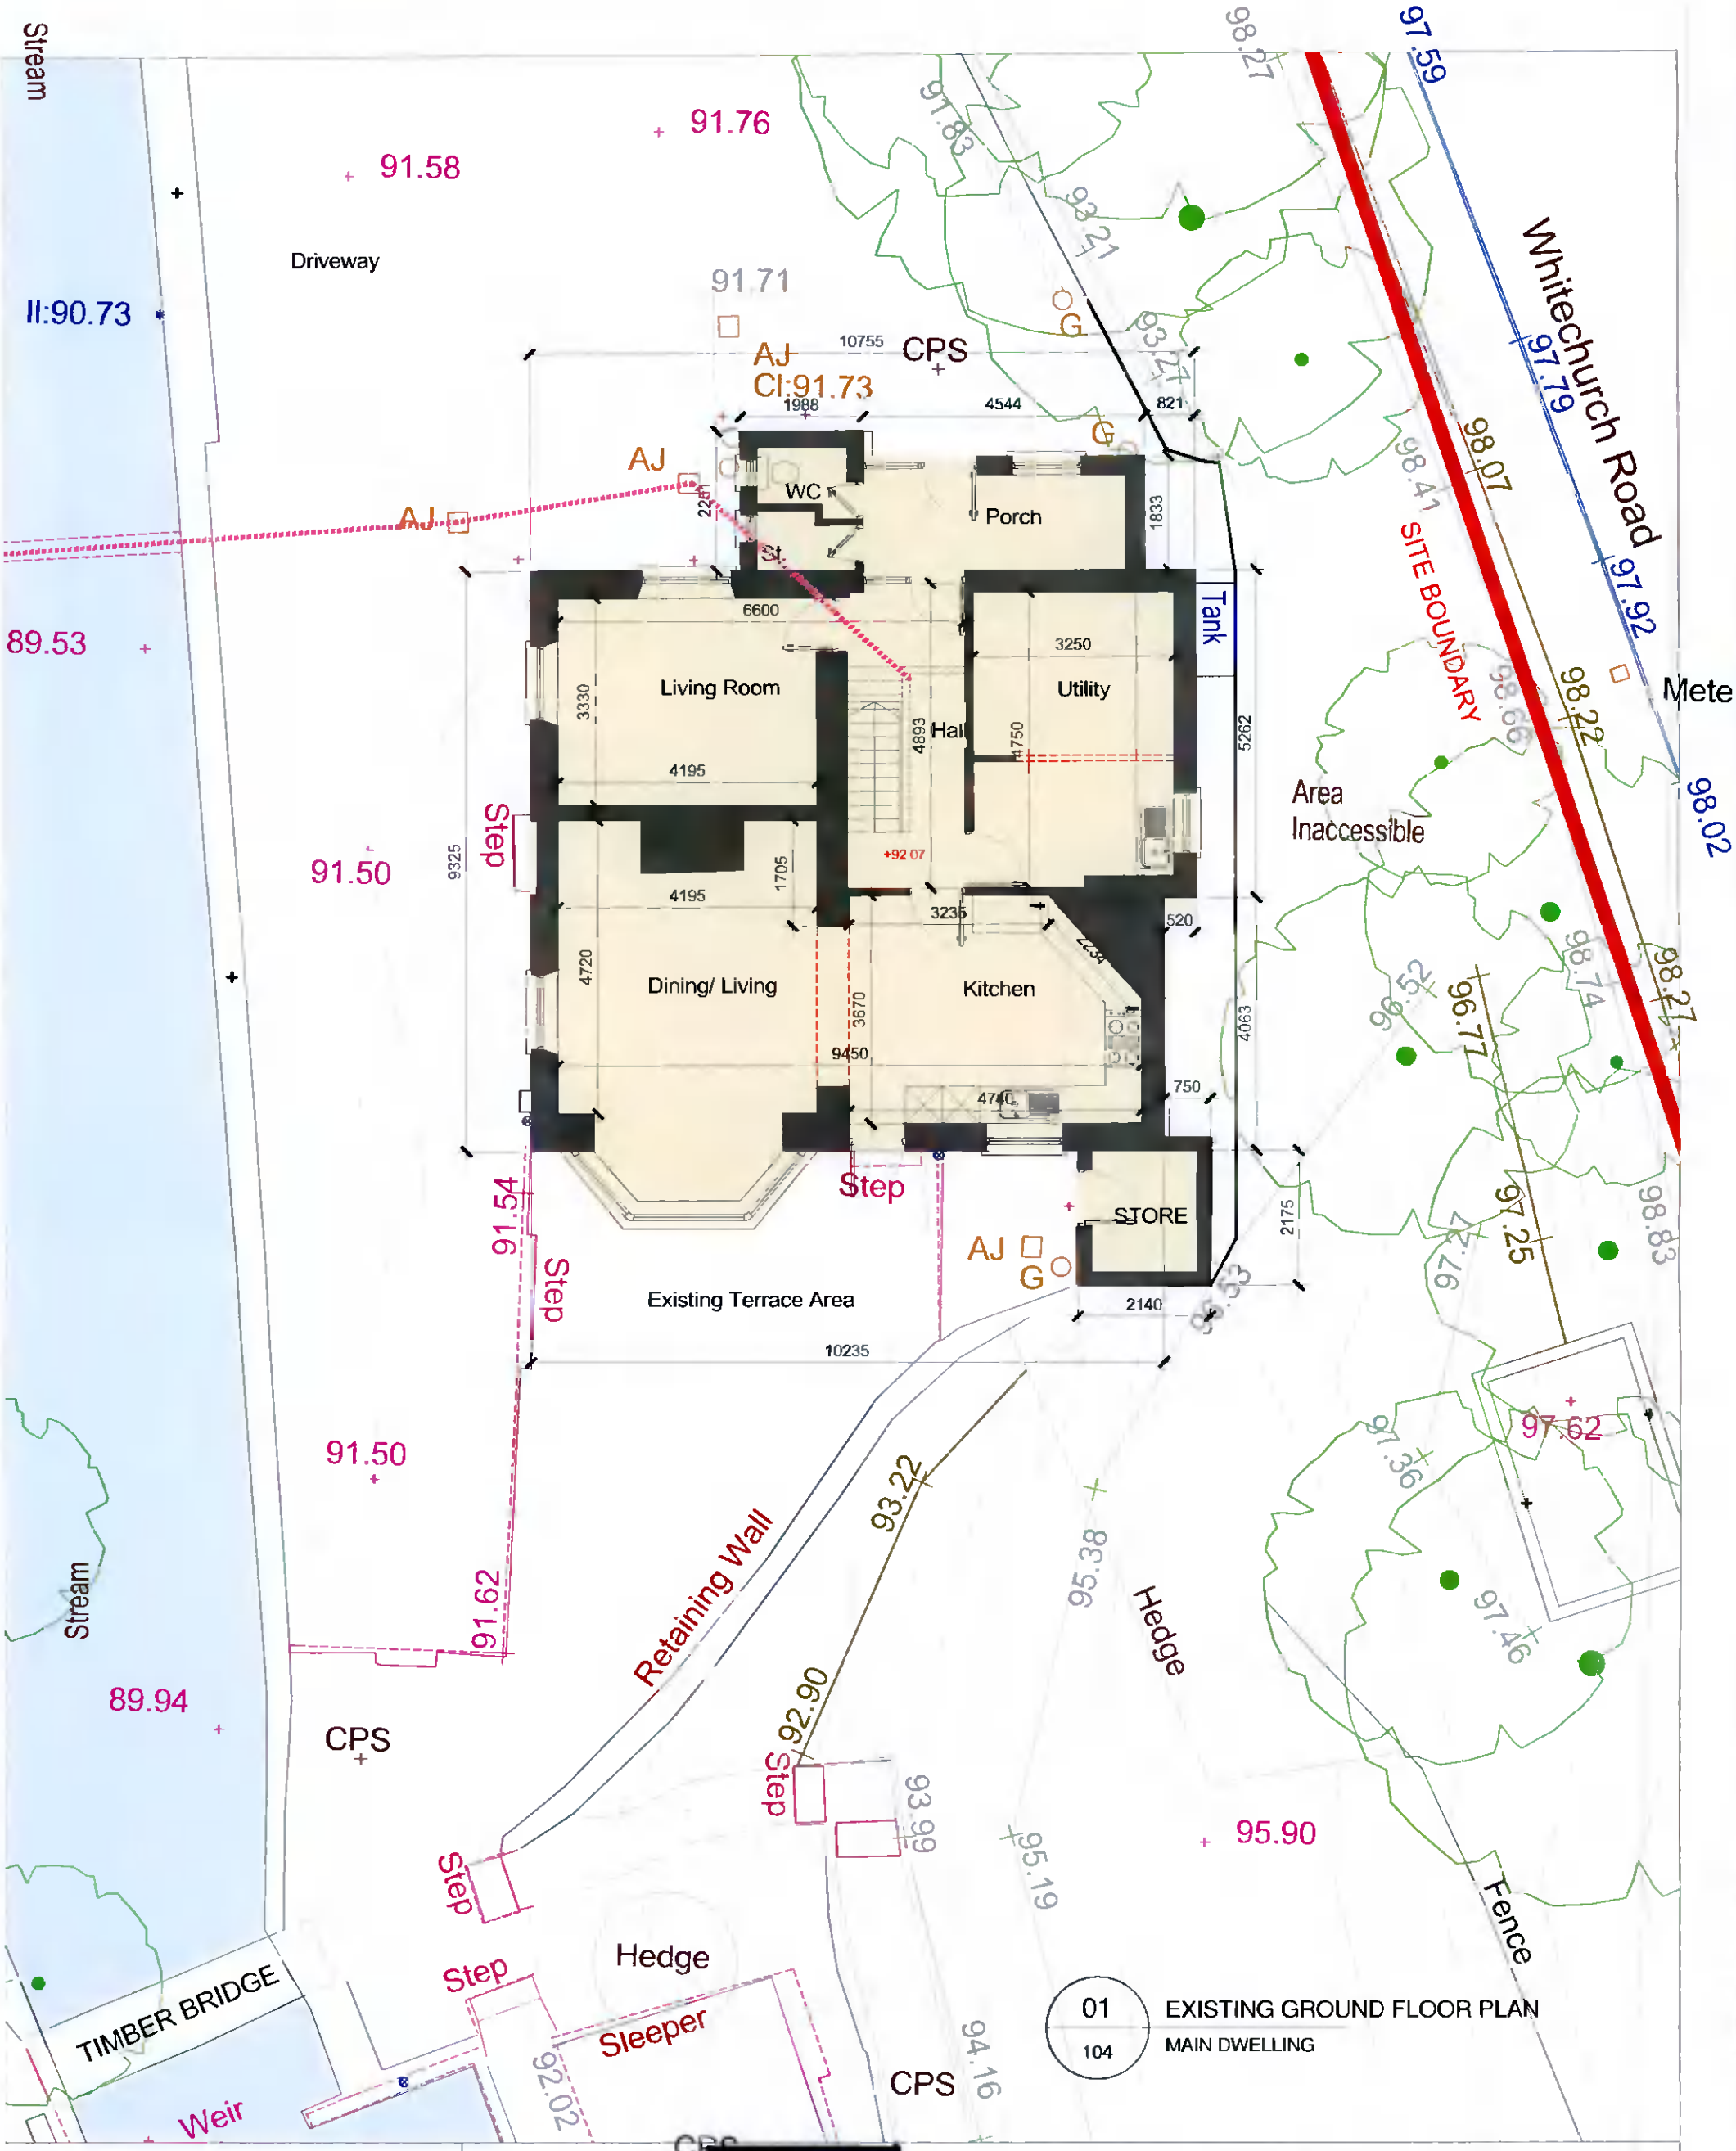

NOTES

EXISTING

N

NORTH

56A RAMLEH PARK
MILLTOWN
DUBLIN 6

m. + 353 (0)87 7982356
e katie jakkulla@gmail.com

RIAI Registered Architect 2021

JAKKULLA ARCHITECTURE & DESIGN

ARCHITECTURE & DESIGN CONSULTANCY

CLIENT NAME	REMY FARRELL
PROJECT NAME	PROPOSED EXTENSION AT LISSADELL, WHITECHURCH ROAD, RATHFARNHAM, DUBLIN 16
DRAWING TITLE	EXISTING GROUND FLOOR PLAN - MAIN DWELLING

PROJECT NO	DRAWING NO	REV	SCALE(S)	STATUS	DATE DRAWN	DRAWN BY	CHECKED BY
2021-111	3.1_104		1:100	3.1 PLANNING APPLICATION	NOV' 21	KJ	

REV	DATE	DESCRIPTION

© This drawing is copyright. Figured dimensions only to be taken from this drawing. All dimensions to be checked on site. Architects to be informed immediately of any discrepancies before work proceeds