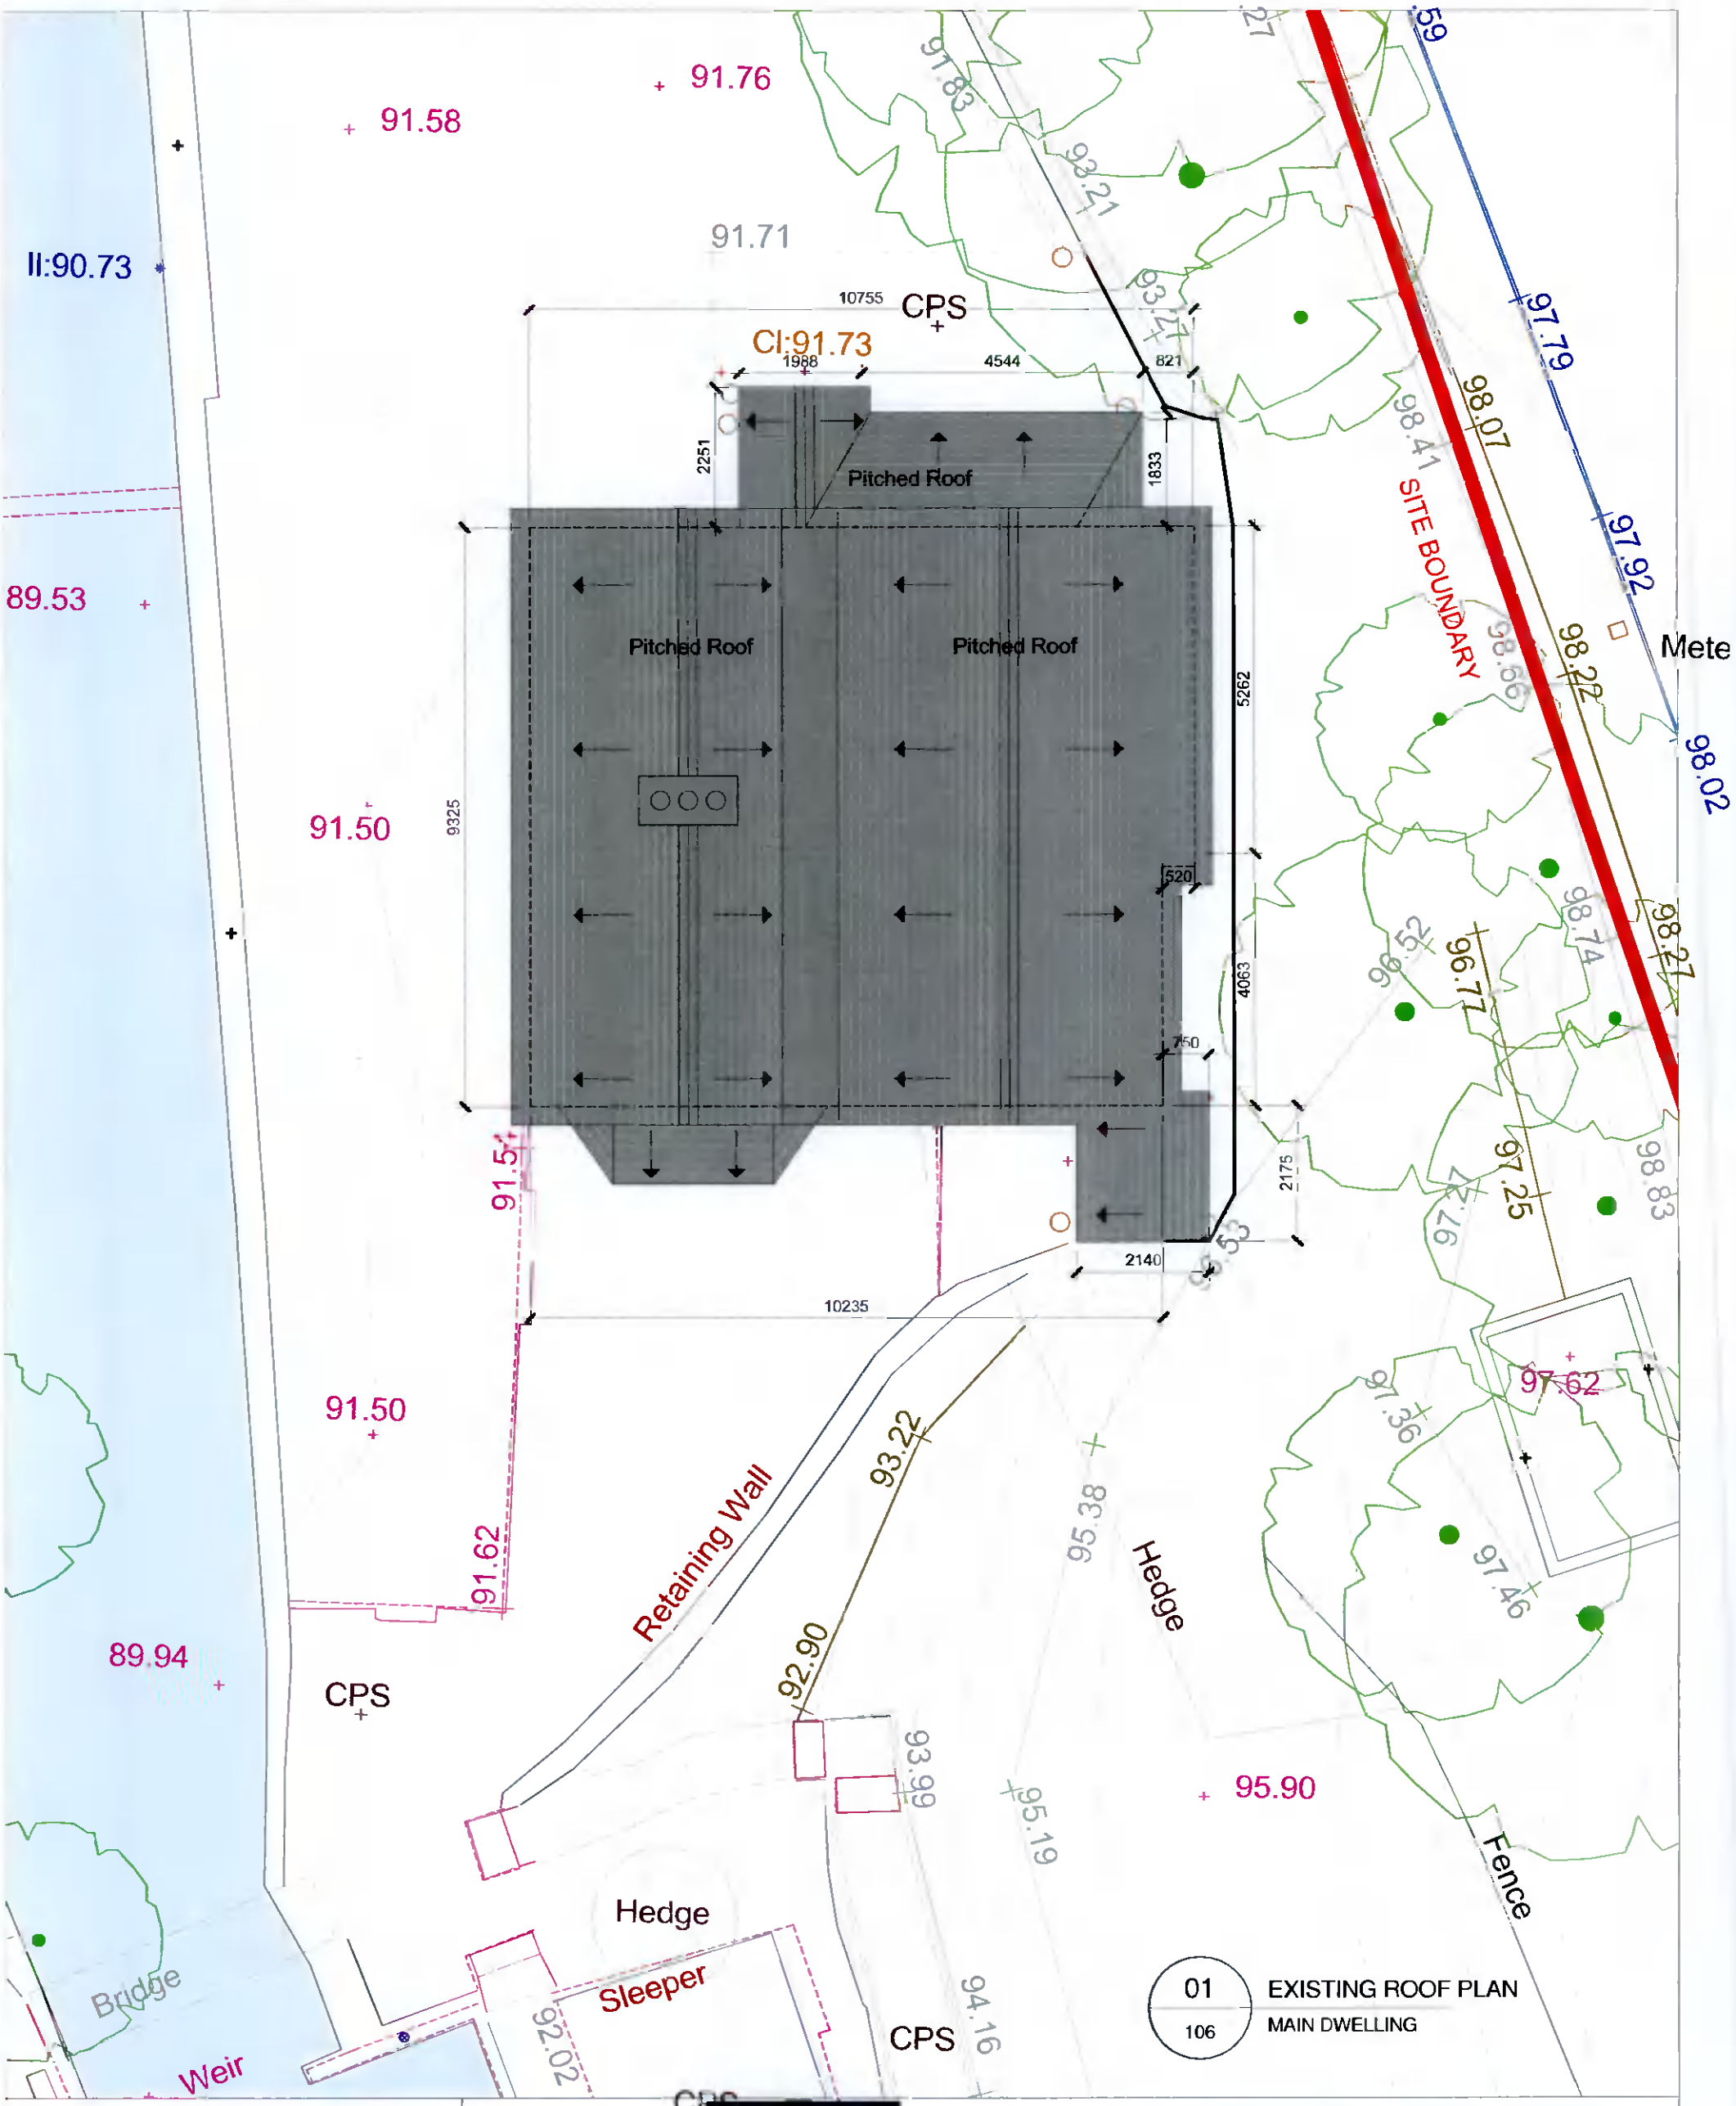

01 / 106 EXISTING ROOF PLAN
MAIN DWELLING

NOTES

N
NORTH

56A RAMLEH PARK
MILLTOWN
DUBLIN 6
m + 353 (0)87 7982356
e katie.jakkulla@gmail.com

RIAI Registered Architect 2021

JAKKULLA ARCHITECTURE & DESIGN
ARCHITECTURE & DESIGN CONSULTANCY

CLIENT NAME	REMY FARRELL
PROJECT NAME	PROPOSED EXTENSION AT LISSADELL, WHITECHURCH ROAD, RATHFARNHAM. DUBLIN 16
DRAWING TITLE	EXISTING ROOF PLAN - MAIN DWELLING

PROJECT NO.	DRAWING NO.	REV.	SCALE(S)	STATUS	DATE DRAWN	DRAWN BY	CHECKED BY
2021-111	3.1_106		1:100	3.1 PLANNING APPLICATION	NOV' 21	KJ	

REV.	DATE	DESCRIPTION

© This drawing is copyright. Figured dimensions only to be taken from this drawing. All dimensions to be checked on site. Architects to be informed immediately of any discrepancies before work proceeds.