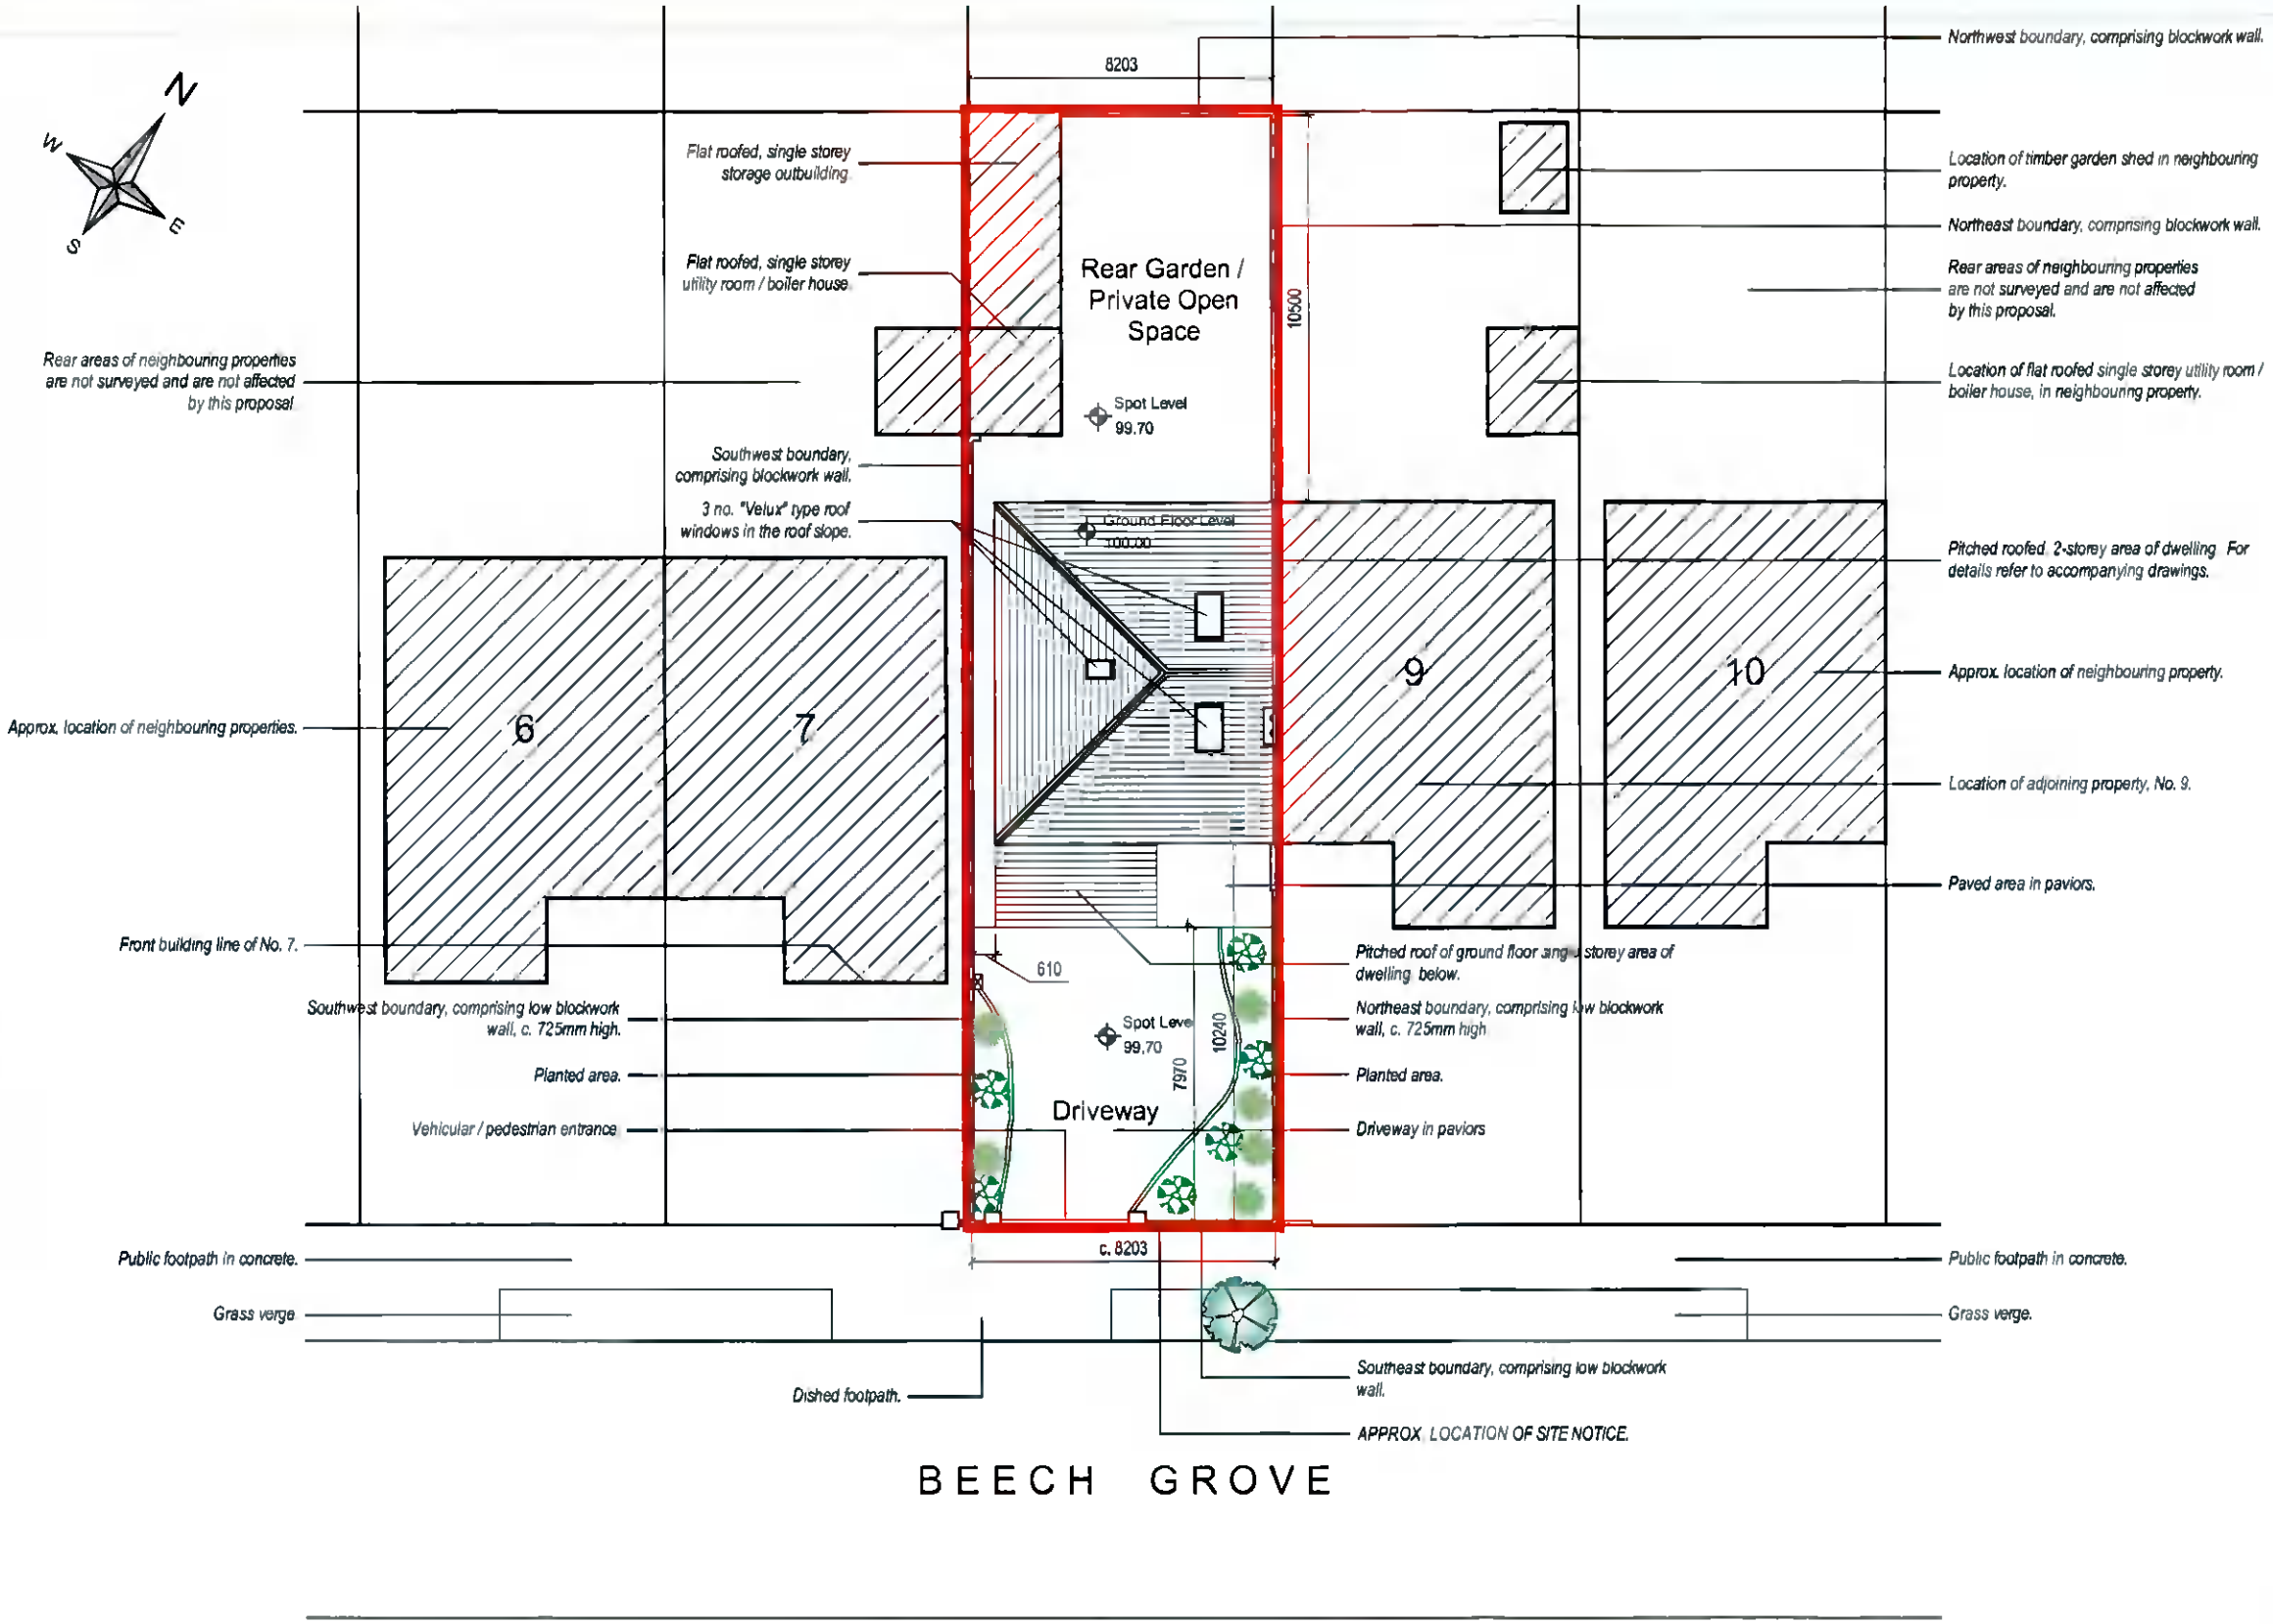

Notes:

1. This drawing is for Planning Application only and is not intended for any other use.
2. All dimensions are approximate only.
3. Existing foul drainage is unaffected by this proposal.
4. New surface water drainage is to connect to the existing surface water drainage system.
5. This drawing is **Copyright.** No work or designs shown on this drawing shall be reproduced without written permission.

The extent of the site to which this Planning Application relates is outlined in red.

Note.
All levels shown are given relative to the **Ground Floor F.F.L.** of the existing dwelling which has been given a value of **100.00** for the purposes of this Planning Application.

EXISTING SITE PLAN

SCALE - 1 : 200

REV	DATE	AMENDMENT

Paul O'Connell & Associates
Architecture / Project Management
8 Beech Grove, Lucan, Co. Dublin
Tel: 00353-(0)87-2566183. Email: info@pauloconnell.ie

PROJECT: 8 BEECH GROVE, LUCAN CO. DUBLIN
DRAWING: EXISTING SITE PLAN
STATUS: PLANNING
SCALE: AS INDICATED
SIZE: A3
DATE: 01/11/2021
DRWG NO.: 8BG-210920-PL-002
REV.: