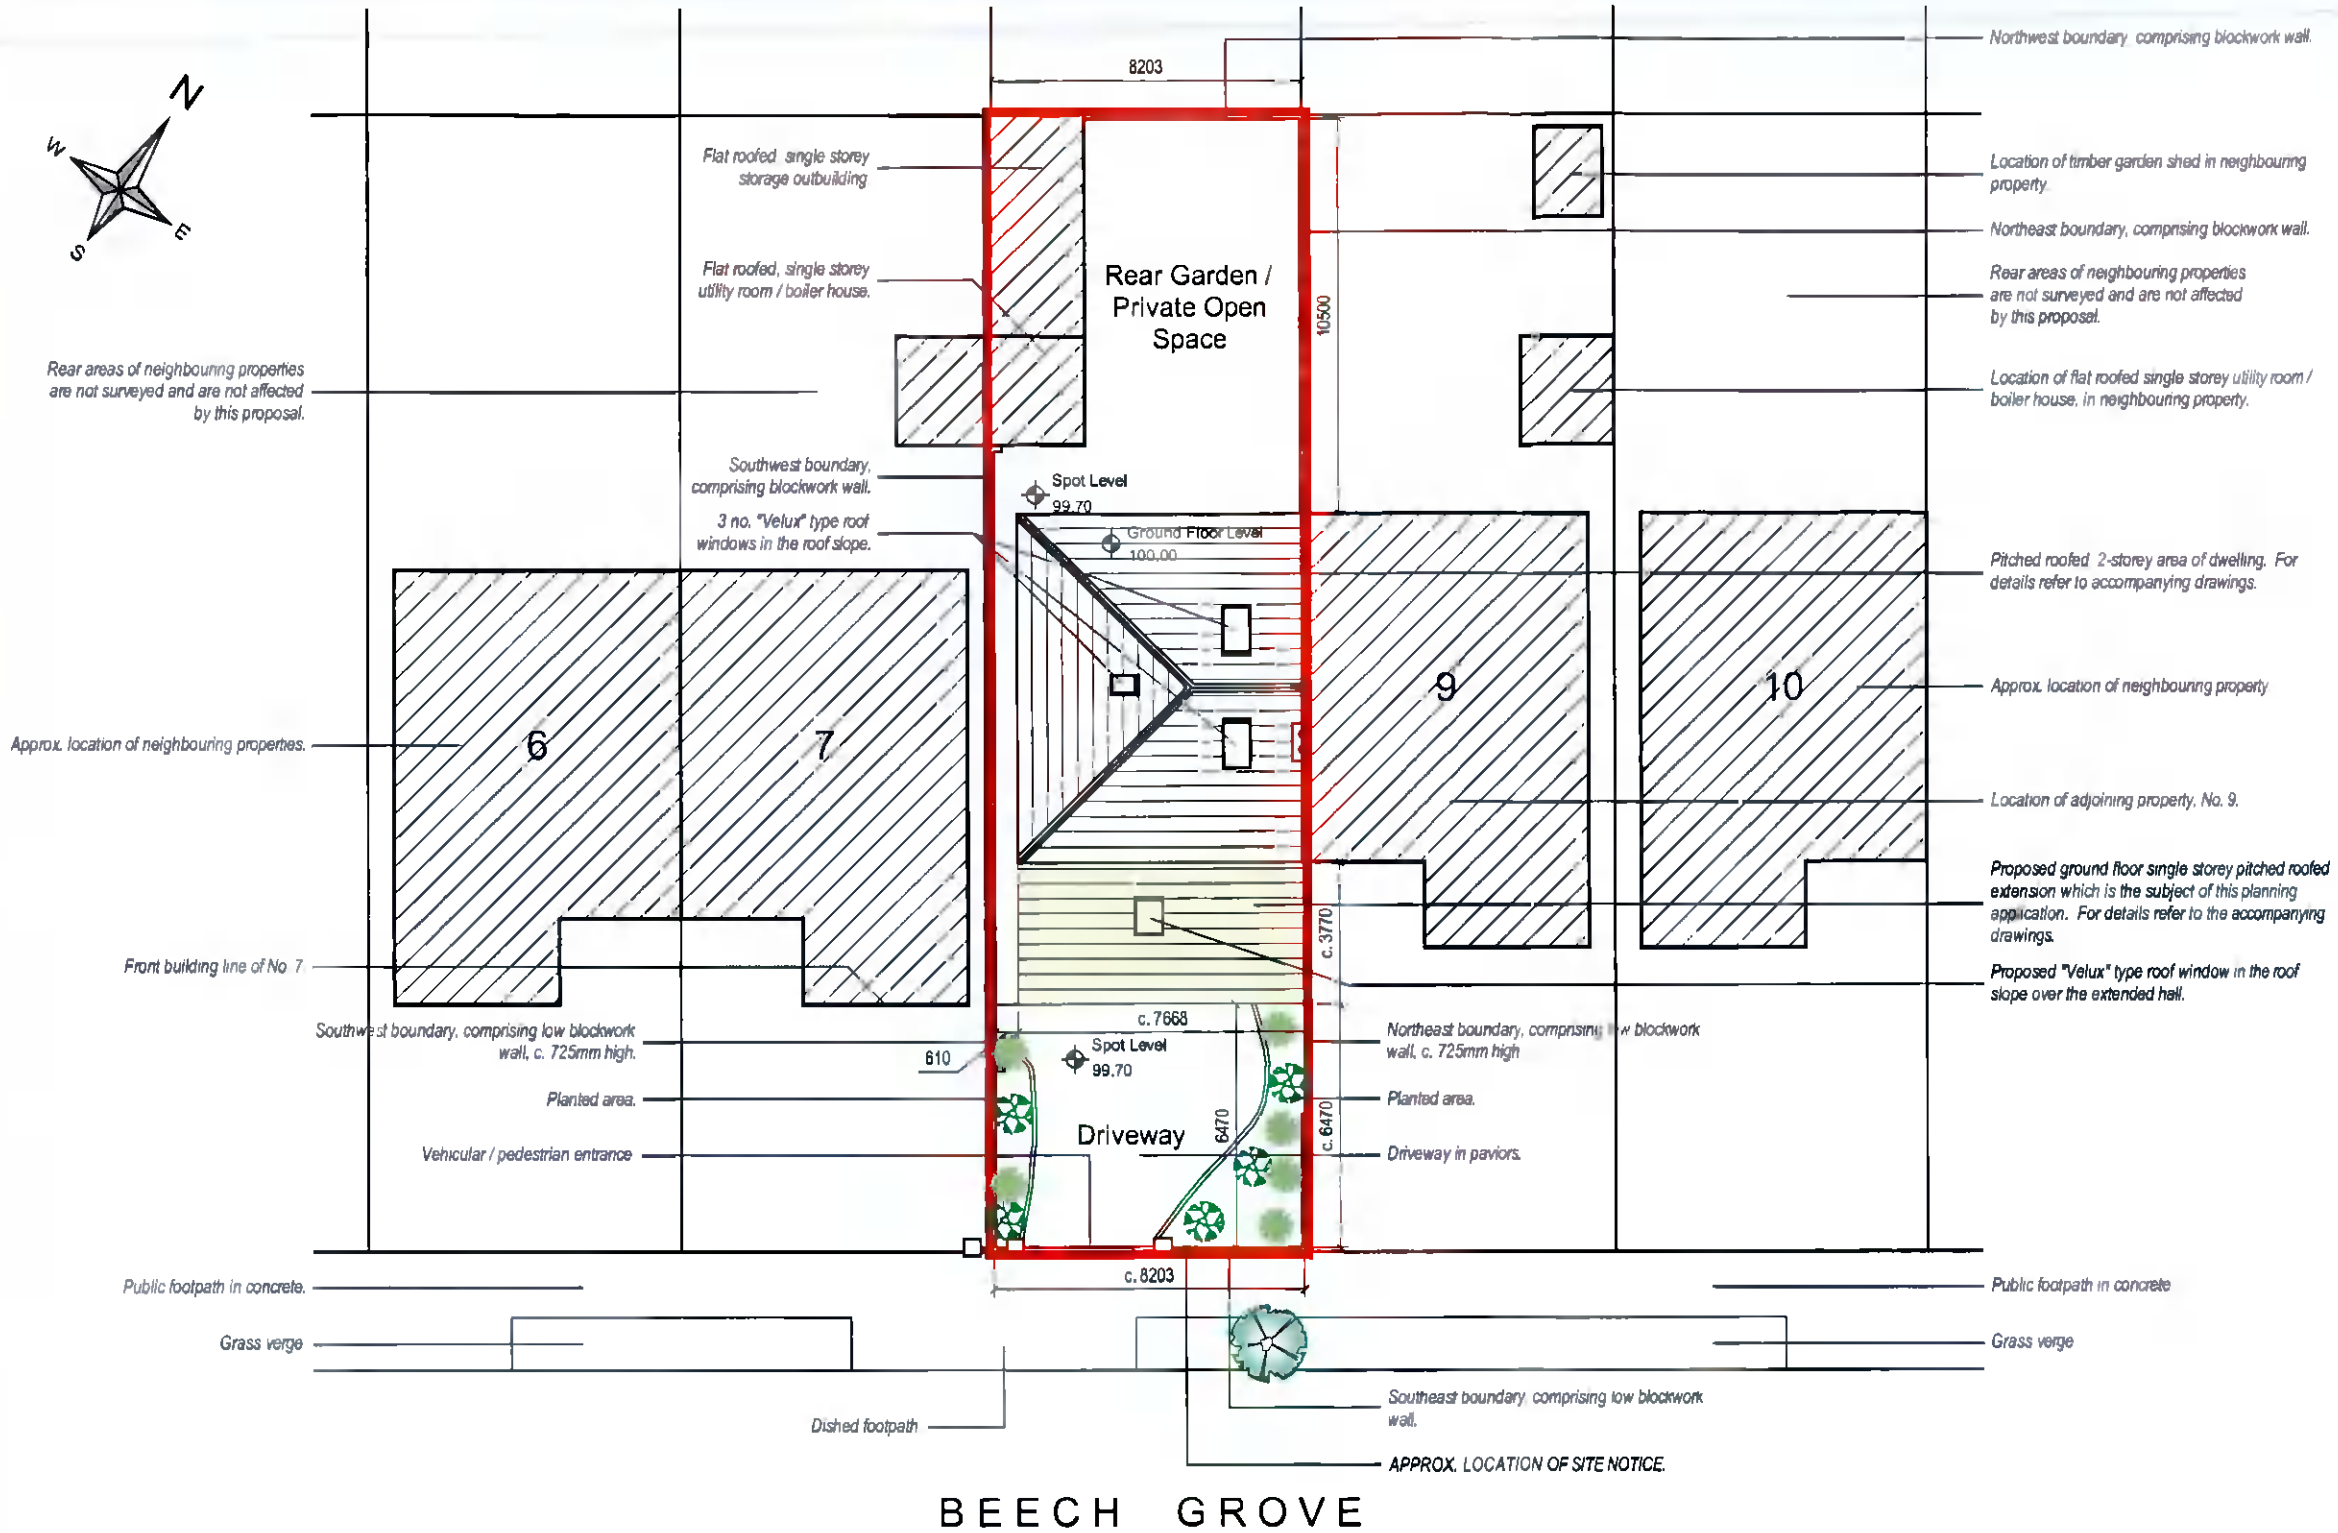

Notes:

1. This drawing is for Planning Application only and is not intended for any other use.
2. All dimensions are approximate only.
3. Existing foul drainage is unaffected by this proposal.
4. New surface water drainage is to connect to the existing surface water drainage system.
5. This drawing is **Copyright**. No work or designs shown on this drawing shall be reproduced without written permission.

New works which are the subject of this Planning Application are indicated as thus.

The extent of the site to which this Planning Application relates is outlined in red.

Note:
All levels shown are given relative to the **Ground Floor F.F.L.** of the existing dwelling which has been given a value of **100.00** for the purposes of this Planning Application

PROPOSED SITE PLAN

SCALE - 1 : 200

REV	DATE	AMENDMENT

Paul O'Connell & Associates
Architecture / Project Management
8 Beech Grove, Lucan, Co. Dublin
Tel: 00353-(0)87-2566183, Email: info@pauloconnell.ie

PROJECT: 8 BEECH GROVE, LUCAN, CO. DUBLIN
DRAWING: PROPOSED SITE PLAN
STATUS: PLANNING | SCALE: AS INDICATED | SIZE: A3
DATE: 01/11/2021 | DRWG. NO: 8BG-210920-PL-003 | REV.