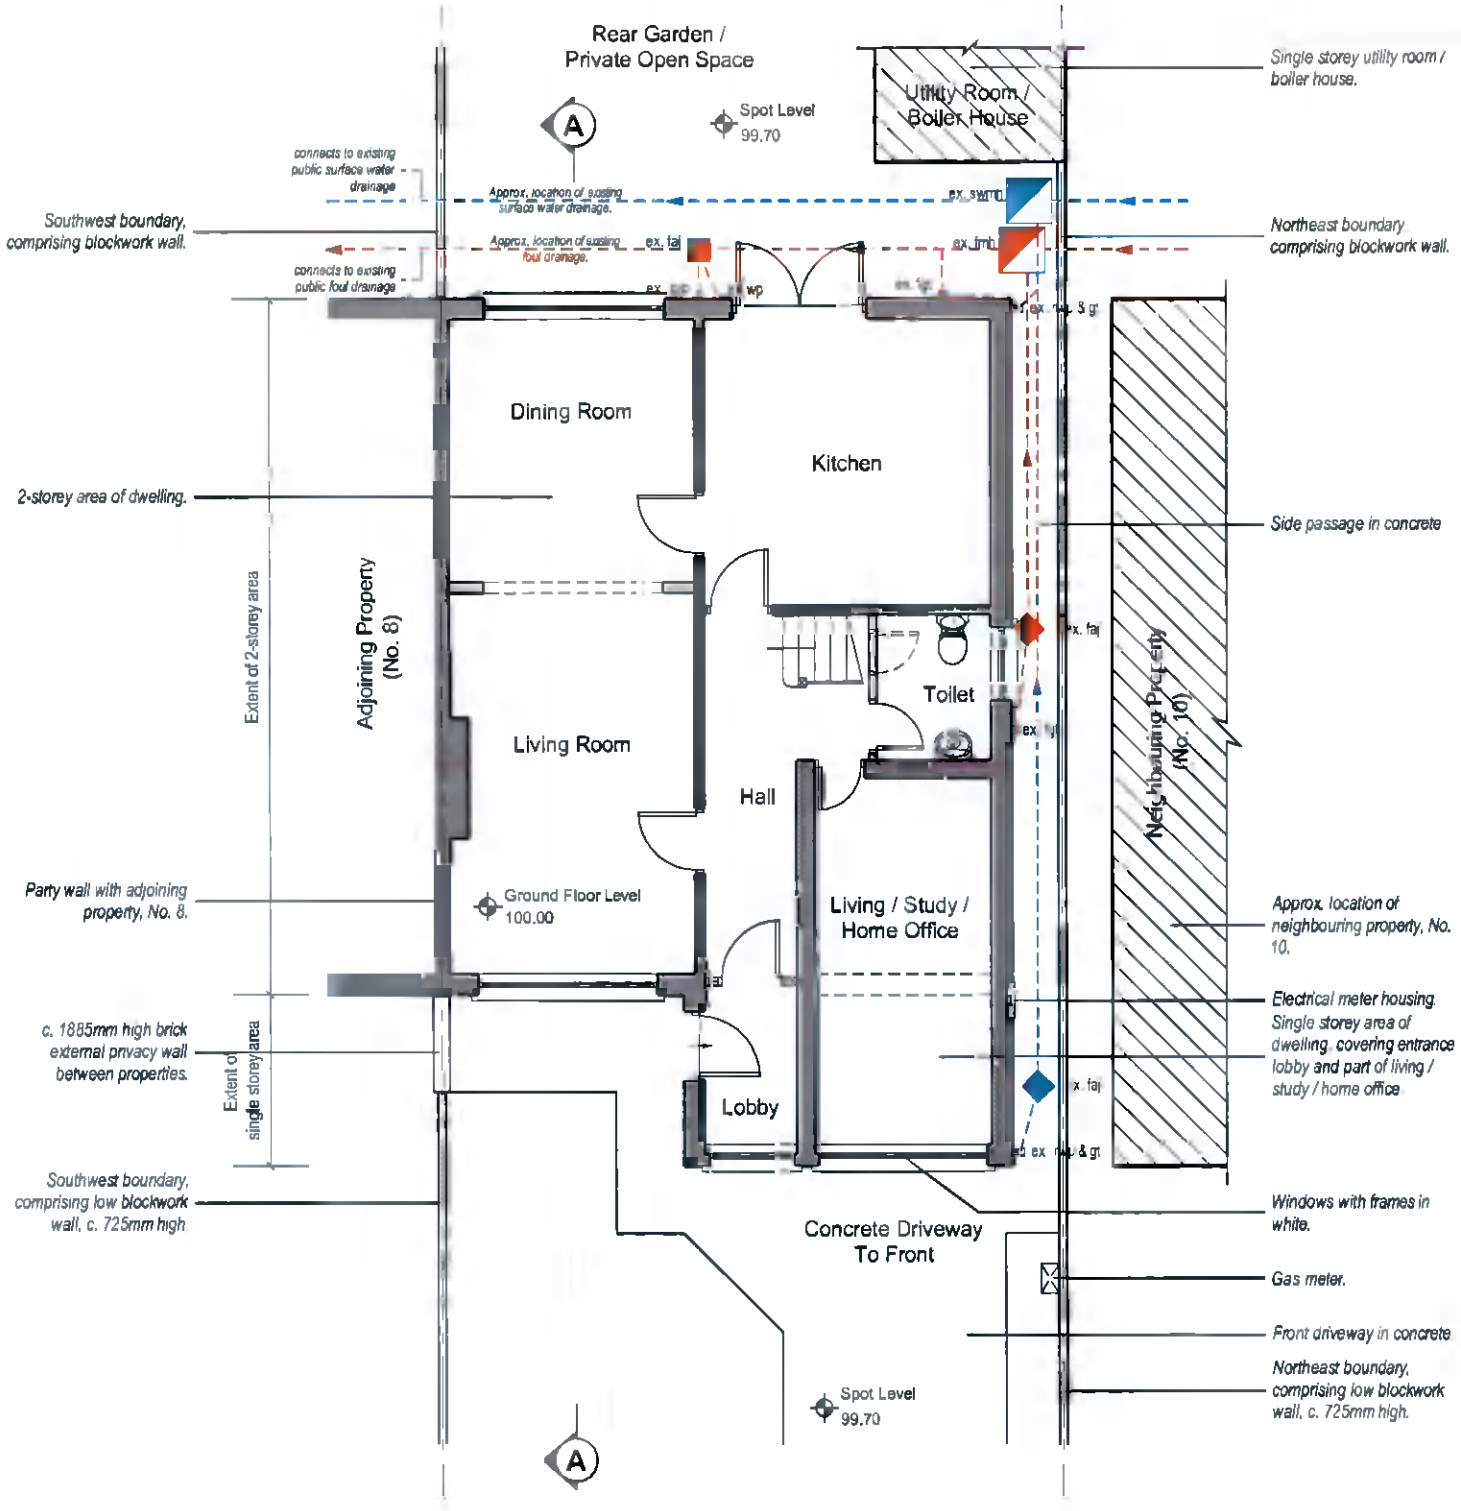

EXISTING GROUND FLOOR PLAN

SCALE - 1 : 100

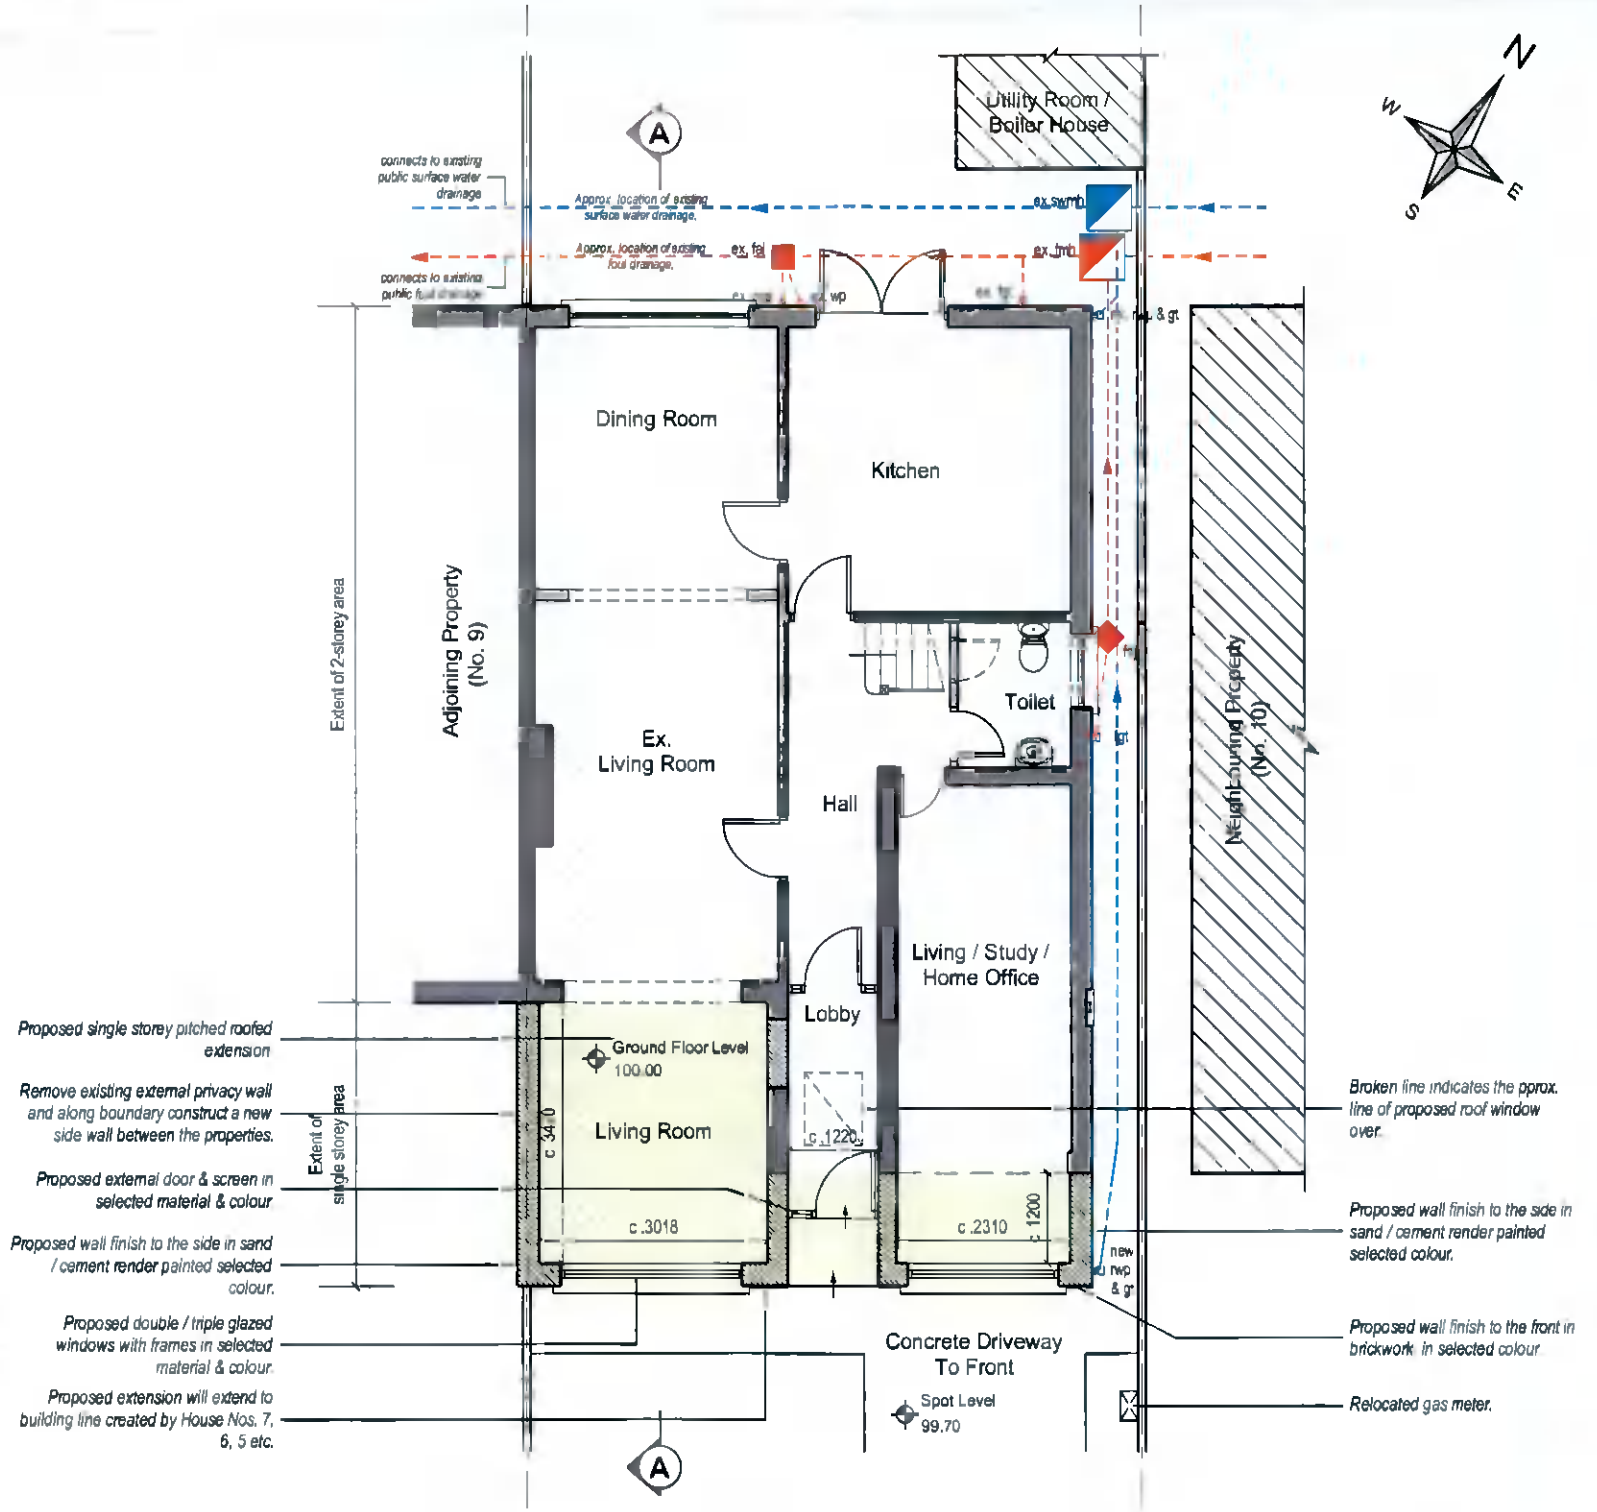

PROPOSED GROUND FLOOR PLAN

SCALE - 1 : 100

REV	DATE	AMENDMENT

Notes:

1. This drawing is for Planning Application only and is not intended for any other use.
2. All dimensions are approximate only.
3. Existing foul drainage is unaffected by this proposal.
4. New surface water drainage is to connect to the existing surface water drainage system.
5. This drawing is **Copyright**. No work or designs shown on this drawing shall be reproduced without written permission.

New works which are the subject of this Planning Application are indicated as thus.

Note:
All levels shown are given relative to the **Ground Floor F.F.L.** of the existing dwelling, which has been given a value of **100.00** for the purposes of this Planning Application.

Paul O'Connell & Associates
Architecture / Project Management
9 BEECH GROVE, LUCAN, CO. DUBLIN
Tel: 00353-(0)87-2566183, Email: info@paloconnell.ie

PROJECT:	9 BEECH GROVE, LUCAN, CO. DUBLIN
DRAWING:	EXISTING & PROPOSED GROUND FLOOR PLAN
STATUS:	PLANNING
SCALE:	AS INDICATED
SIZE	A3
DATE:	09/11/2021
DRWG. NO.	9BG-211011-PL-004
REV.	